



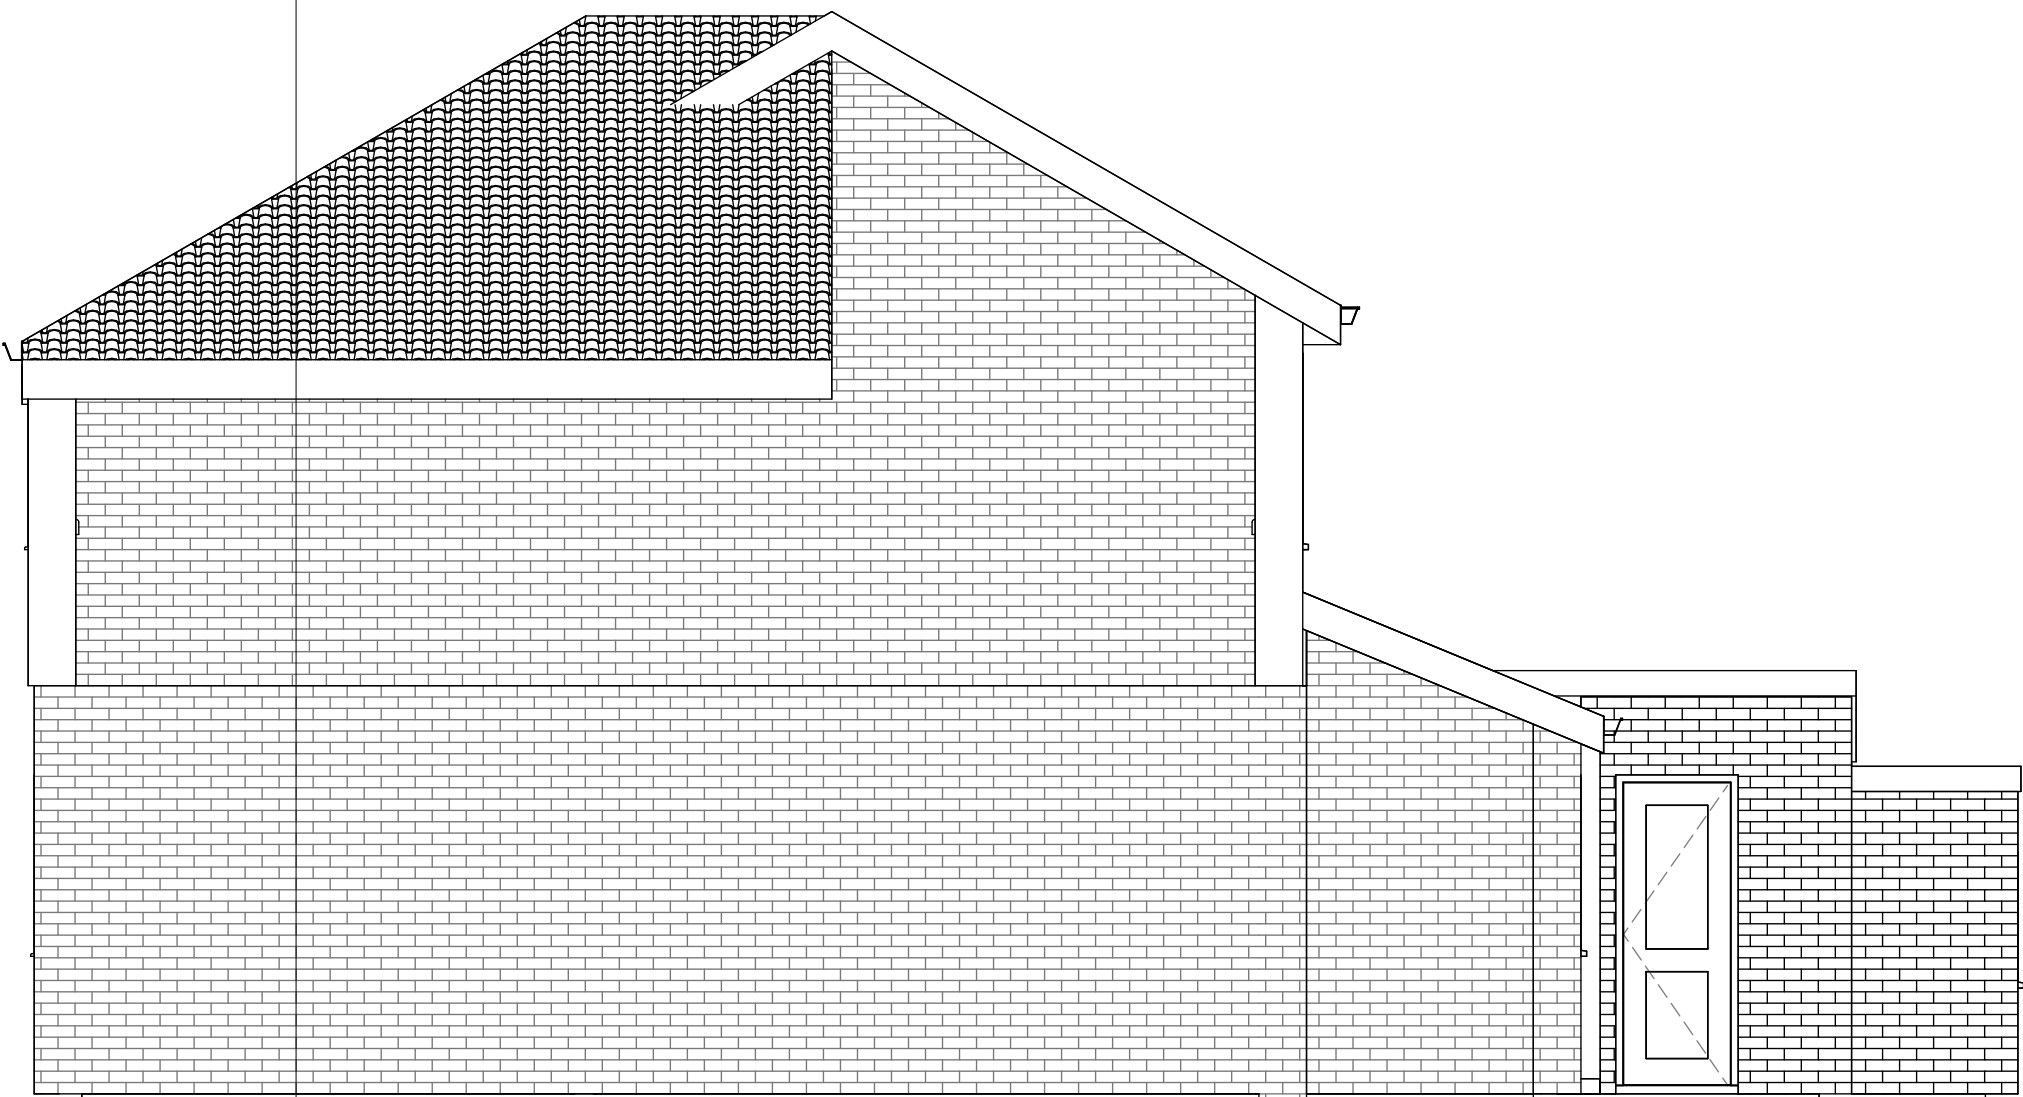


1 North EXISTING
1 : 50



2 East EXISTING
1 : 50

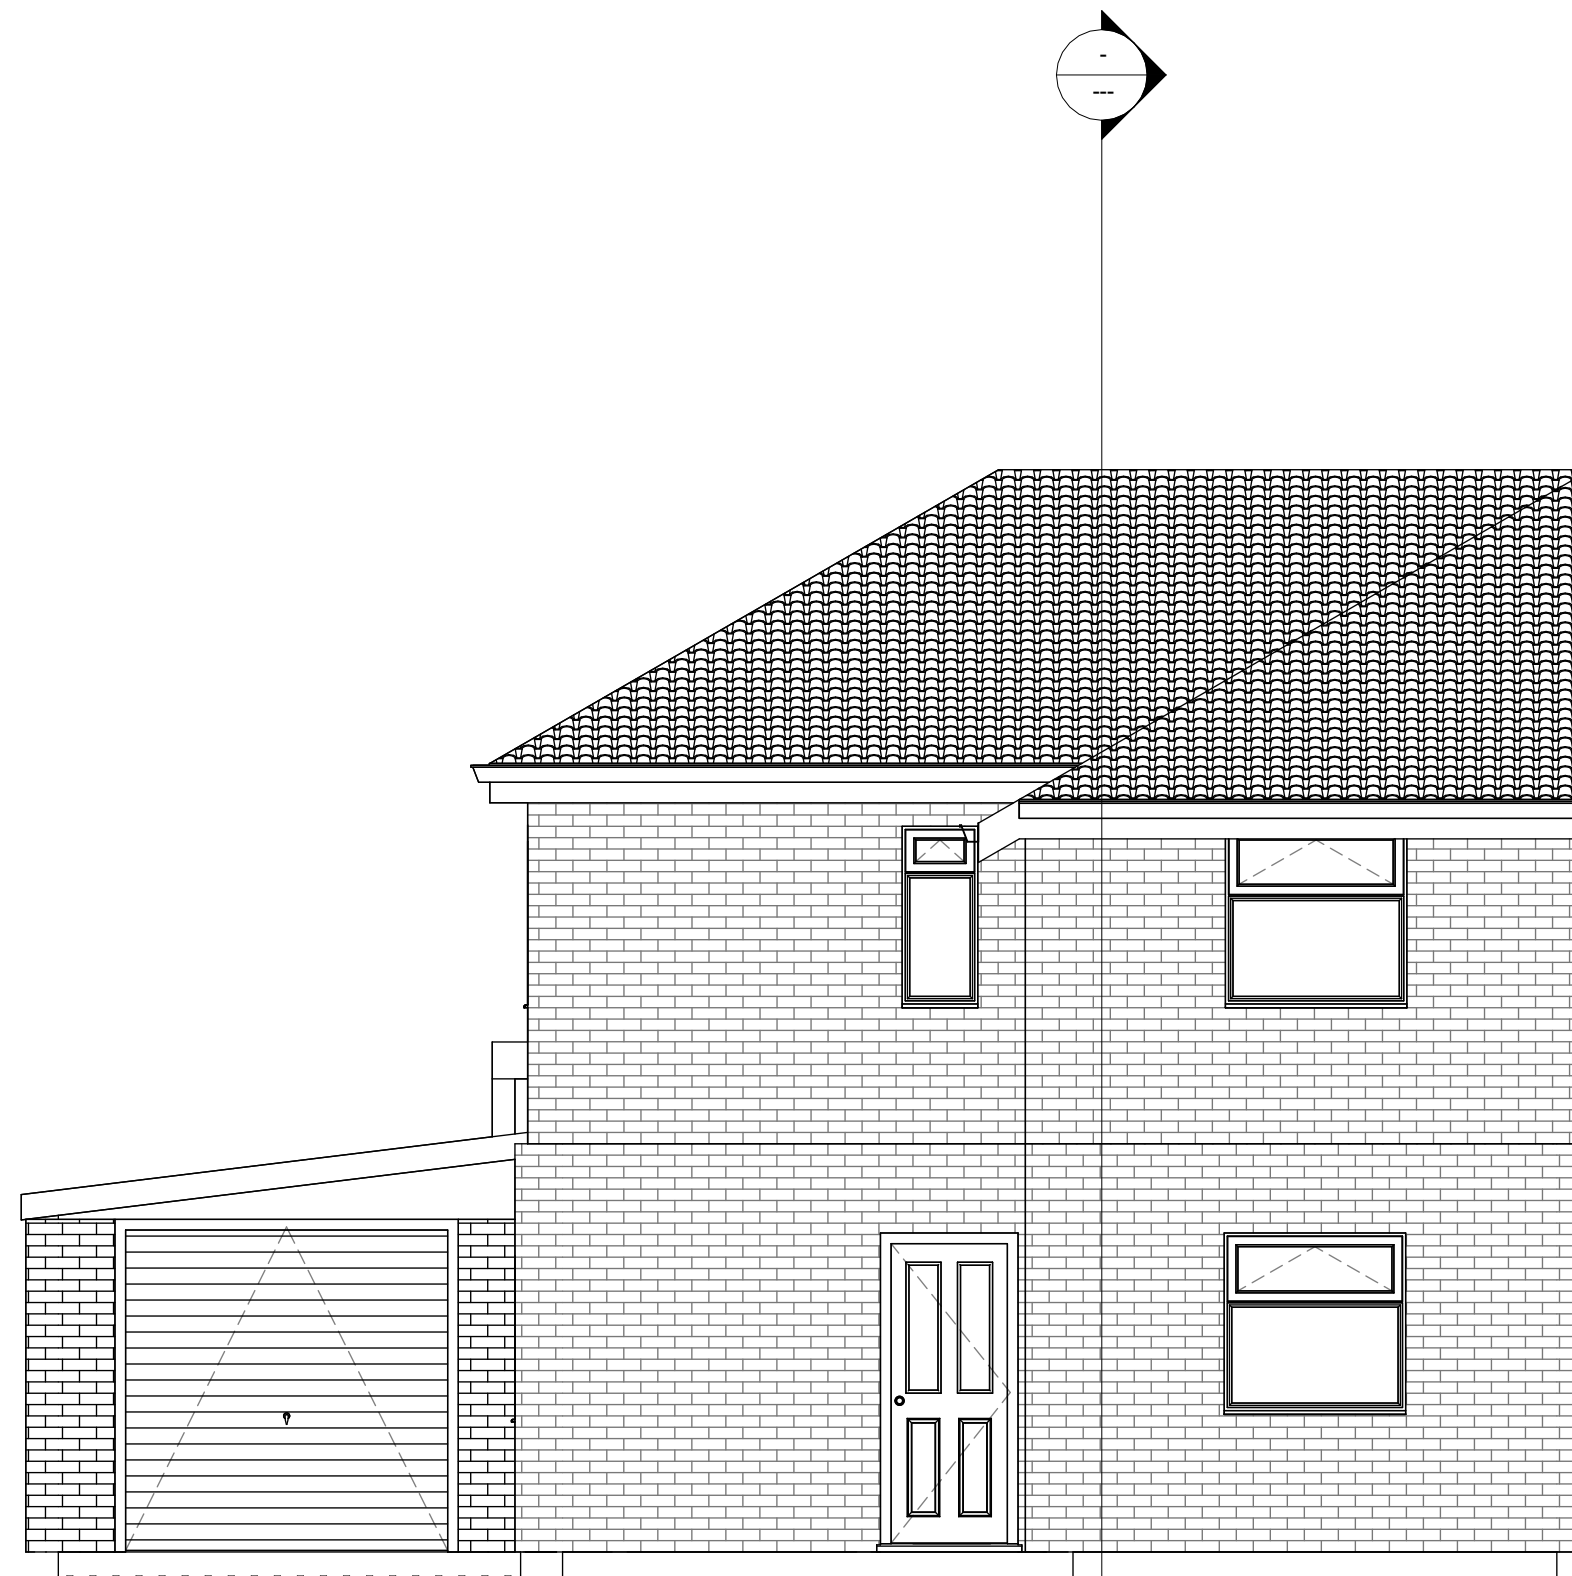

3 South EXISTING
1 : 50

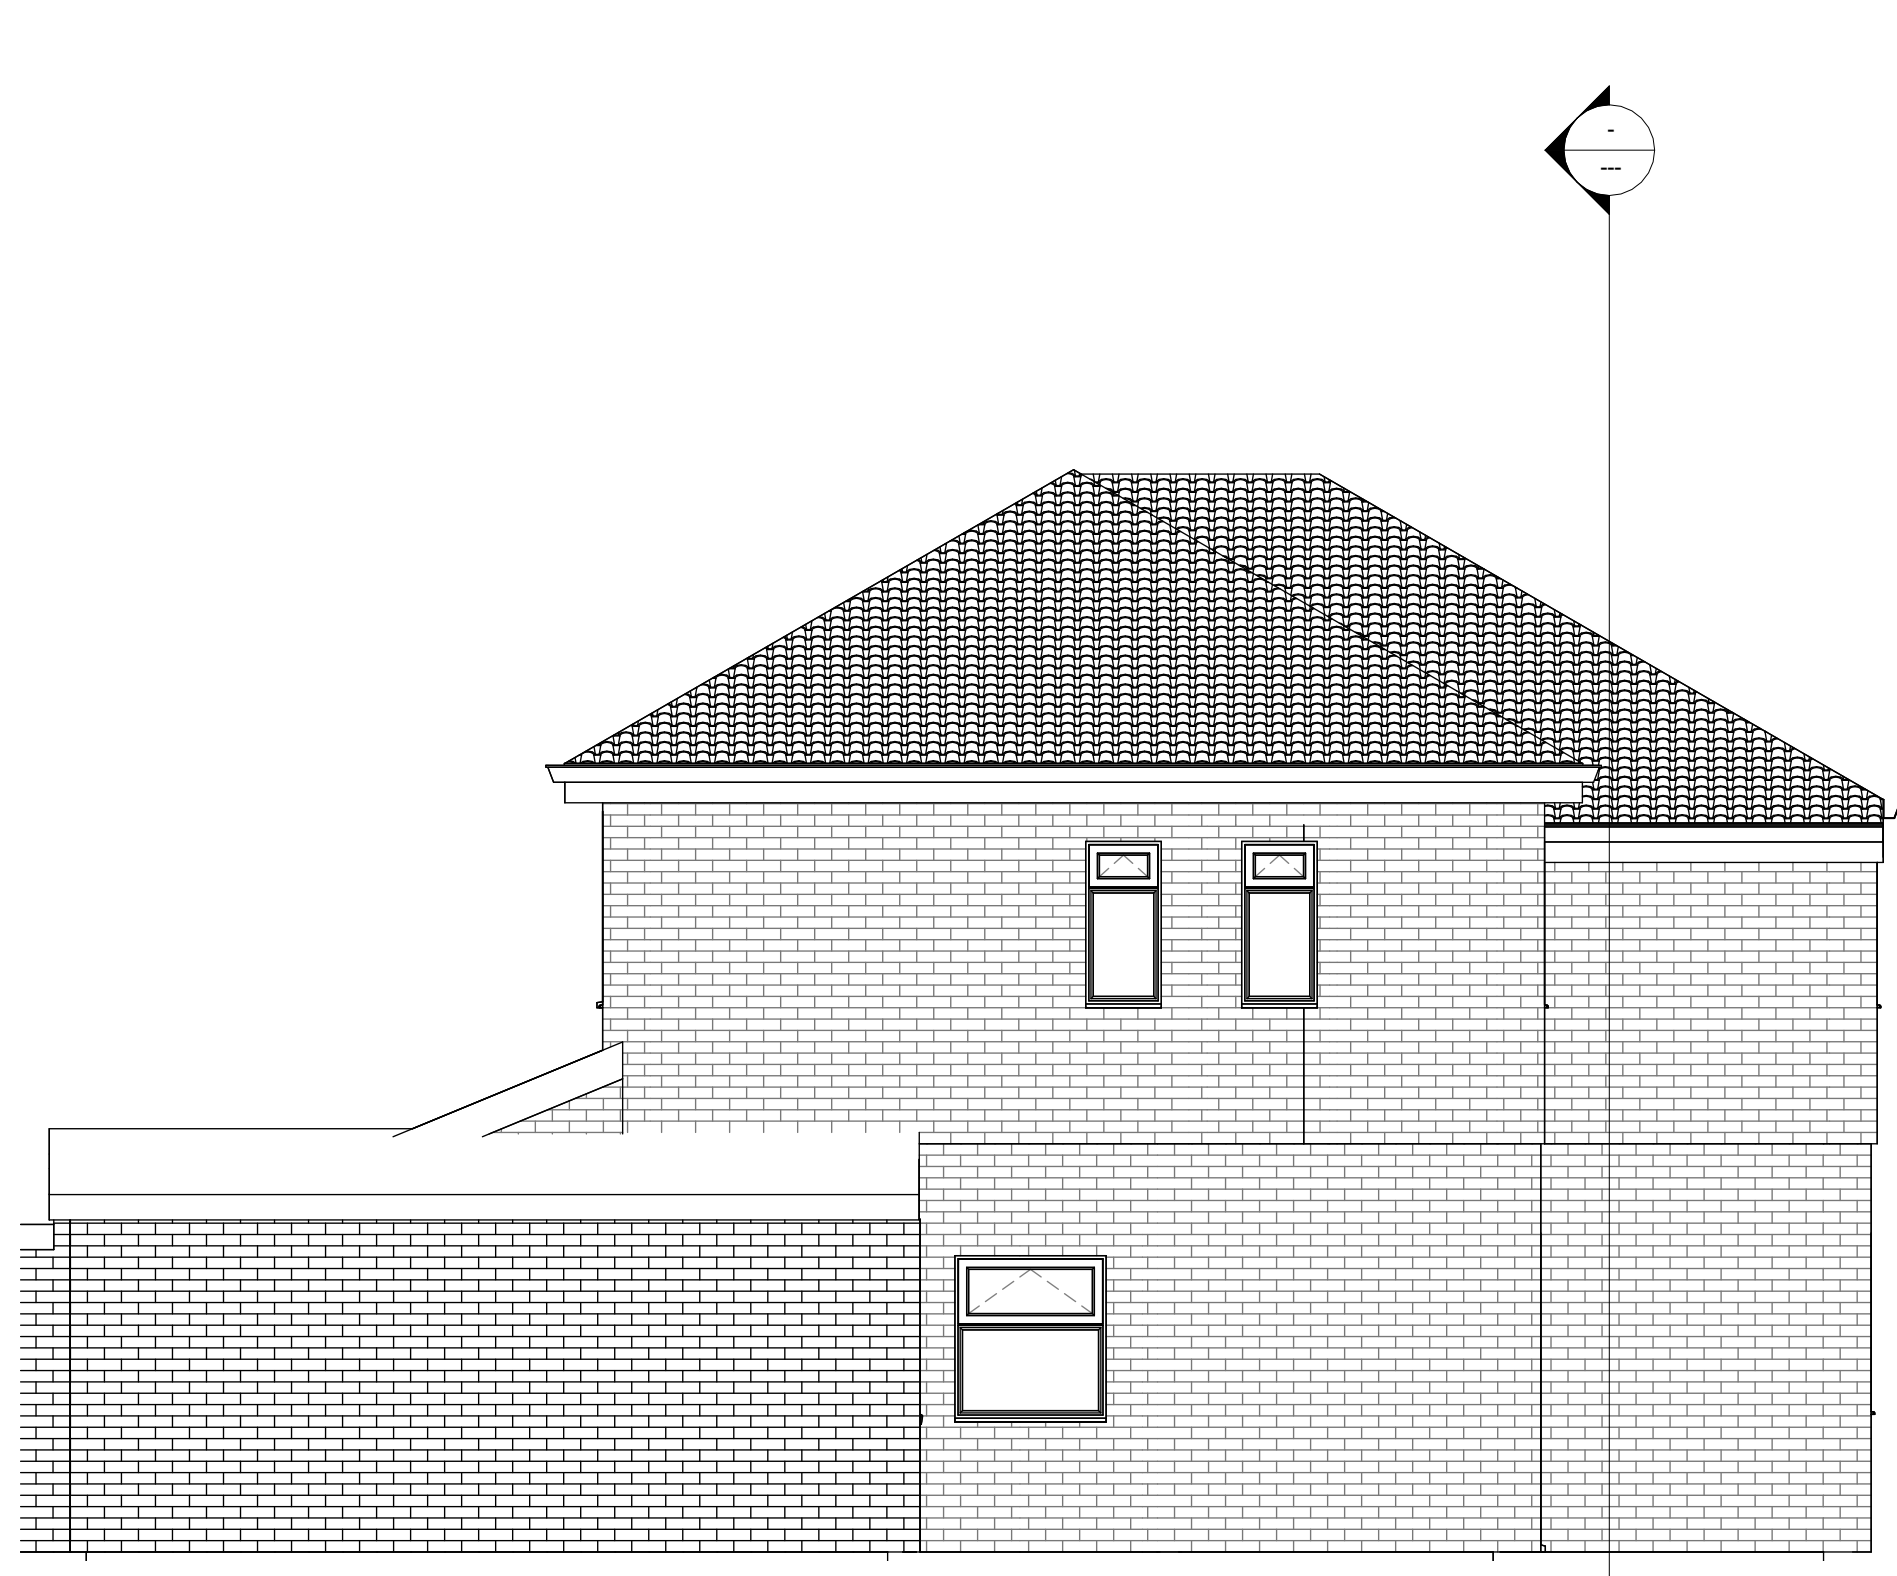

4 West EXISTING
1 : 50

Rev	Description	Date	Dr by	App by
original by		date created		
NK		11/27/20		NK



www.NKARCHITECTURAL.co.uk

19 HEXAGON CLOSE, MANCHESTER, M19 8BN

client name	MR ALI
project	28 CRASTON ROAD, MANCHESTER, M13 0US
drawing	EXISTING ELEVATIONS
computer file	C:\Users\TRADE\Documents\NK\28 CRASTON ROAD\28 CRASTON ROAD M13 0US.dwg
plot date	
project number	2021.0042.2247
scale	1 : 50 @A1
drawing number	A102
rev	issue status
	BUILDING REGS

This drawing is to be read in conjunction with all related drawings. All dimensions must be checked and verified on site before commencing any work or producing shop drawings. The originator should be notified immediately of any discrepancy. This drawing is copyright and remains the property of NK Architectural.