

TITLE

EXISTING GROUND & FIRST FLOOR PLAN

DWG.NO.

2285 - PL - EX - 100

SCALE

1:100 @ A3

ISSUE

PLANNING

DATE

03-06-2023

REVISION

JOB NO.

00

2285

NOTES

Rev

Date

Description

00

01.08.23

Issue to PLANNING

CLIENT

ADDRESS

xxxxxxx xxxxxx

2 Redland Crescent,
Chorlton-Cum-Hardy,
Manchester,
M21 8DL

PROJECT DESCRIPTION

PROJECT ADDRESS

Refurbishment and extension of existing semi-detached property

2 Redland Crescent,
Chorlton-Cum-Hardy,
Manchester,
M21 8DL

BUTTERFIELD

ARCHITECTURE

ARCHITECTURE \ INTERIORS \ PROJECT MANAGEMENT

W \ WWW.BUTTERFIELDARCHITECTURE.CO.UK

E \ INFO@BUTTERFIELDARCHITECTURE.CO.UK

M \ +44 (0) 7779302856

102 ROSENEATH ROAD, URMSTON, MANCHESTER, M41 5AZ

© COPYRIGHT

This drawing is protected by copyright. it may not be reproduced in any form or by any means for any purpose, without gaining written permission from Butterfield Architecture

NOTES

This drawing is to be read in conjunction with all relevant Butterfield Architecture, Structural Engineer's, Service Engineer's, and Subcontractor drawings. Review all drawings and report any discrepancies to Butterfield Architecture prior to consulting. All structural walls to be confirmed by SE / Contractor on site. Do not scale from this drawing for the purposes of construction, pricing or ordering. All dimensions and levels including any abutment to existing structures to be checked on site prior to commencement. All dimensions in millimetres unless stated otherwise. Work from figured dimensions only. No deviation from details shown on this drawing is allowed without Butterfield Architecture's prior permission in writing. All work is to be carried out in accordance with British Standard Codes of Practice, Statutory requirements and the Contract Documents.

0




1m


2m

3m


4m

5m

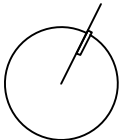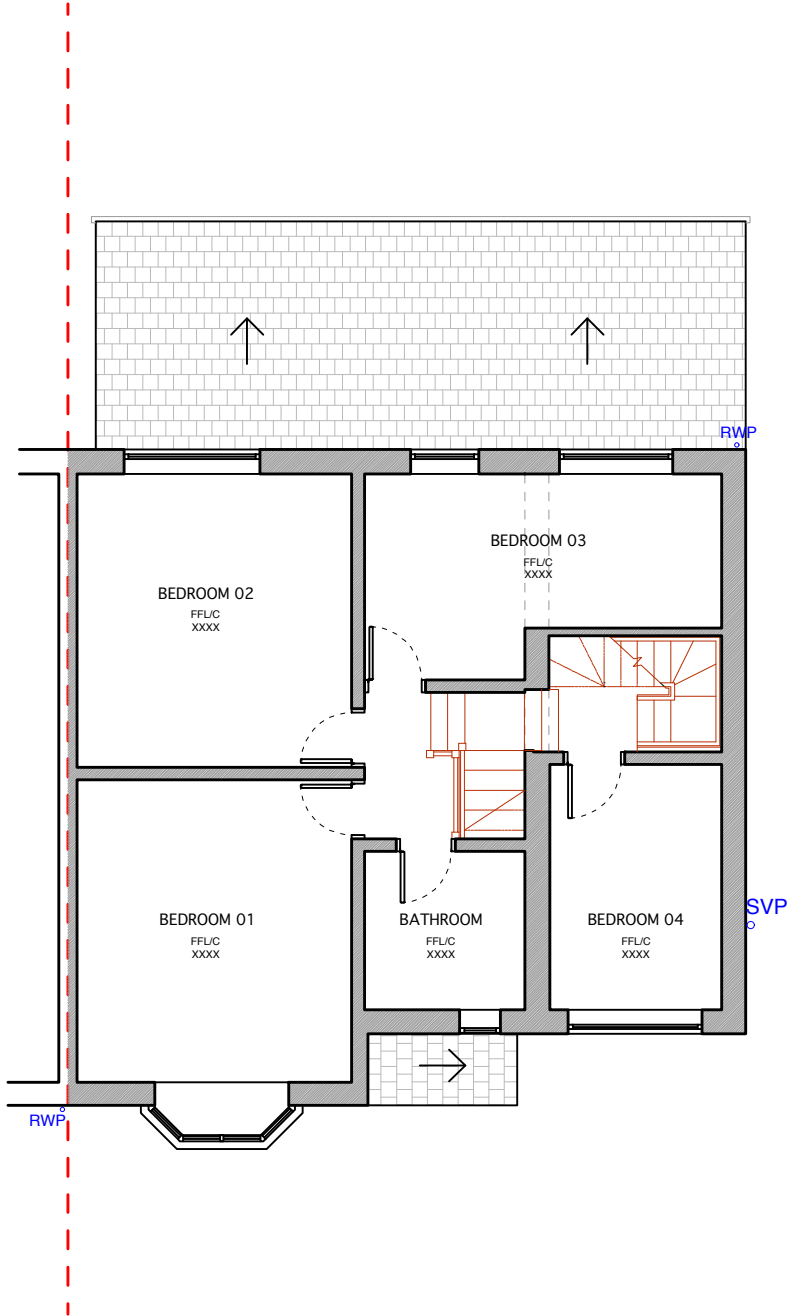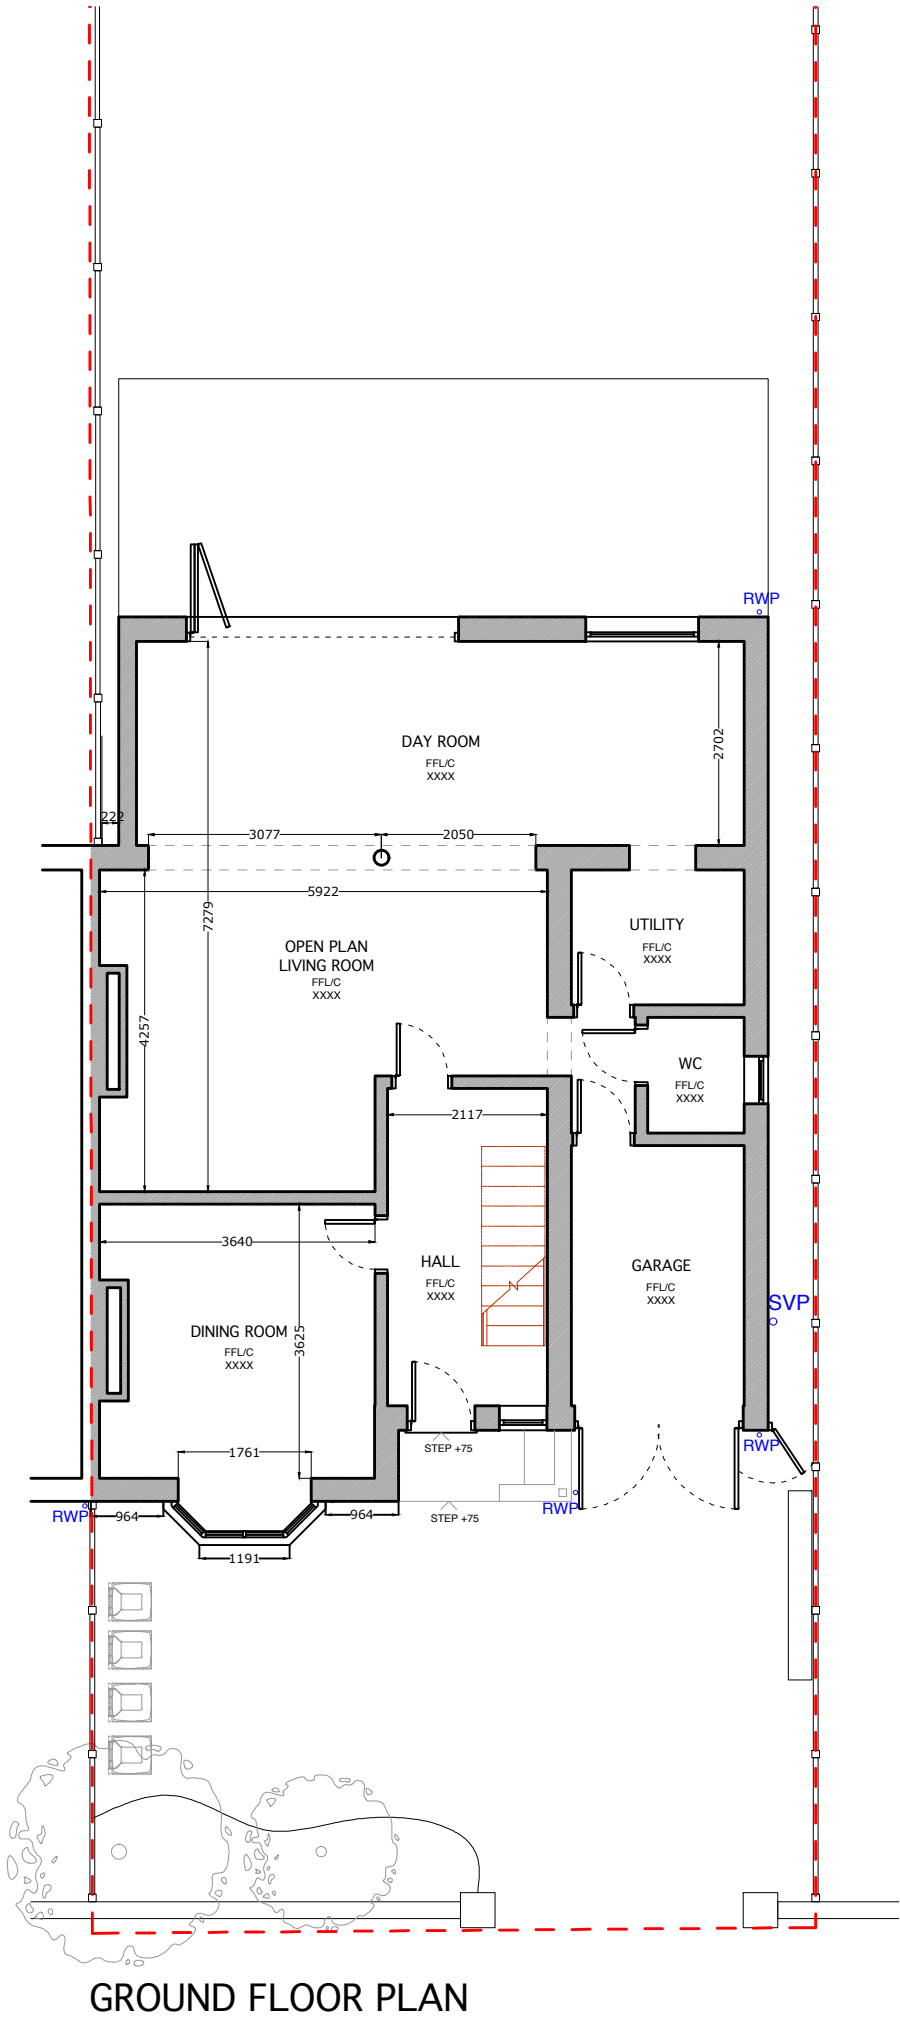

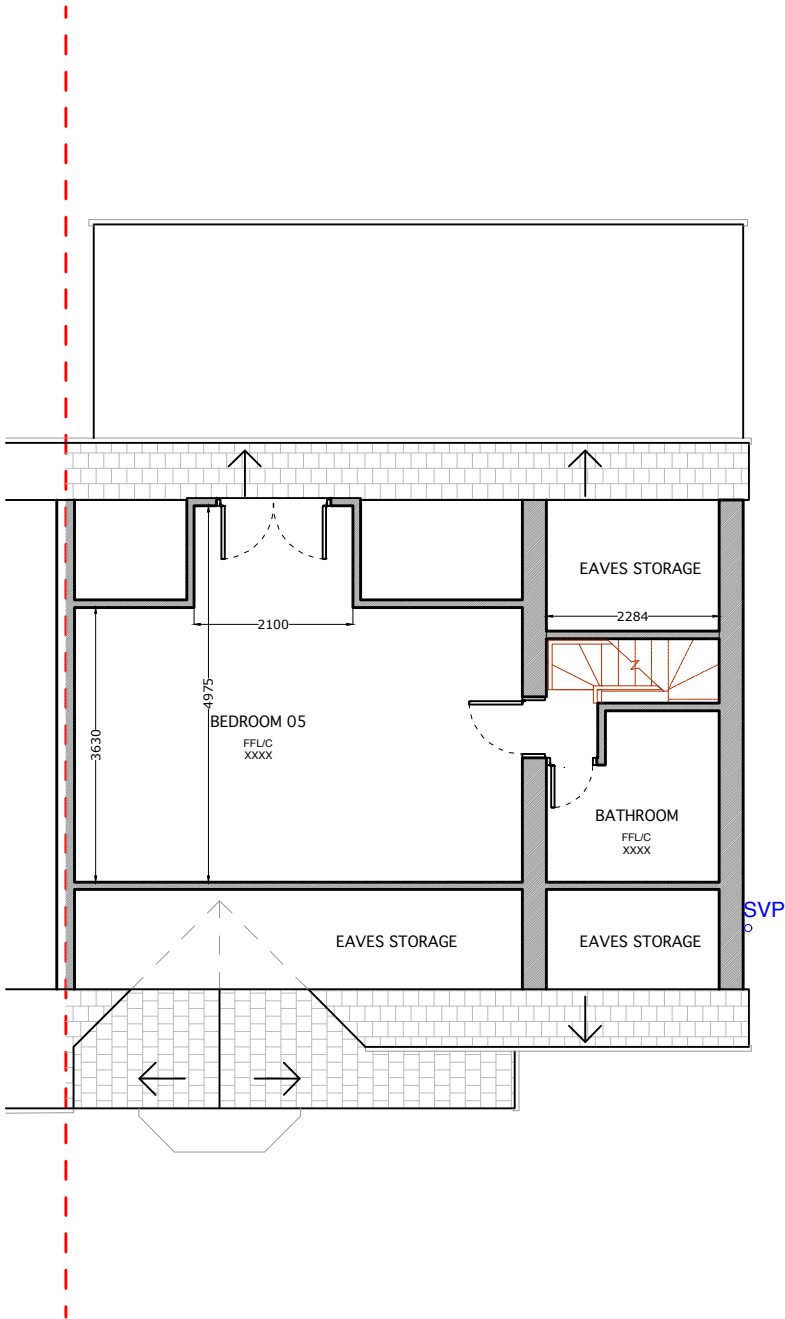


SECOND FLOOR PLAN

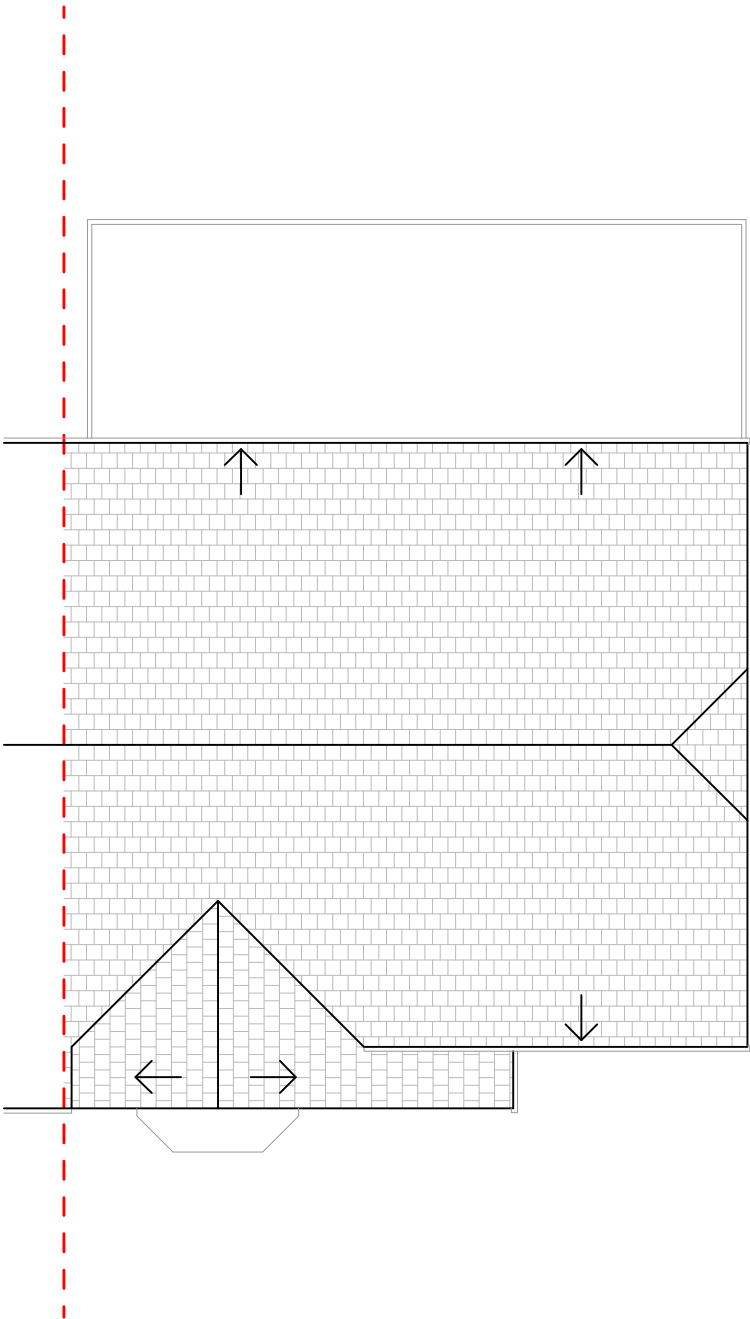


ROOF PLAN

TITLE		
EXISTING SECOND FLOOR & ROOF PLAN		
DWG.NO.		
2285 - PL - EX - 101		
SCALE	1:100 @ A3	
ISSUE	PLANNING	
DATE	03-06-2023	
REVISION	JOB NO.	
00	2285	
NOTES		
Rev	Date	Description
00	01.08.23	Issue to PLANNING
CLIENT	xxxxxxx xxxxxx	
ADDRESS	2 Redland Crescent, Chorlton-Cum-Hardy, Manchester, M21 8DL	
PROJECT DESCRIPTION	Refurbishment and extension of existing semi-detached property	
PROJECT ADDRESS	2 Redland Crescent, Chorlton-Cum-Hardy, Manchester, M21 8DL	
BUTTERFIELD ARCHITECTURE ARCHITECTURE \ INTERIORS \ PROJECT MANAGEMENT		
W \ WWW.BUTTERFIELDARCHITECTURE.CO.UK E \ INFO@BUTTERFIELDARCHITECTURE.CO.UK M \ +44 (0) 7779302856 102 ROSENEATH ROAD, URMSTON, MANCHESTER, M41 5AZ		
© COPYRIGHT This drawing is protected by copyright. It may not be reproduced in any form or by any means for any purpose, without gaining written permission from Butterfield Architecture NOTES This drawing is to be read in conjunction with all relevant Butterfield Architecture, Structural Engineer's, Service Engineer's, and Subcontractor drawings. Review all drawings and report any discrepancies to Butterfield Architecture prior to consulting. All structural walls to be confirmed by SE / Contractor on site. Do not scale from this drawing for the purposes of construction, pricing or ordering. All dimensions and levels including any abutment to existing structures to be checked on site prior to commencement. All dimensions in millimetres unless stated otherwise. Work from figured dimensions only. No deviation from details shown on this drawing is allowed without Butterfield Architecture's prior permission in writing. All work is to be carried out in accordance with British Standard Codes of Practice, Statutory requirements and the Contract Documents.		
01m 02m 03m 04m 05m		

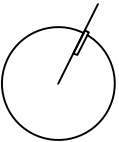



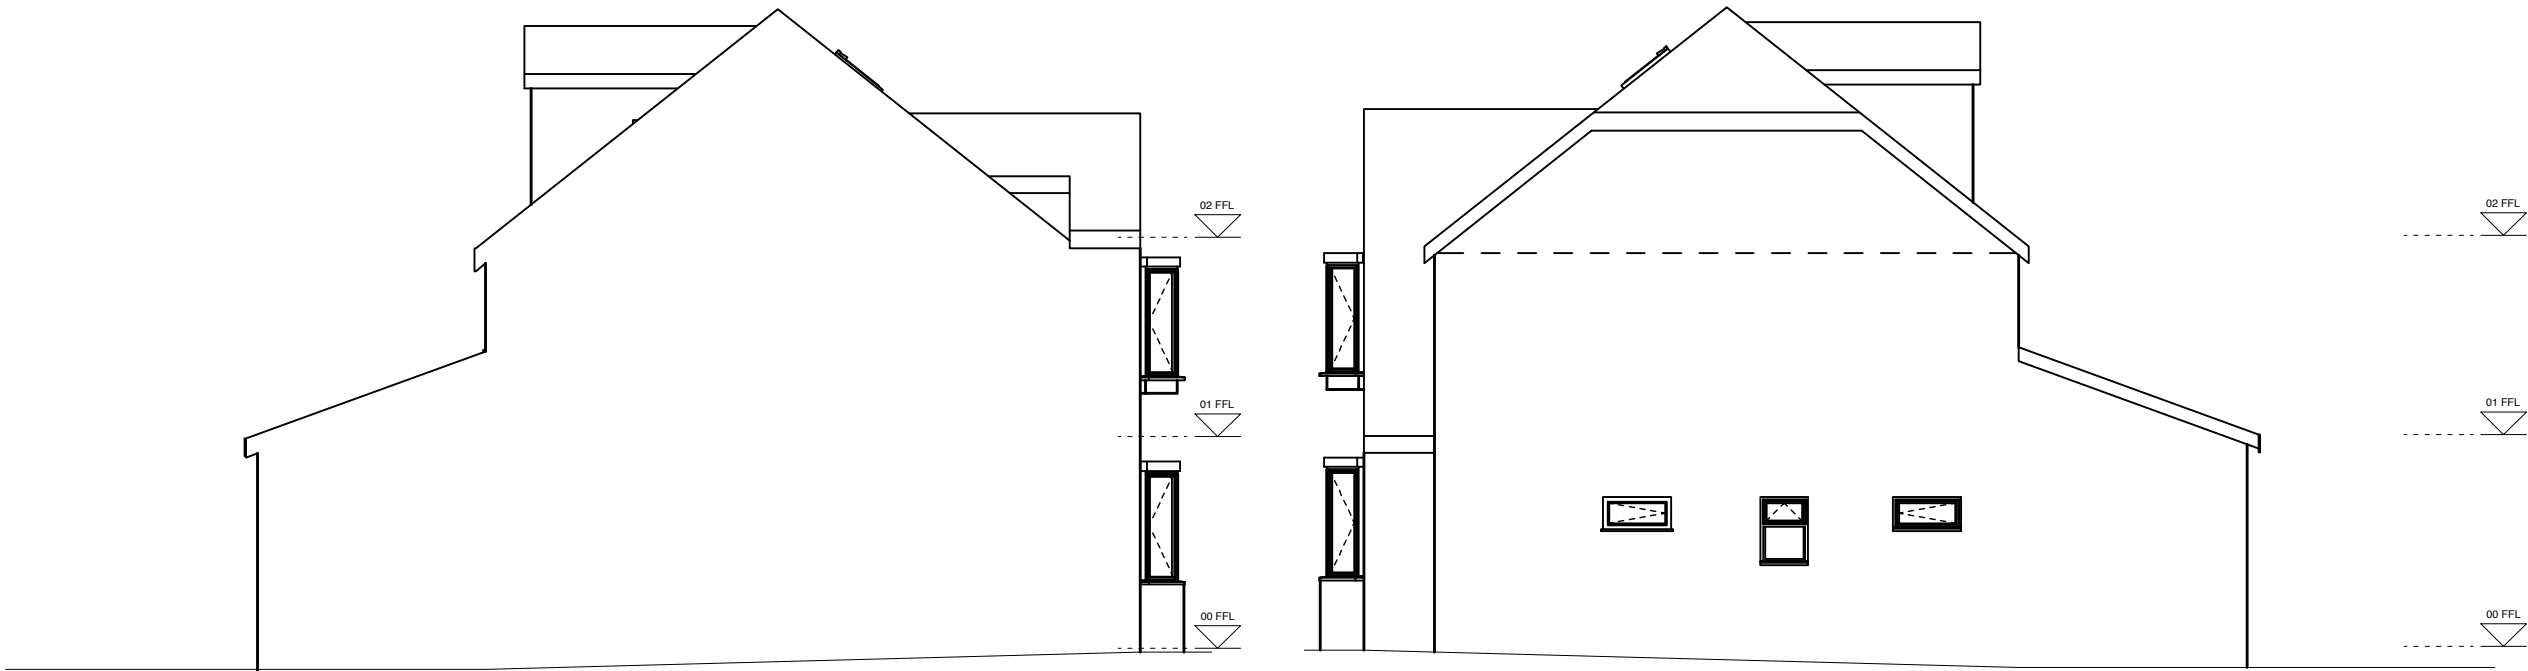

WEST ELEVATION

EAST ELEVATION

TITLE		
EXISTING WEST & EAST ELEVATION		
DWG.NO.		
2285 - PL - EX - 201		
SCALE	1:100 @ A3	
ISSUE	PLANNING	
DATE	03-06-2023	
REVISION	JOB NO.	
00	2285	
NOTES		
Rev	Date	Description
00	01.08.23	Issue to PLANNING
CLIENT	xxxxxxx xxxxxx	
ADDRESS	2 Redland Crescent, Chorlton-Cum-Hardy, Manchester, M21 8DL	
PROJECT DESCRIPTION	Refurbishment and extension of existing semi-detached property	
PROJECT ADDRESS	2 Redland Crescent, Chorlton-Cum-Hardy, Manchester, M21 8DL	
BUTTERFIELD ARCHITECTURE ARCHITECTURE \ INTERIORS \ PROJECT MANAGEMENT		
W \ WWW.BUTTERFIELD ARCHITECTURE.CO.UK E \ INFO@BUTTERFIELDARCHITECTURE.CO.UK M \ +44 (0) 7779302856 102 ROSENEATH ROAD, URMSTON, MANCHESTER, M41 5AZ		
© COPYRIGHT This drawing is protected by copyright. it may not be reproduced in any form or by any means for any purpose, without gaining written permission from Butterfield Architecture NOTES This drawing is to be read in conjunction with all relevant Butterfield Architecture, Structural Engineer's, Service Engineer's, and Subcontractor drawings. Review all drawings and report any discrepancies to Butterfield Architecture prior to consulting. All structural walls to be confirmed by SE / Contractor on site. Do not scale from this drawing for the purposes of construction, pricing or ordering. All dimensions and levels including any abutment to existing structures to be checked on site prior to commencement. All dimensions in millimetres unless stated otherwise. Work from figured dimensions only. No deviation from details shown on this drawing is allowed without Butterfield Architecture's prior permission in writing. All work is to be carried out in accordance with British Standard Codes of Practice, Statutory requirements and the Contract Documents.		

0


1m

2m

3m

4m

5m

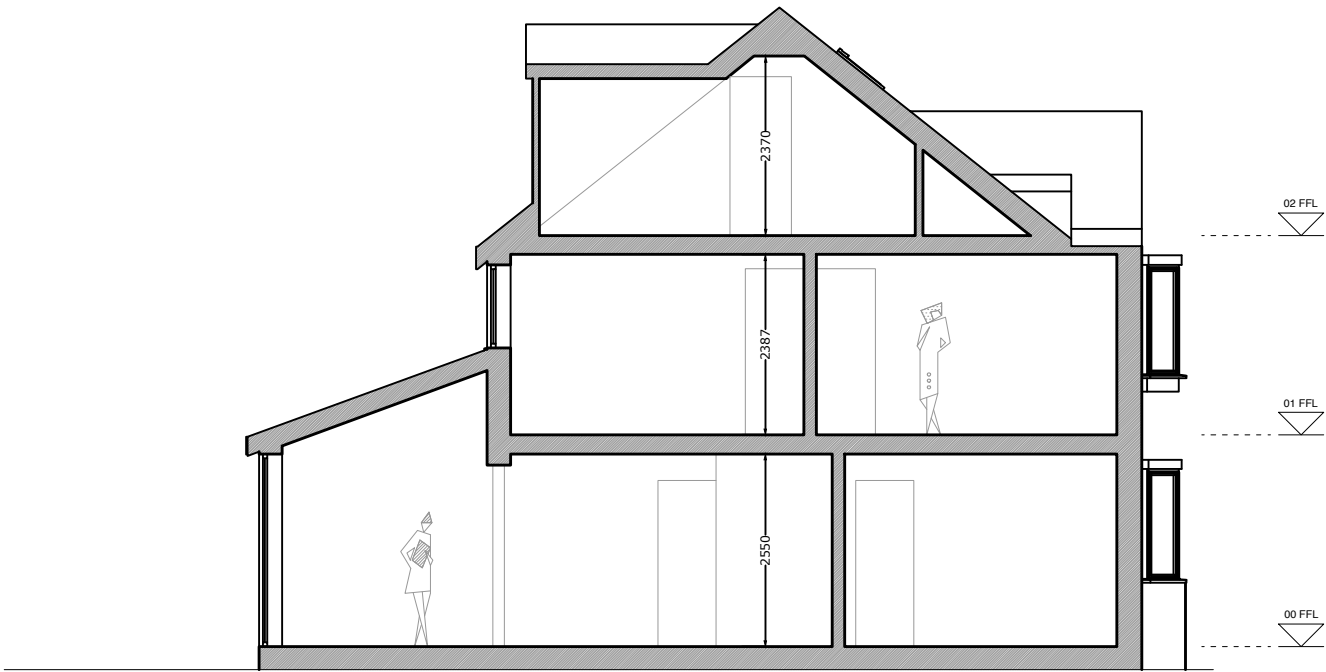

TITLE		
EXISTING SECTION A-A		
DWG.NO.		
2285 - PL - EX - 300		
SCALE	1:100 @ A3	
ISSUE	PLANNING	
DATE	03-06-2023	
REVISION	JOB NO.	
00	2285	
NOTES		
Rev	Date	Description
00	01.08.23	Issue to PLANNING