


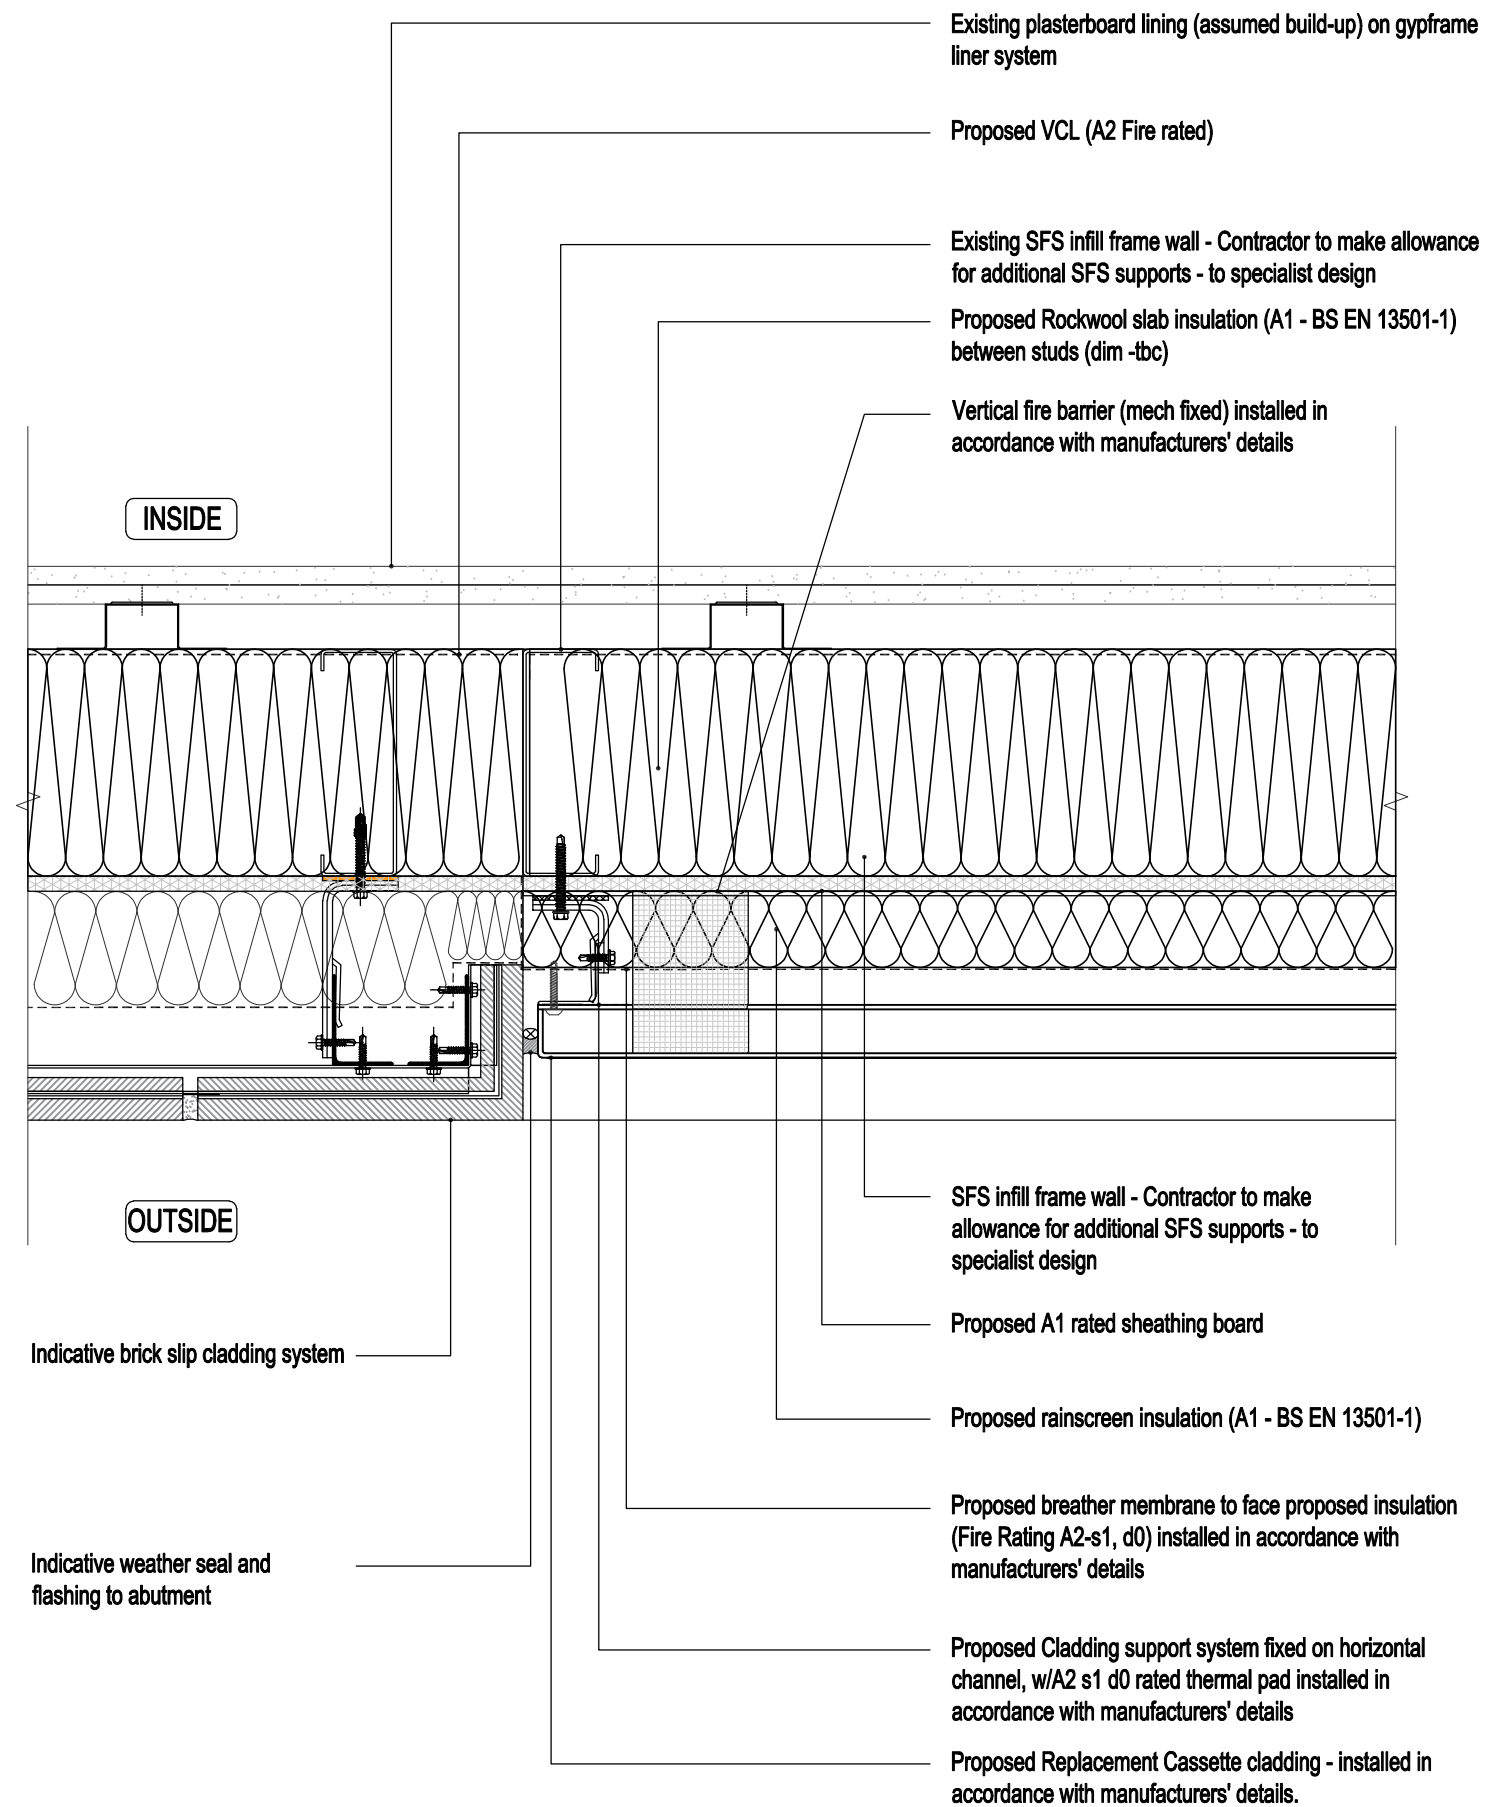

All products where specified are to be installed in accordance with manufacturers' details.

Drawings have been based off limited site investigation information by third parties. Existing assemblies may vary on site.

The Contractor is to check all dimensions at all times.
Contractor to check the dimensions & conditions on site before commencing. Subject to professional survey.
All errors and omissions to be reported prior to commencement.
This drawing must be read in conjunction with the relevant specification clauses. This drawing must not be used for purposes other than that for which it is provided. All drawings subject to statutory authority approval.

This Drawing Is Copyright of DMWR Architects LTD

Scale Bar To be used as guidance only

NOTES

These drawings have been produced based on limited information supplied to DMWR. No checks have been undertaken to confirm accuracy of drawings and DMWR does not accept any liability for variations from existing arrangement.

These drawings are not intended for construction purposes, nor are they fully representative of all details and interfaces required. These drawings are intended as design intent for the purposes of obtaining tender only.

The contractor should undertake all necessary site surveys and investigations to ascertain accurate dimensions required for construction purposes and the production of detail manufacturing drawings or any other purpose.

Existing wall build up has been produced with limited information from localised intrusive opening up by others.

The Design Intent 'As Proposed' detail drawings have been produced with manufacturers input and are to be read in conjunction with the specification document for all associated components. These Design Intent drawings and Specification Document are for the purpose of tender. The contractor / sub-contractors are to complete detailed working drawings for construction. Detailed fabrication drawings to be submitted for comments.

In all cases the barriers/stopping/membranes sealants/ tapes and all other façade materials to be fully certified for application and to be subject to approval by the Building Inspector and Fire Engineer.

Manufacturers to provide Fire Test Certification for open state and closed state barrier systems confirming compatibility with overall wall assembly and compliance.

A	08.06.23	Planning Issue	RV	SE
Rev	Date	Revision Description	Drn	Chk

Project Name Stonebridge House, Manchester		North
Client		
Drawing Title Typical Abutment Detail - Proposed - Rainscreen Cladding -to- Brick Slip - Plan Detail		Client Job No Client No
		DMWR Job No 3993
Drawing Reference 3993 DR P804		Revision A
Drawn Date 08.06.2023	Scale 1:5@A3	Drawn By RV
Drawing Status PLANNING ISSUE		Checked By SE



First Floor
16-18 Hatton Garden
London EC1 N 8AT

020 7870 3779
mail@dmwr.co.uk
www.dmwr.co.uk

Fourth Floor
41 Spring Gardens
Manchester M2 2BG

0161 413 4656
mail@dmwr.co.uk
www.dmw.co.uk

PROPOSED

Typical Abutment Detail - Proposed Rainscreen Cladding-to-Brick Slip - Plan Detail

Contact DMWR for more information