



Notes:


Copyright: All rights reserved. This drawing must not be reproduced without permission from AA Projects Ltd. Do not scale off this drawing. All dimensions are to be checked on site by contractor / sub contractor. Any discrepancies to be reported to AA Projects Ltd.

A	28/7/23	Revised service penetration solution	GC	RS
Rev	Date	Revision notes	By	Check


Jackson House
Sibson Road
Sale
Manchester
M33 7RR
Tel: 0161 973 7410

Office Locations
Birmingham, Leeds, Liverpool, London,
Manchester, Oxford, Rugby, Newcastle
www.aaprojects.co.uk

Client Equans Manchester City Council		Drawing Title Didsbury Library Window Detail	
Project Title PSDS Didsbury Library		Drawn JB	Date 08/02/22
		Checked RS	Date 08/02/22
DWG No.	19972-DL-012	Scale	1:20
Revision	A		

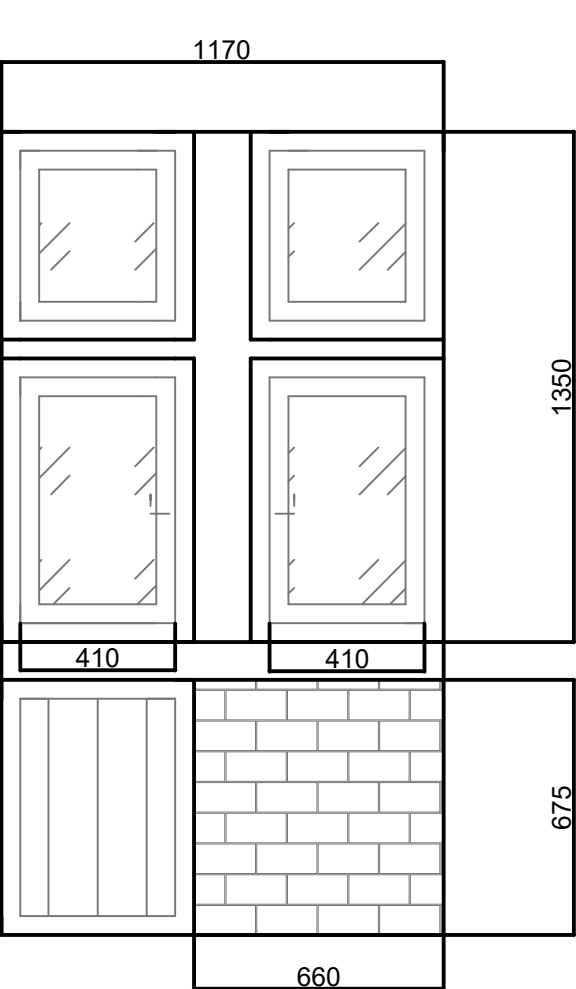

Existing

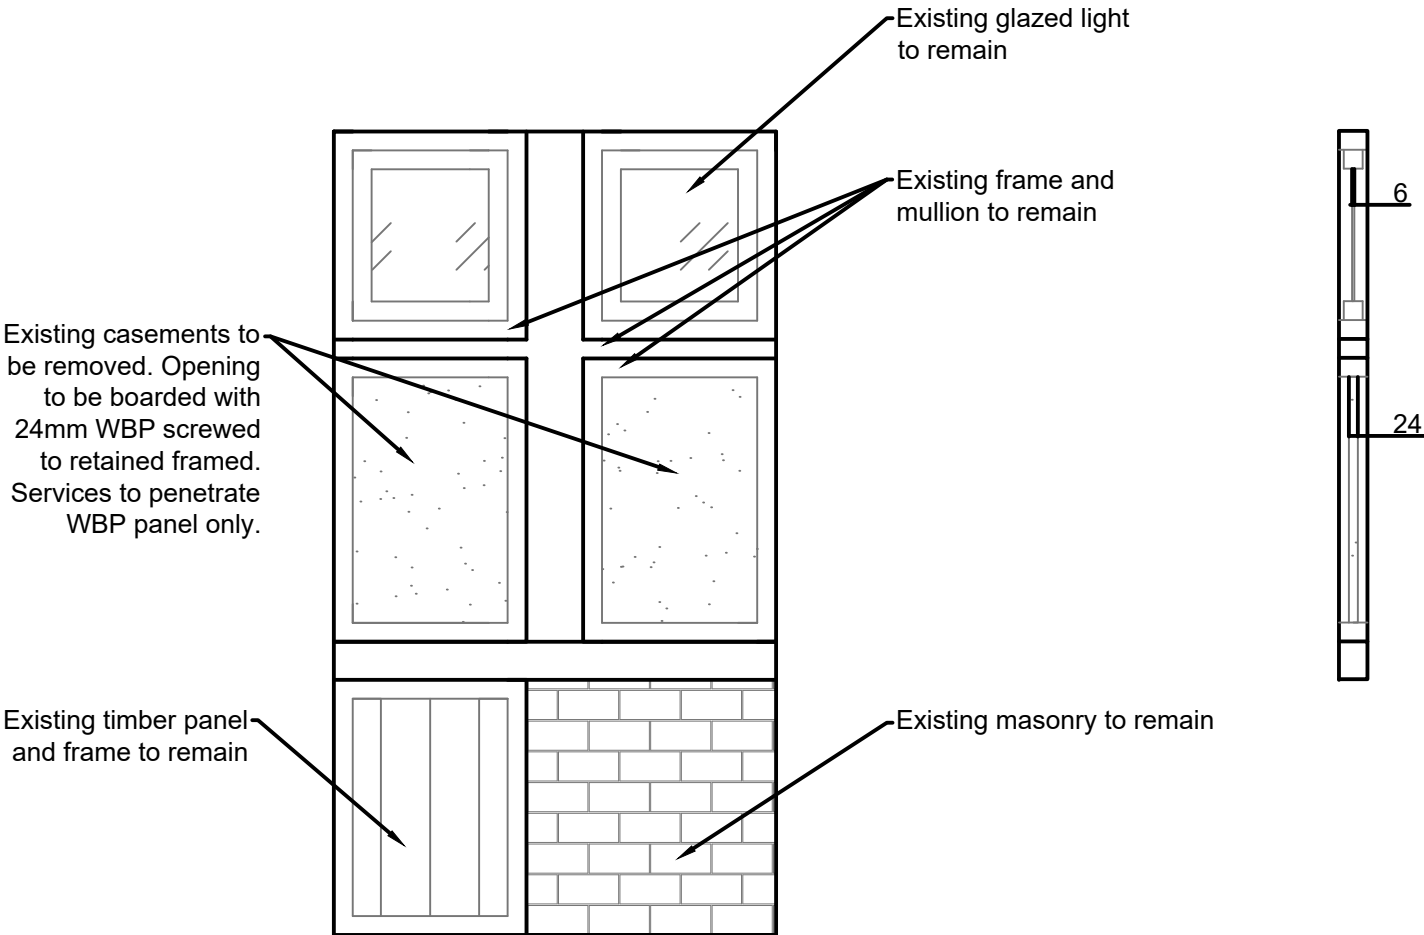

Proposed

Section