


REVISION	DATE	DESCRIPTION
--	27.11.20	PLANNING ISSUE
A	JUL'23	PROPOSED RAMP WALL INDICATED

PLANNING ISSUE

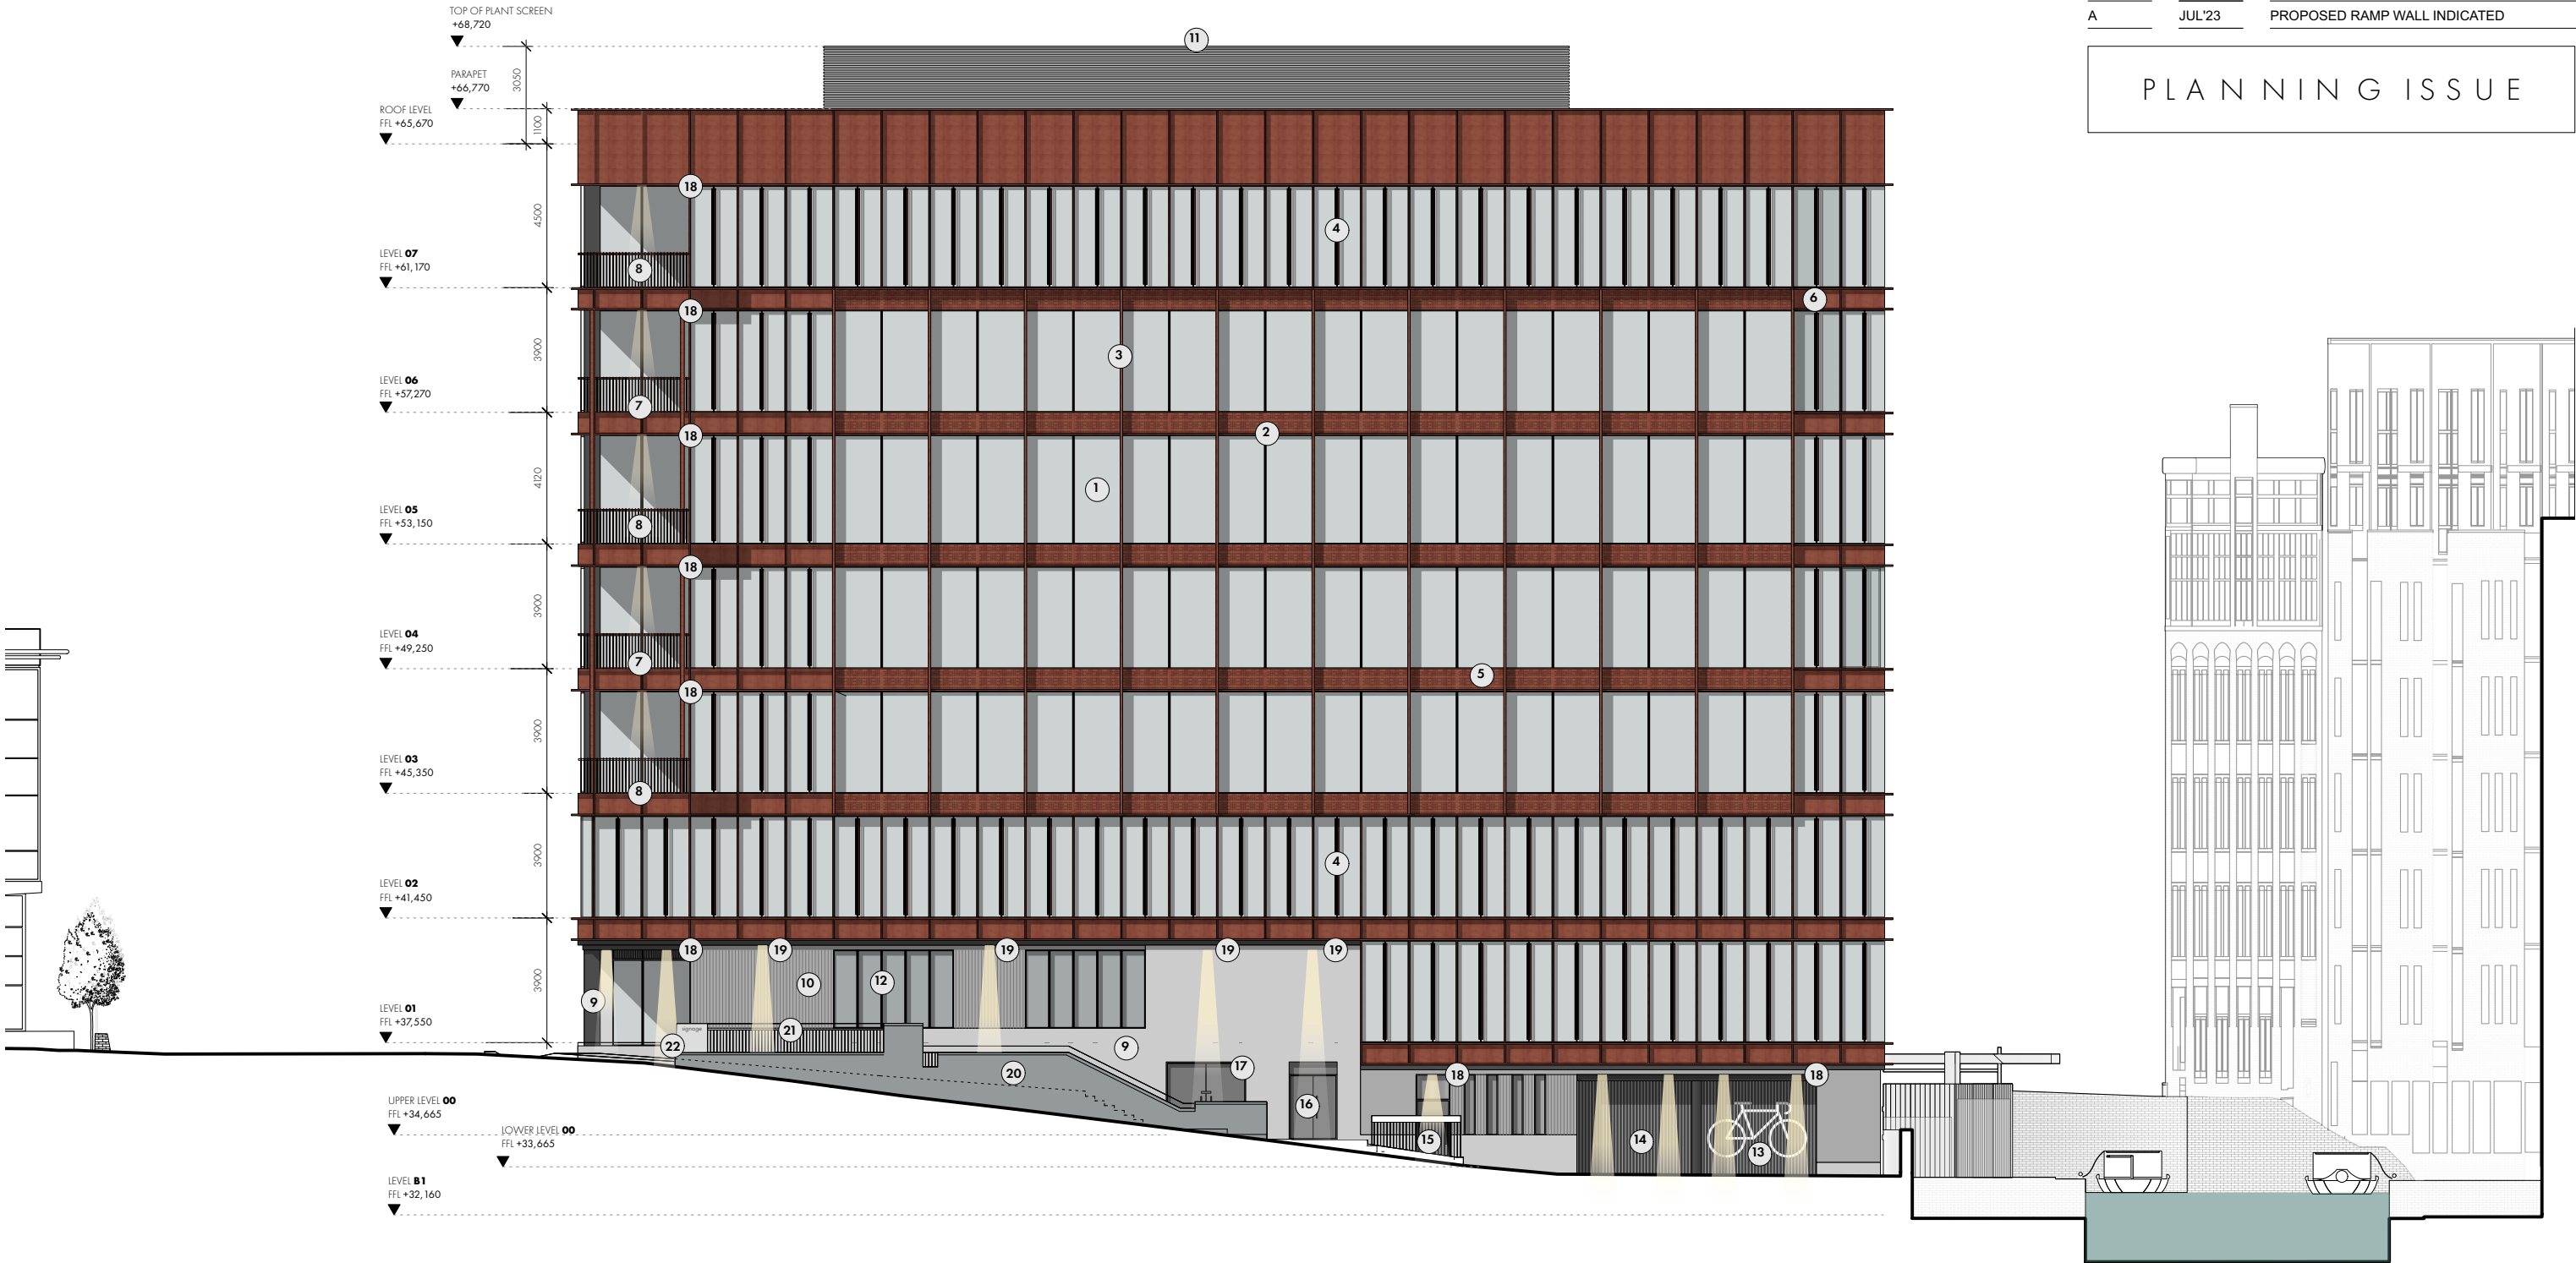

ELEVATION KEY

- ①

ALUMINIUM FRAMED GLAZING
- ②

ALUMINIUM STRING COURSE
- ③

ALUMINIUM FIN
- ④

ALUMINIUM VERTICAL
- ⑤

ALUMINIUM SPANDRELL PANEL WITH CIRCULAR CUT OUT MOTIF

⑥

ALUMINIUM SPANDRELL PANEL

⑦

NON PROJECTING TERRACE

⑧

PROJECTING HUNG TERRACE

⑨

COLUMN CLADDING

⑩

TEXTURED STONE CLADDING AS PART OF "TRADITIONAL" MASONRY CAVITY WALL CONSTRUCTION

⑪

LOUVRED SCREEN TO ROOF MOUNTED PLANT

⑫

ALUMINIUM FRAMED CURTAIN WALLING

⑬

ACCESS TO BIKE STORE

⑭

ACCESS TO CAR PARK

⑮

ACCESS TO BIN STORE

⑯

FIRE EXIT

⑰

ACCESS TO PLANT ROOM

⑱

SOFFIT MOUNTED EXTERNAL LIGHTING

⑲

EXTERNAL DOWNLIGHT


⑳

GREY/BUE BRICK WALL WITH BRICK ON EDGE CAPPING

㉑

PPC STEEL RAILINGS

㉒

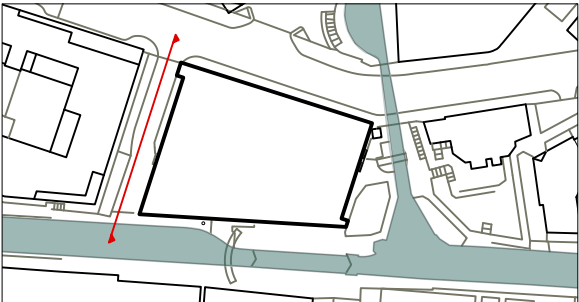INDICATIVE SIGNAGE

OMIArchitects

31 Blackfriars Road, Salford, Manchester, M3 7AQ
+44(0)161 832 3242 / info@omiarchitects.com / www.omiarchitects.com

PROJECT	70 GREAT BRIDGEWATER STREET				
DRAWING	PROPOSED ELEVATION - WEST				
DATE	SEP' 20	DRAWN BY	KT	SCALE	1:200 @A3
JOB NO.	1420	DWG.NO.	L 1603		