


Information contained herein is the confidential property of Musco Sports Lighting, LLC and/or its parent companies, affiliates, successors and assigns. Reproduction, distribution, or use of the information other than its limited, intended purpose without express written permission is prohibited.

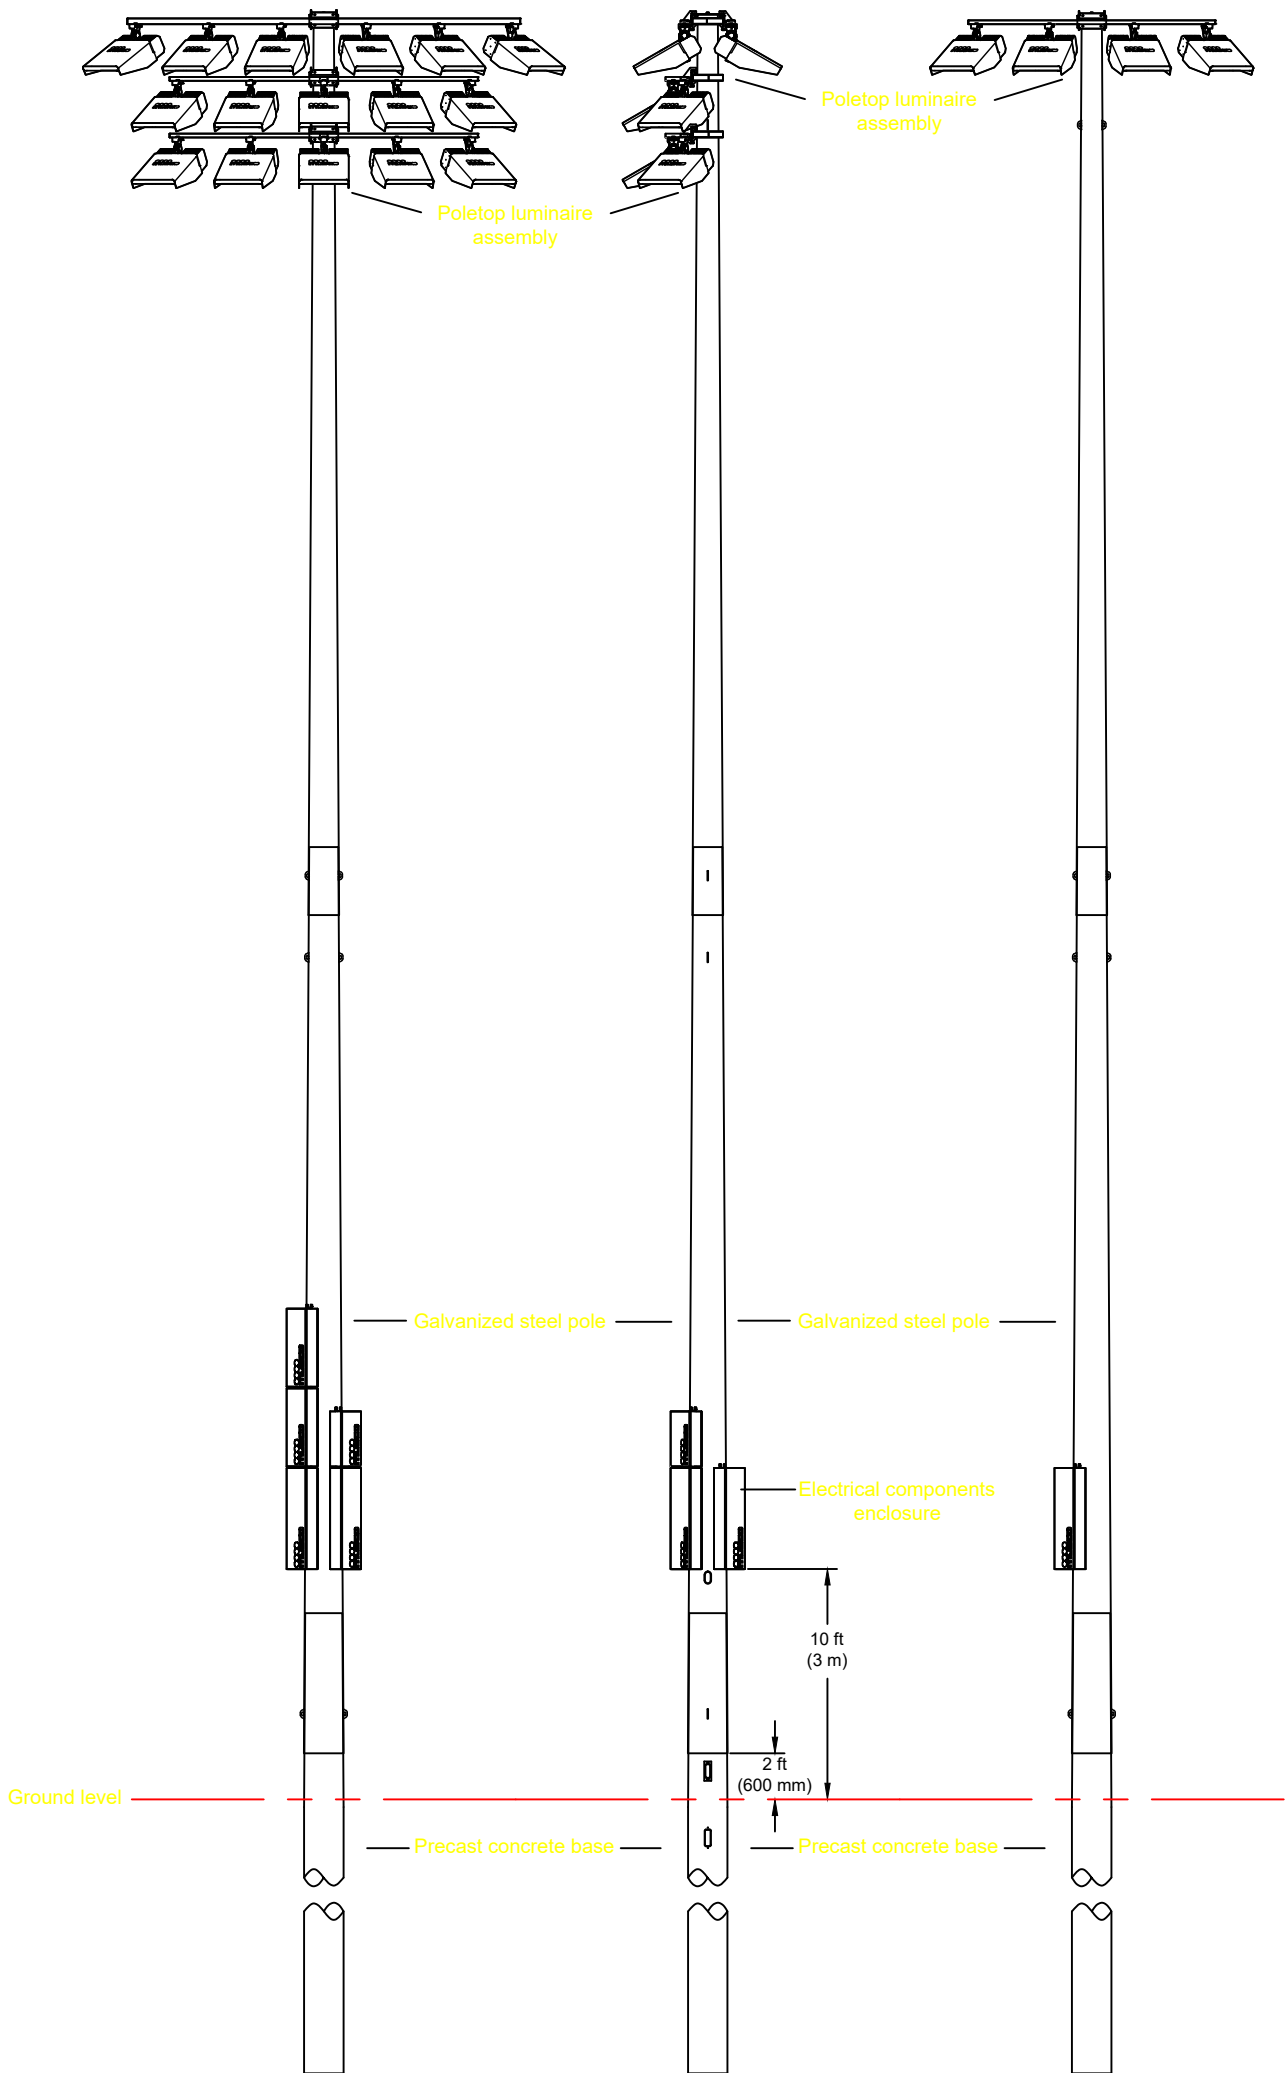

**POLE(S): P14**  
Musco 24m Light-Structure System™ pole  
TLC for LED™ luminaires

|                           |                           |
|---------------------------|---------------------------|
| 203262P1<br>4 OF 4 SHEETS | PROJECT NUMBER:<br>203262 |
|                           | DRAWN BY:<br>C.Castaneda  |
|                           | SCALE:<br>NTS             |
|                           | DATE:<br>07/25/2023       |

| DATE: | BY: | R.L. | REVISIONS: |
|-------|-----|------|------------|
|       |     |      |            |
|       |     |      |            |
|       |     |      |            |
|       |     |      |            |

CORPORATE OFFICE:  
P.O. Box 808  
100 1st Avenue West  
Oskaloosa, Iowa 52577  
+1-800-825-6020  
+1-641-673-0411

Manchester City Football Academy Pitches 5,6,7  
Manchester, North West  
Pole Configuration Drawing **B**