

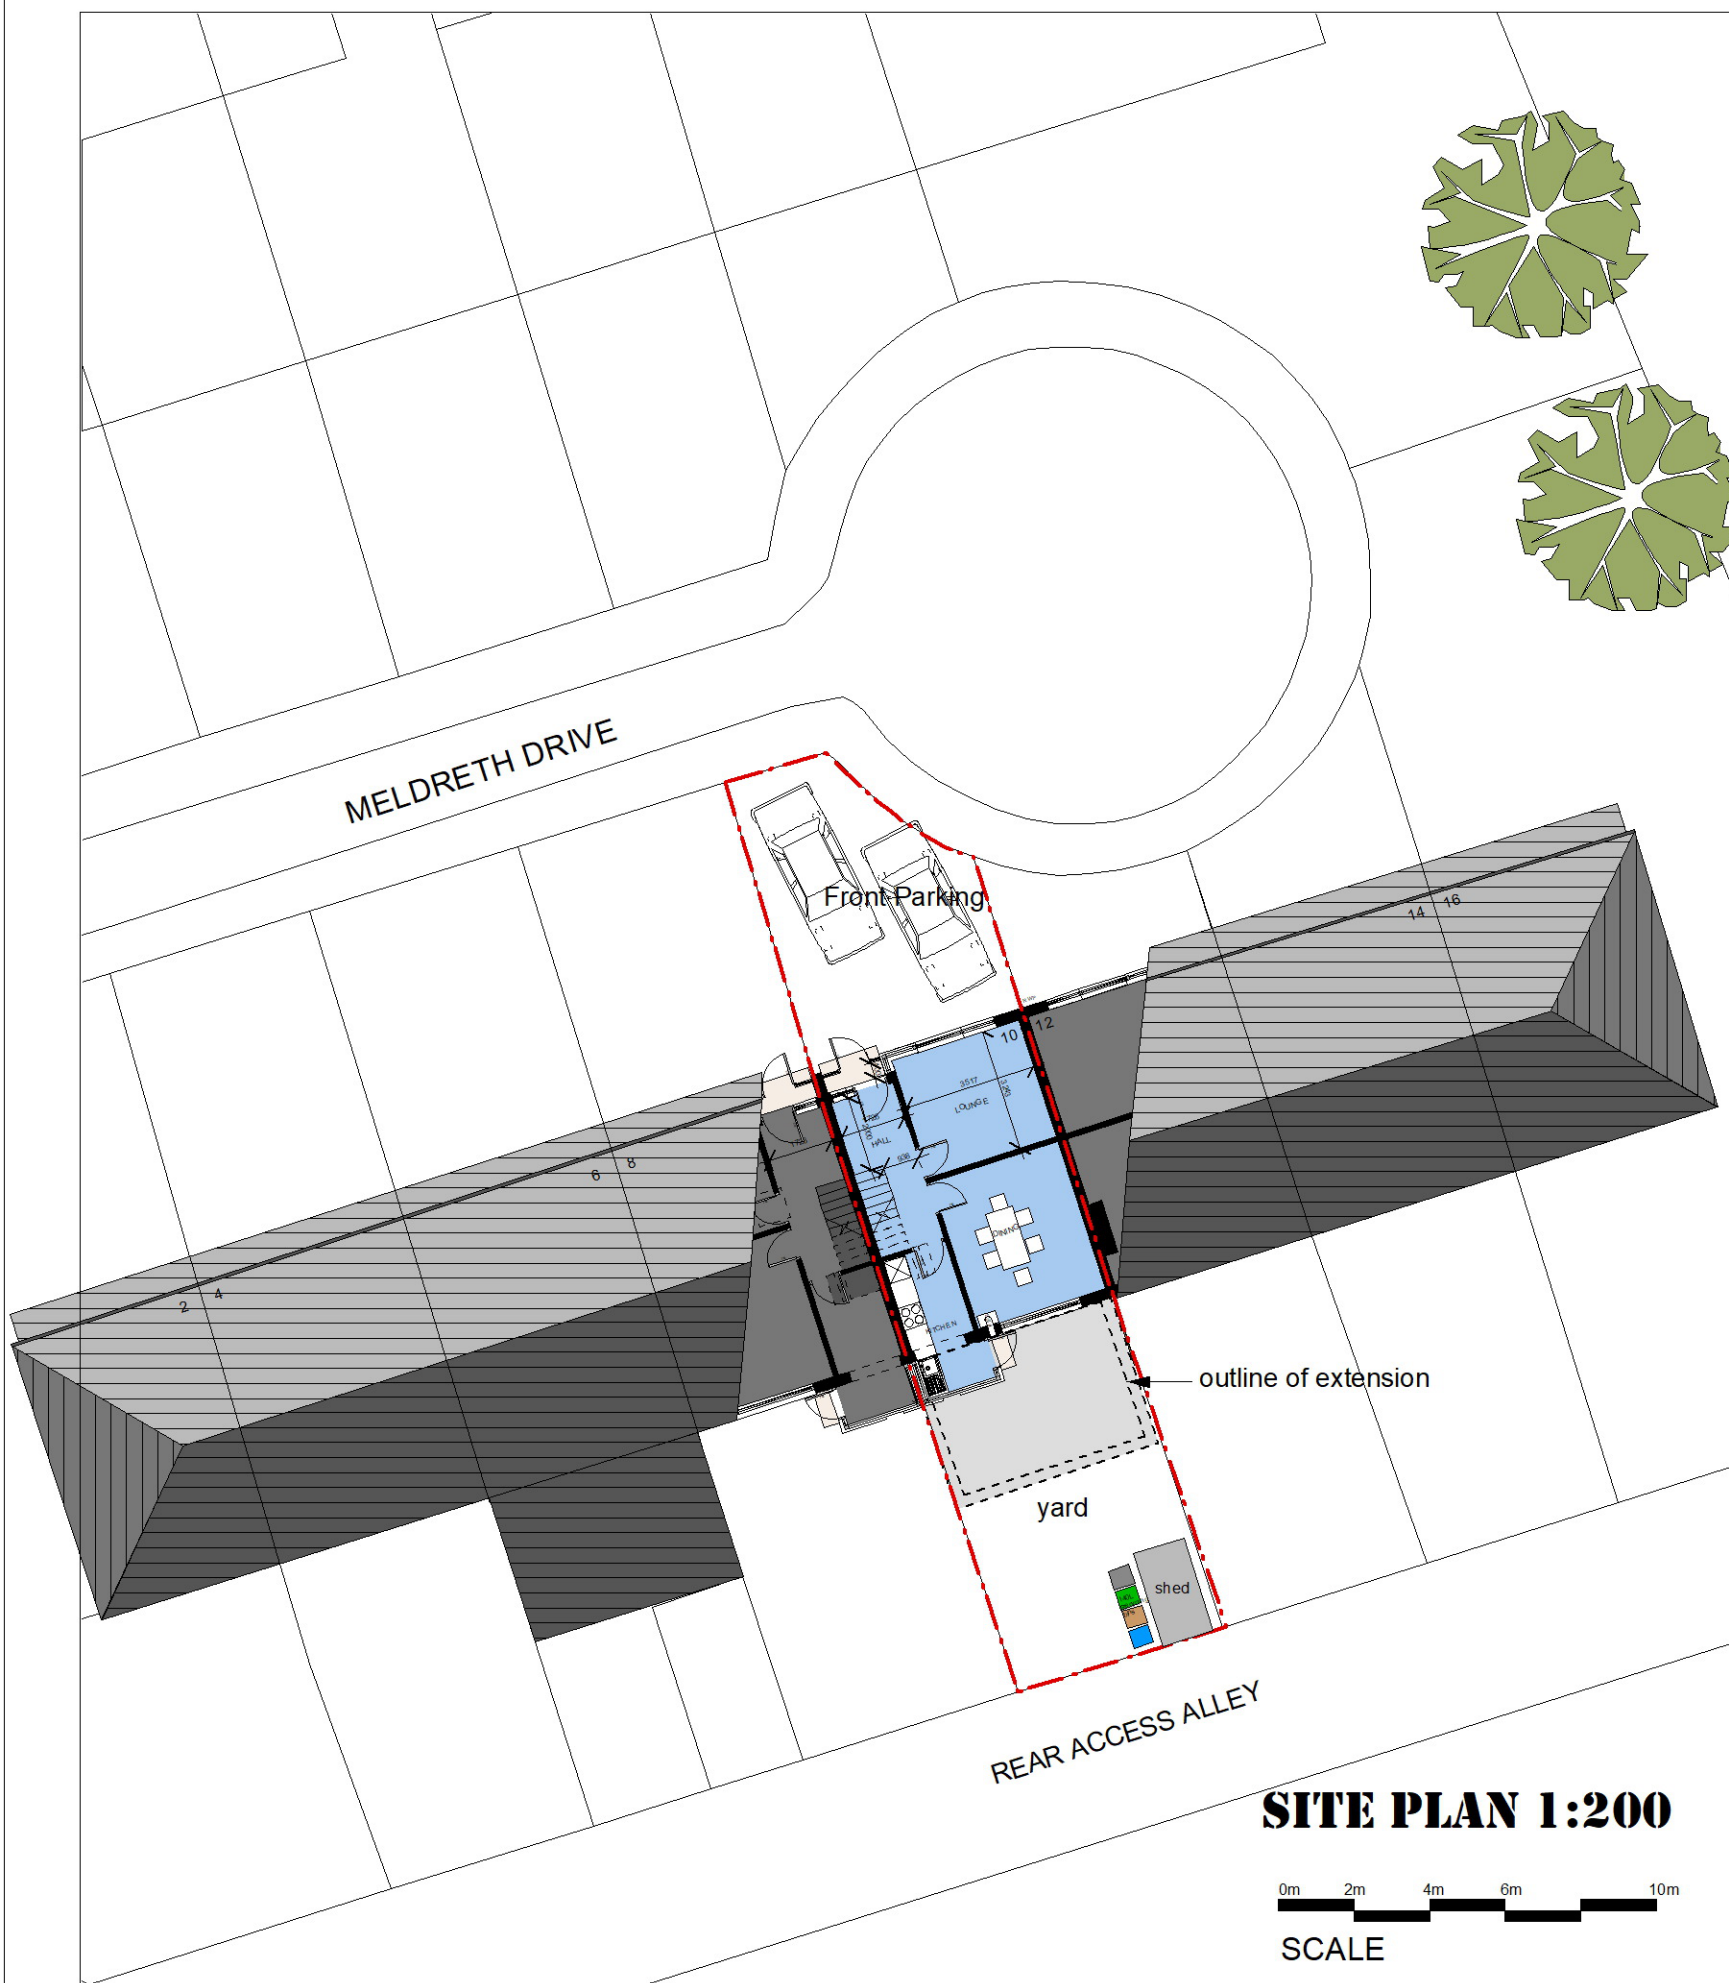


All Dimensions should be checked on site.
Do not scale this drawing for fabrication.
Any drawing errors should be brought to the attention of the architect.
COPYRIGHT DaC Design

REVISIONS:	
REV:	DETAILS OF REVISION
DATE	

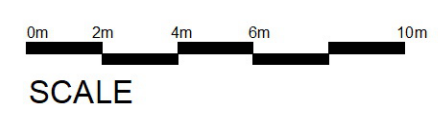

SITE PLAN 1:200

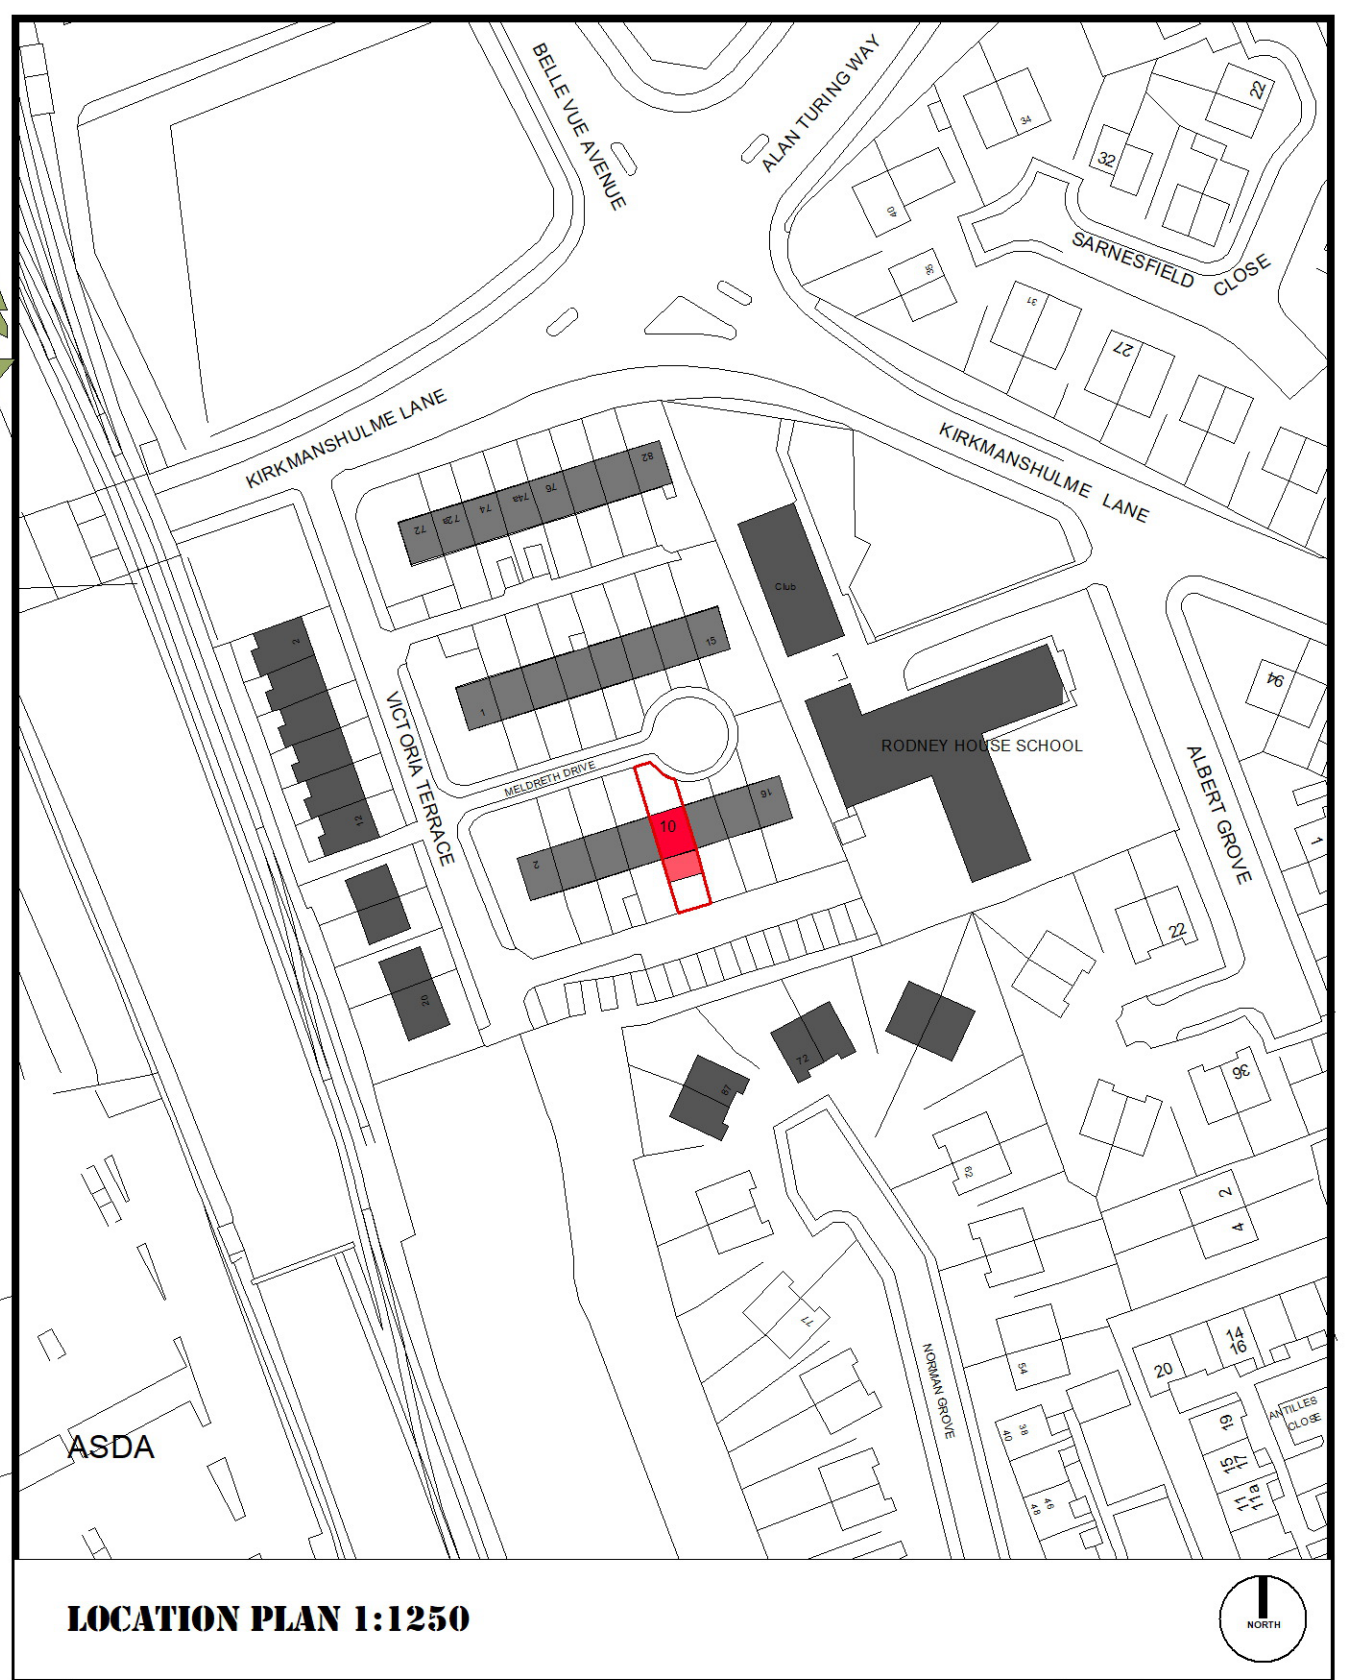

LOCATION PLAN 1:1250

P01

DRAWING: **LOCATION & EXISTING SITE PLAN**
JOB TITLE: **REMODEL & EXTENSION _ 10 Meldreth Drive, Longsight, Manchester, M12 4NB**

CLIENT: **Mr S Islam**
SCALE: **1:1250 & 1:200 @ A3**
DATE: **July 2023**

D@C DESIGN
ARCHITECTURE & PLANNING
0776 452 3545 0161 425 3934