
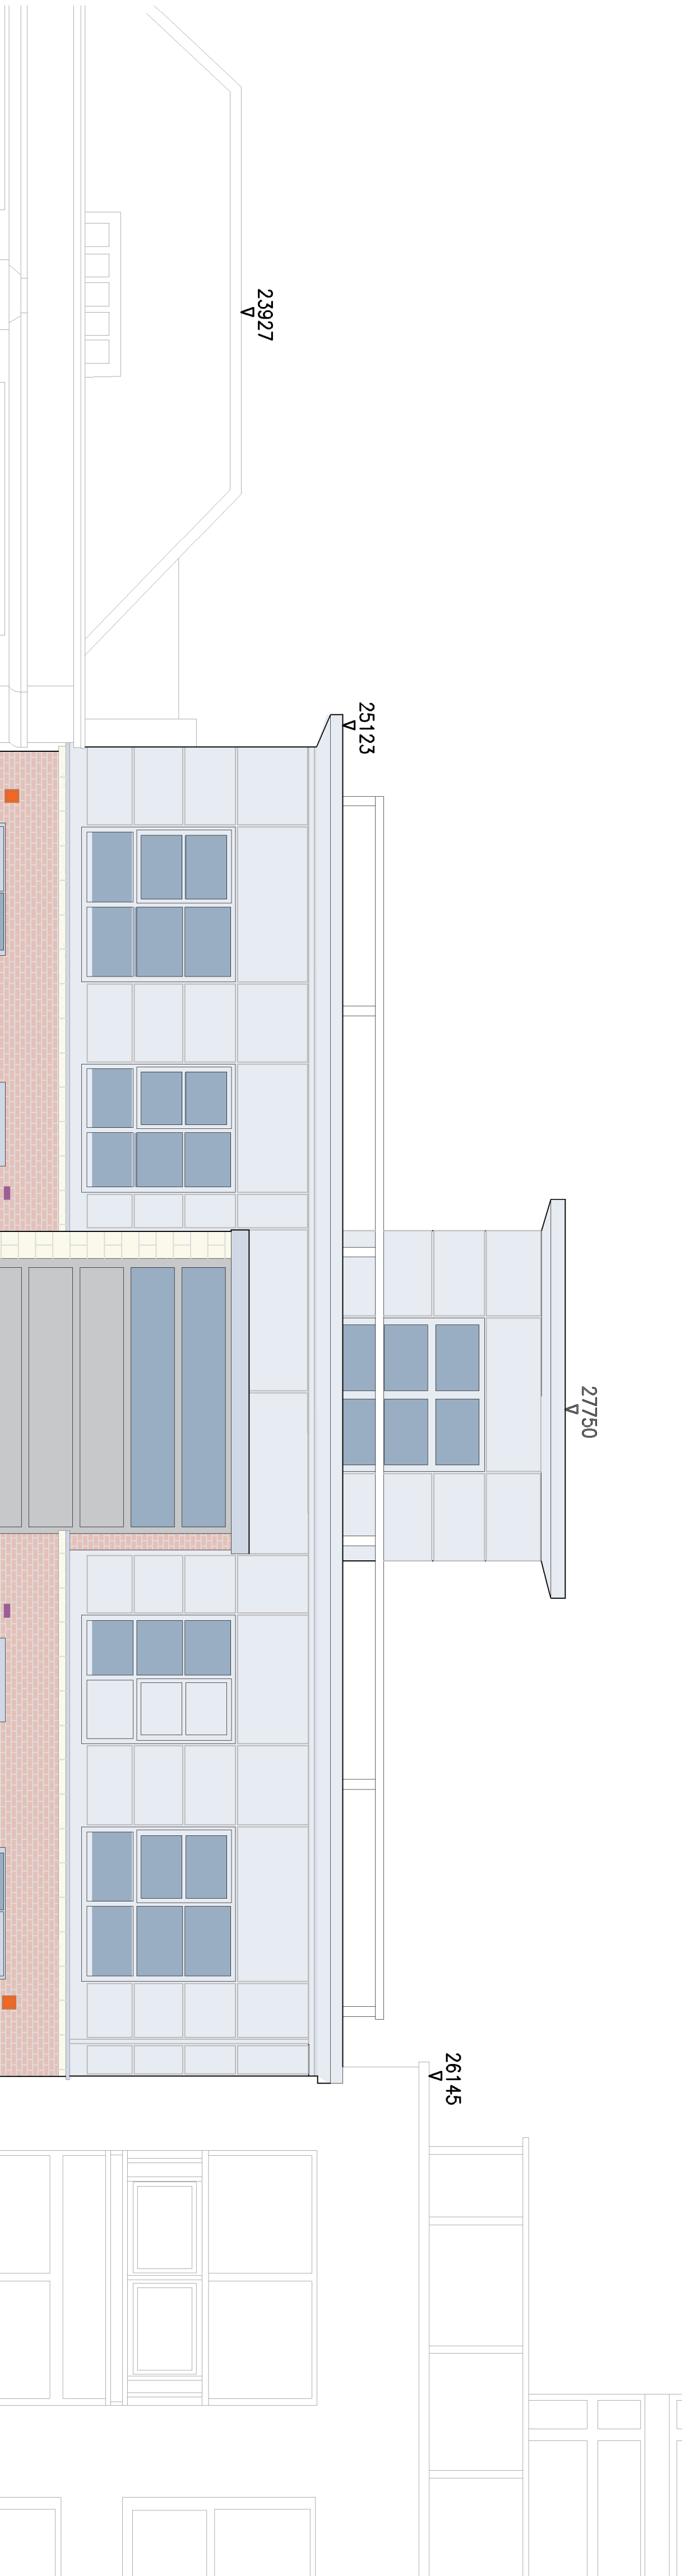


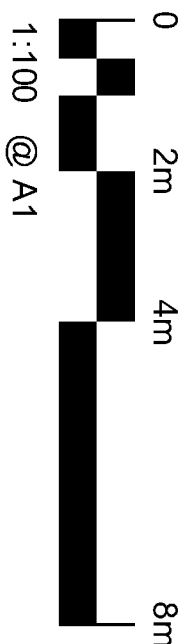

ELEVATION 1

Existing key

Brickwork facade

Facing brickwork Yorkshire Red

Spandrel panel

Powder-coated aluminium spandrel panels glazed into existing curtain wall frame

Aluminium cladding


Powder-coated insulated aluminium cladding system with closed recessed joints and finish to match existing

Stone facade

Existing Ashlar faced reconstructed stone facade in standard coursing.

P1	First Issue, For Comment/Approval.	26.04.23	-	-					
Revision	Description	PRELIMINARY	Date	Drawn	Checked				

Halliday Meecham Architects Limited
111 Piccadilly Manchester M1 2HY
+44 (0)161 661 5566
4 Devonshire Street London W1W 5DT
+44 (0)203 440 5175
hma@hallidaymeecham.com
www.hallidaymeecham.com

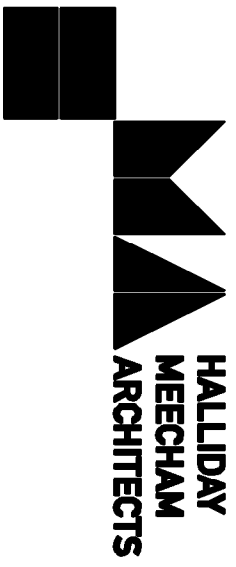

Client:	Wardens					
Project:	56 High Street Re-cladding Project					
Phase:	56 High St, Manchester M4 1ED					
Location:						
Drawing:	Existing High Street Elevation 1					
Scale @ A1	Scale @ A3	Drawn:	Checked:	Job No:	Drawing No:	Revision:
1:50	1:100	26.04.23	CB	TF	5540	00110
Drawing Ref:	5540-HMA-HS-ZZ-DR-A-00110					P1