


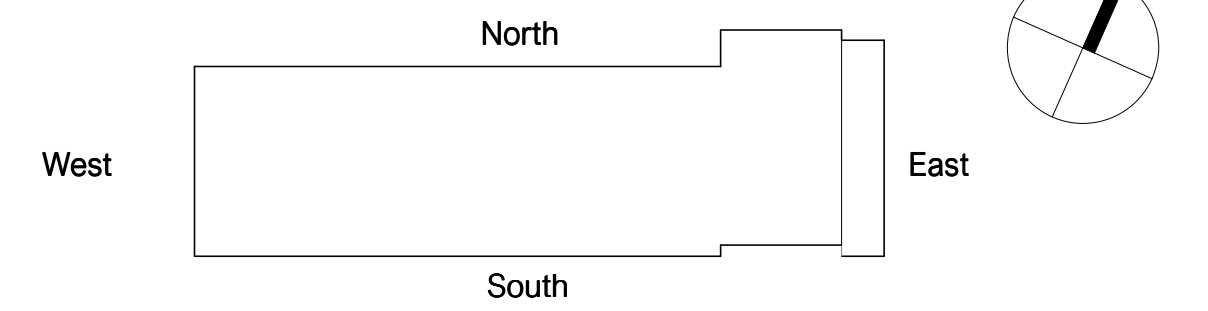

NOTES				
Copyright: All rights reserved. This drawing must not be reproduced without permission. This drawing must not be scaled. Dimensions are in millimetres unless specified.				
Rev	Date	Notes	By	Che
P2	03/05/23	PLANNING ISSUE	LR	hmd
P1	24/03/23	Issued to DIE for Stage 3	hmd	ME
A	28.11.22	First issue	hmd	ME



1 Elevation - North



2 Elevation - South



3 Elevation - East



4 Elevation - West

1 0 1 2 3 4 5
SCALE 1: 100
m

elliswilliams

Project Number: 2914
Project Name: Sandilands Primary School

Drawing Status: Stage 3
Drawing Number: SRP1034-EWA-ZZ-ZZ-D-A-0500
Drawing Name: Proposed Elevations

Date: 30.11.22
Drawn By: hmd
Rev: P2
Scale: As indicated

Wellfield Chester Road Preston Brook WA7 3BA
T: 01928 752200 E: info@ewa.co.uk W: ewa.co.uk