



STAINLESS STEEL WALL TIES
ARE TO BE SPACED MAX.
750MM HORIZONTALLY & 450MM
VERTICALLY &
STAGGERED. ADDITIONAL WALL
TIES ARE TO BE
PROVIDED TO COINCIDE WITH
EACH BLOCK COURSE AT
OPENINGS

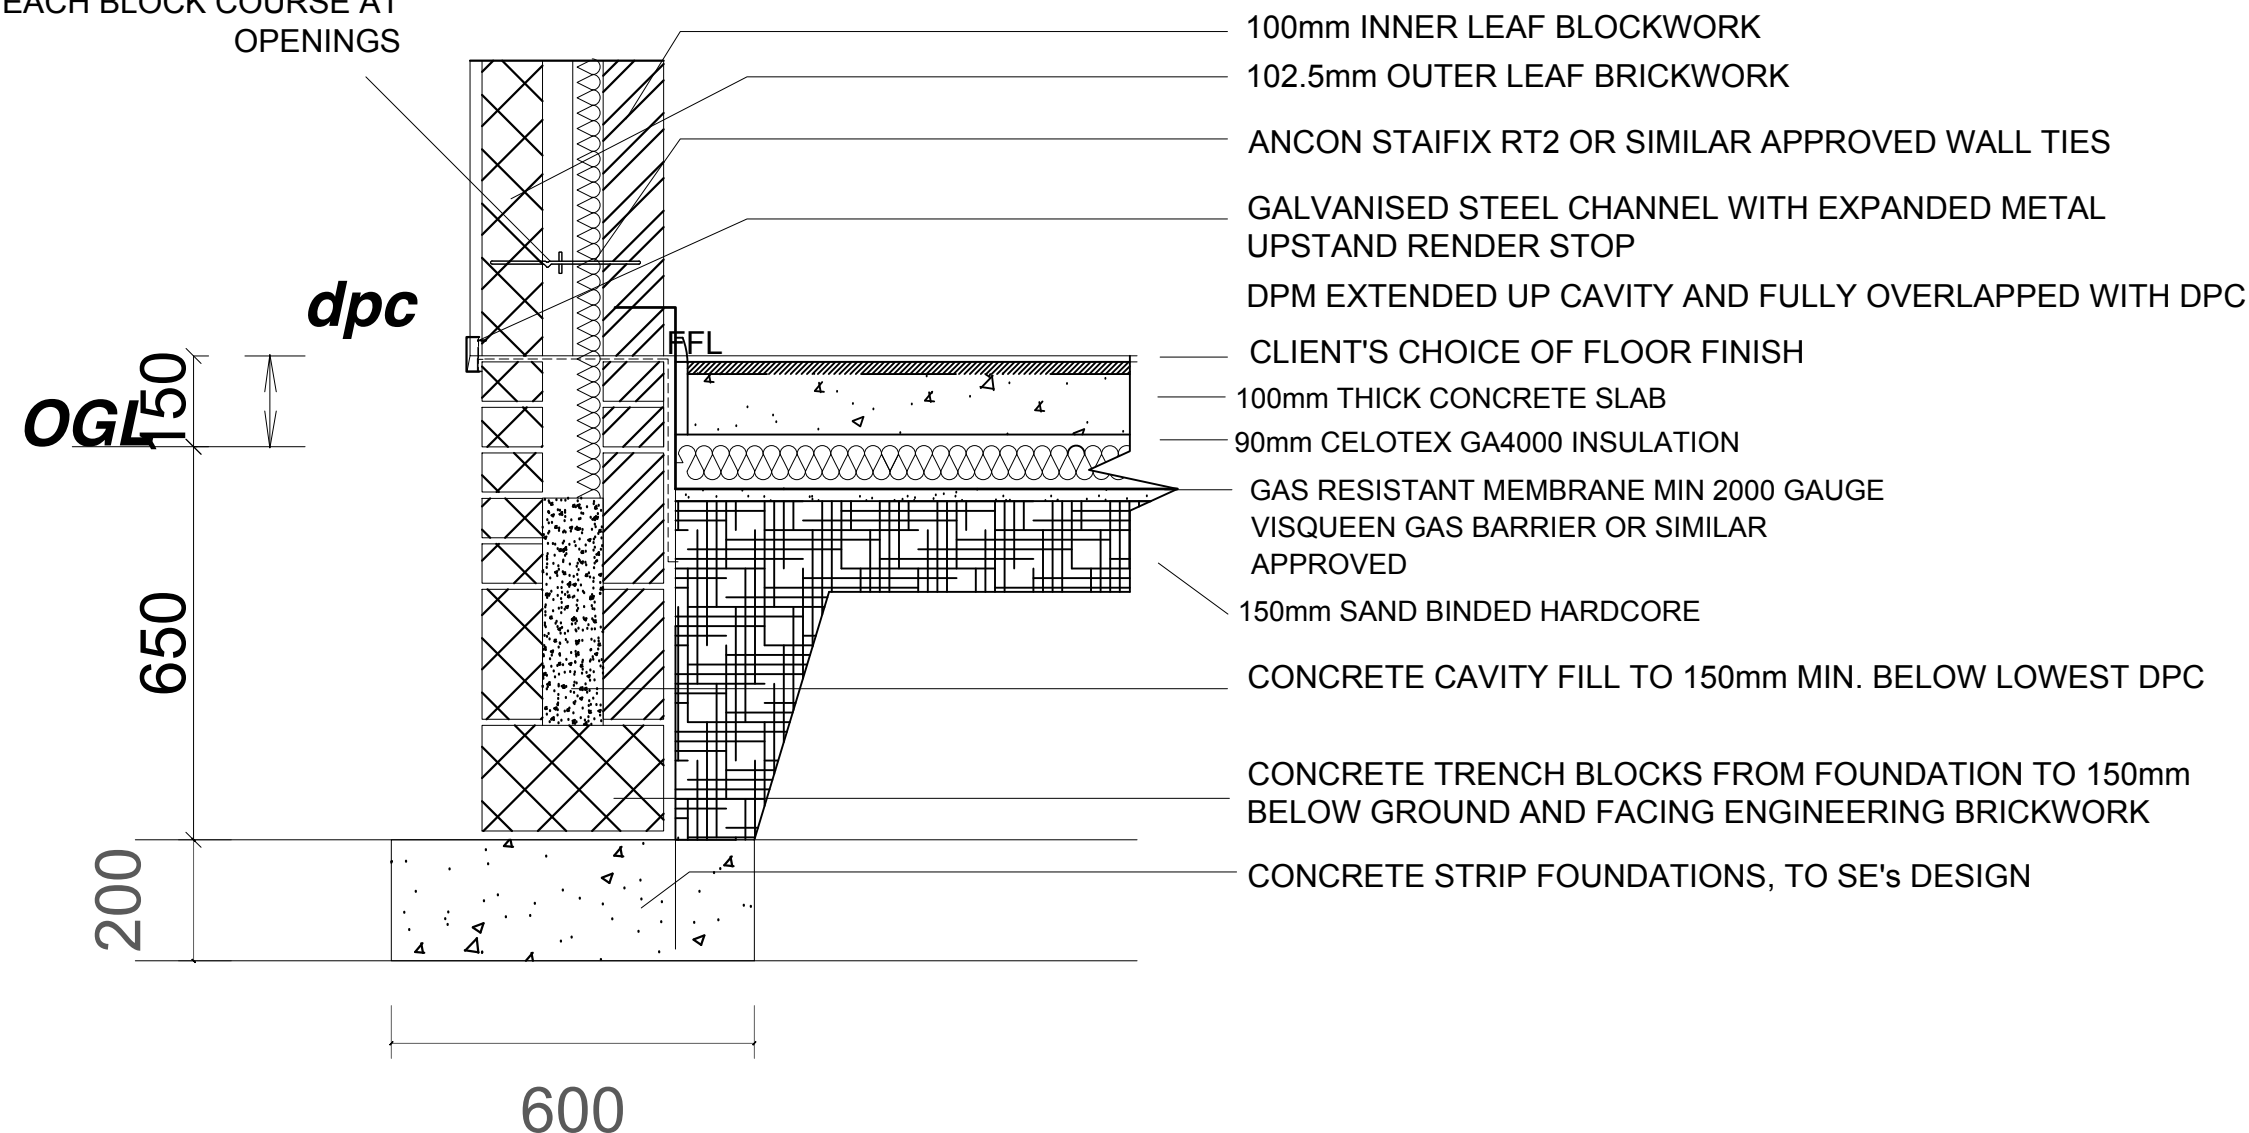


D-FOUNDATION AND GROUND FLOOR SECTION DETAIL
SCALE 1:20

PROPRIETARY GAS MEMBRANE

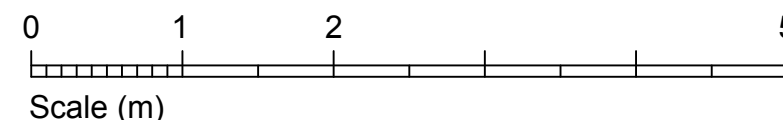

General Notes

Firm Name and Address

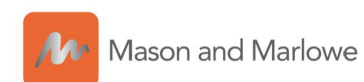

Mason and Marlowe Ltd.
Project Managers and Quantity Surveyors

5 Picadilly Place
Manchester, M1 3BR

Project Name and Address

14 Rosewood Road
Manchester
M9 6QJ

Project

Date
11/05/2023

Scale
1/50

Sheet

A3