




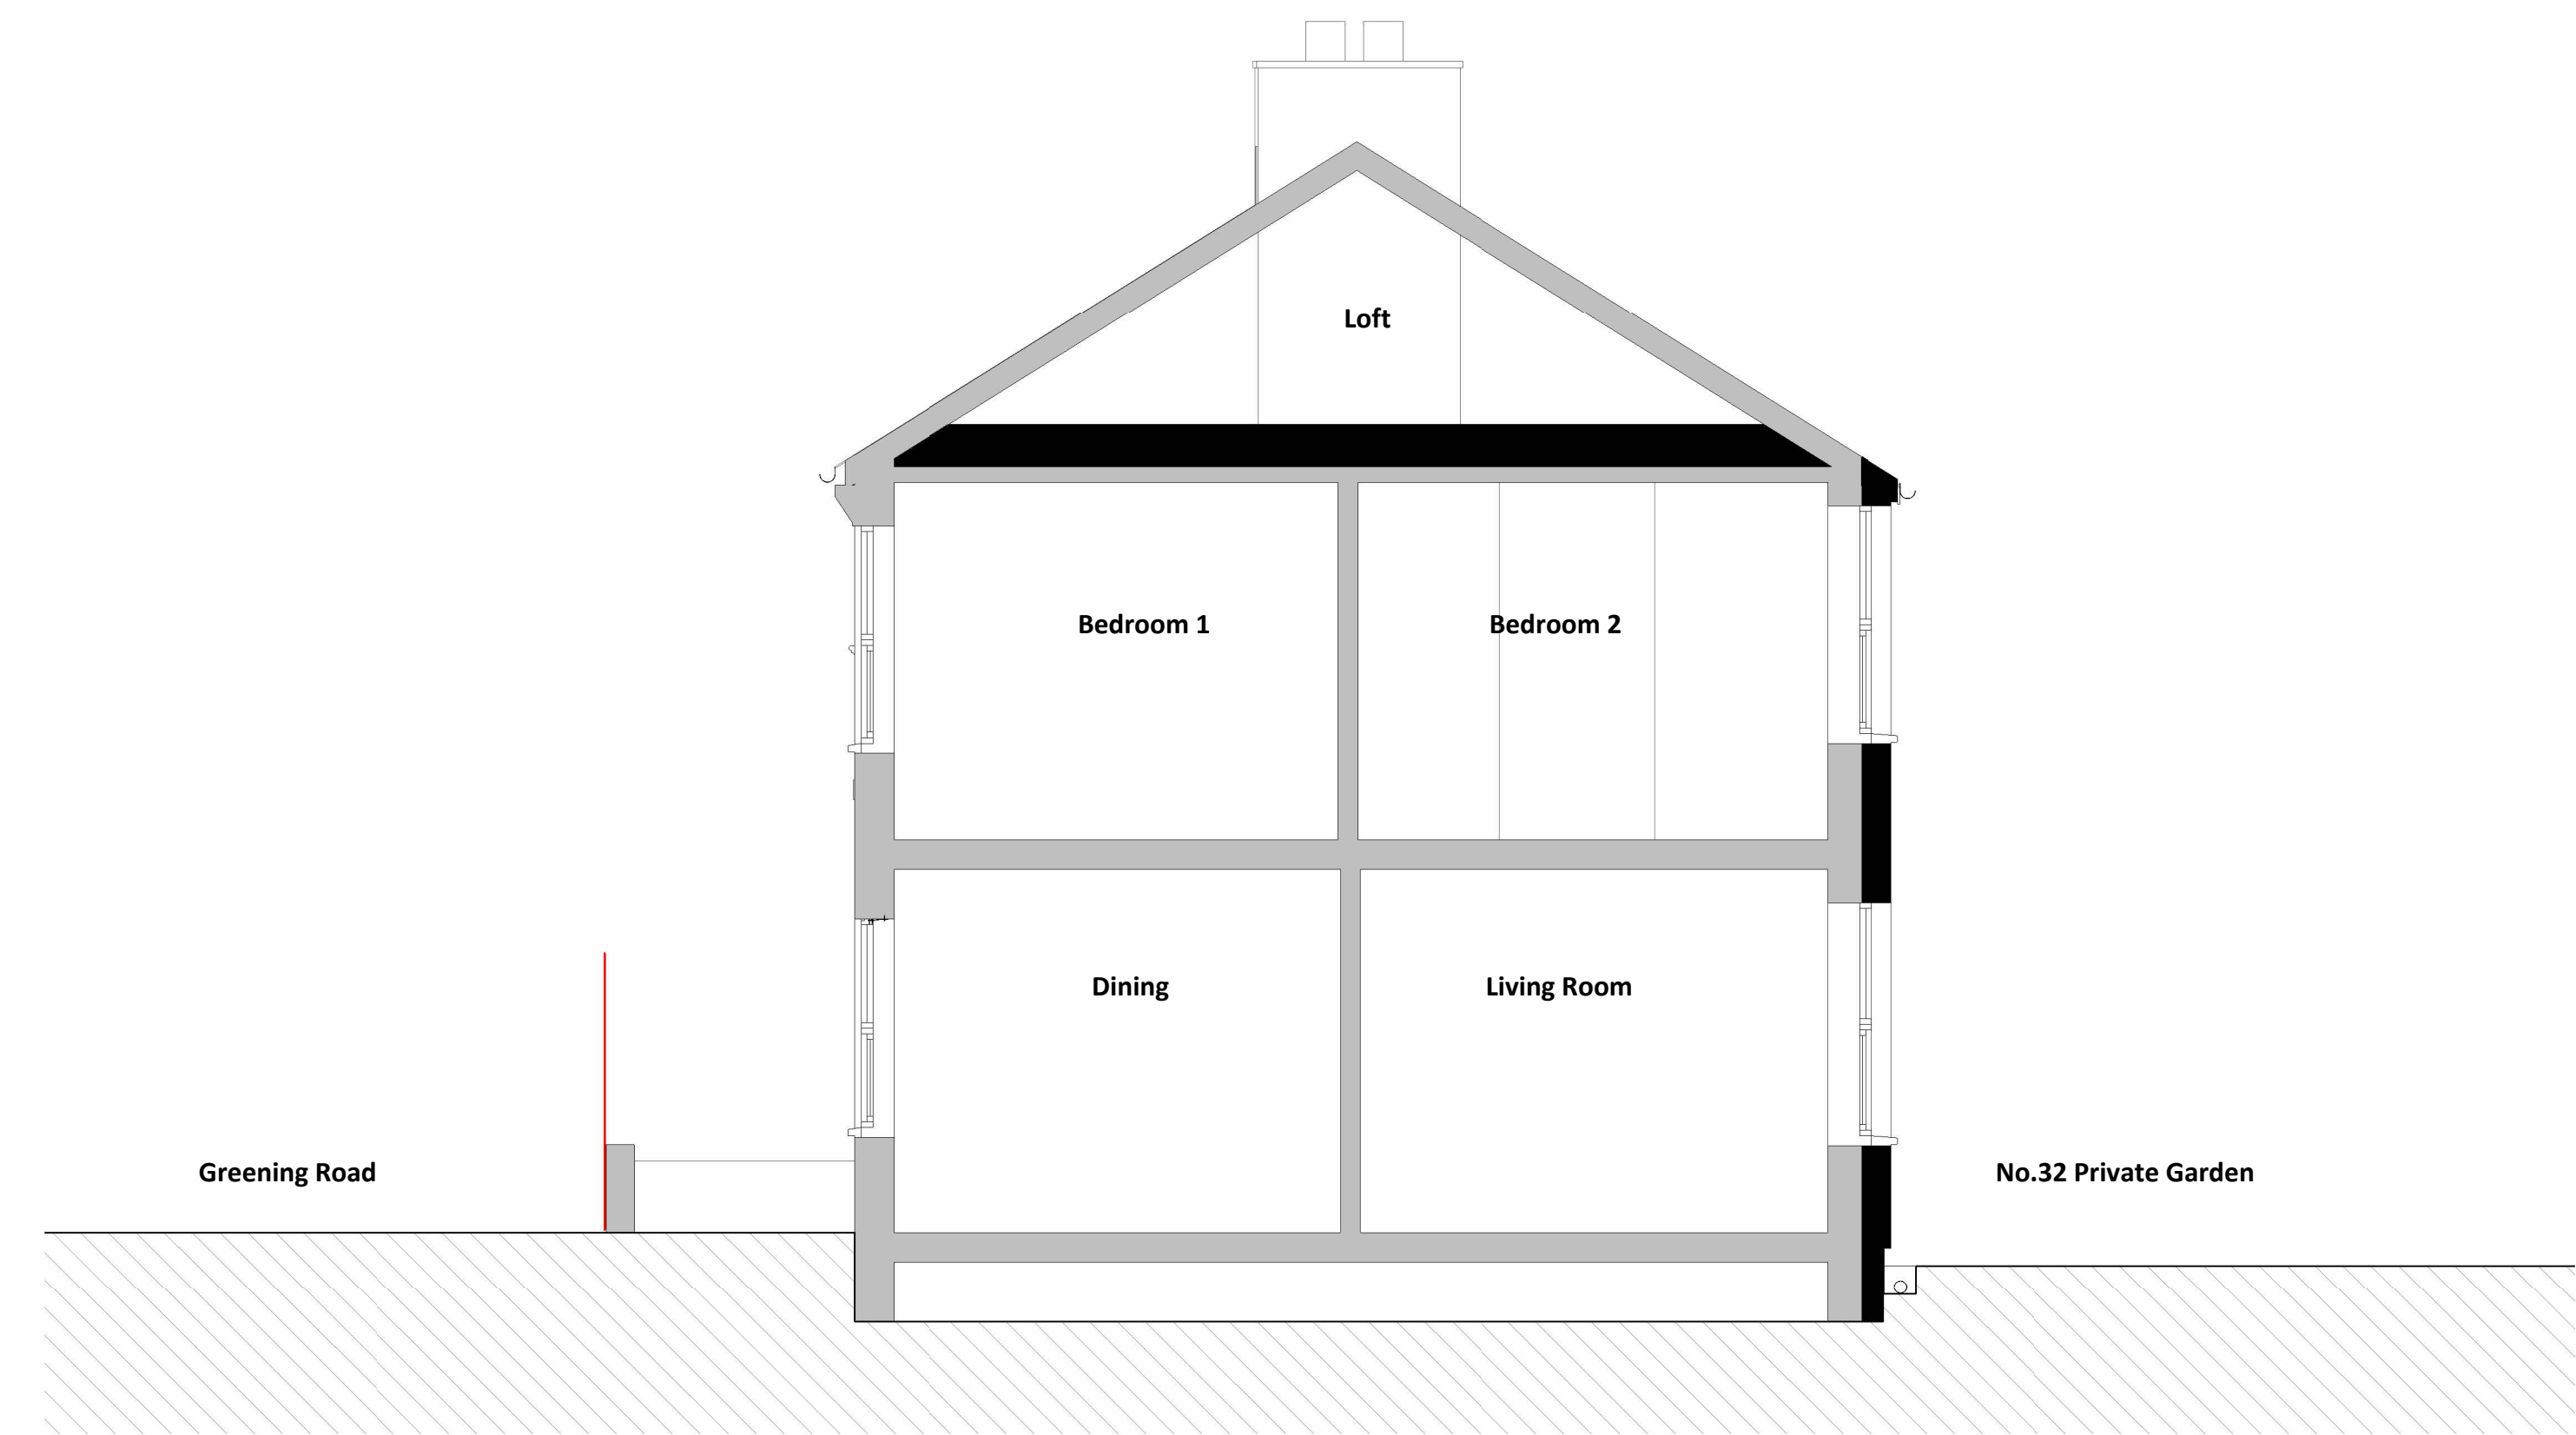

1 **H2 - Section 1**
1 : 50

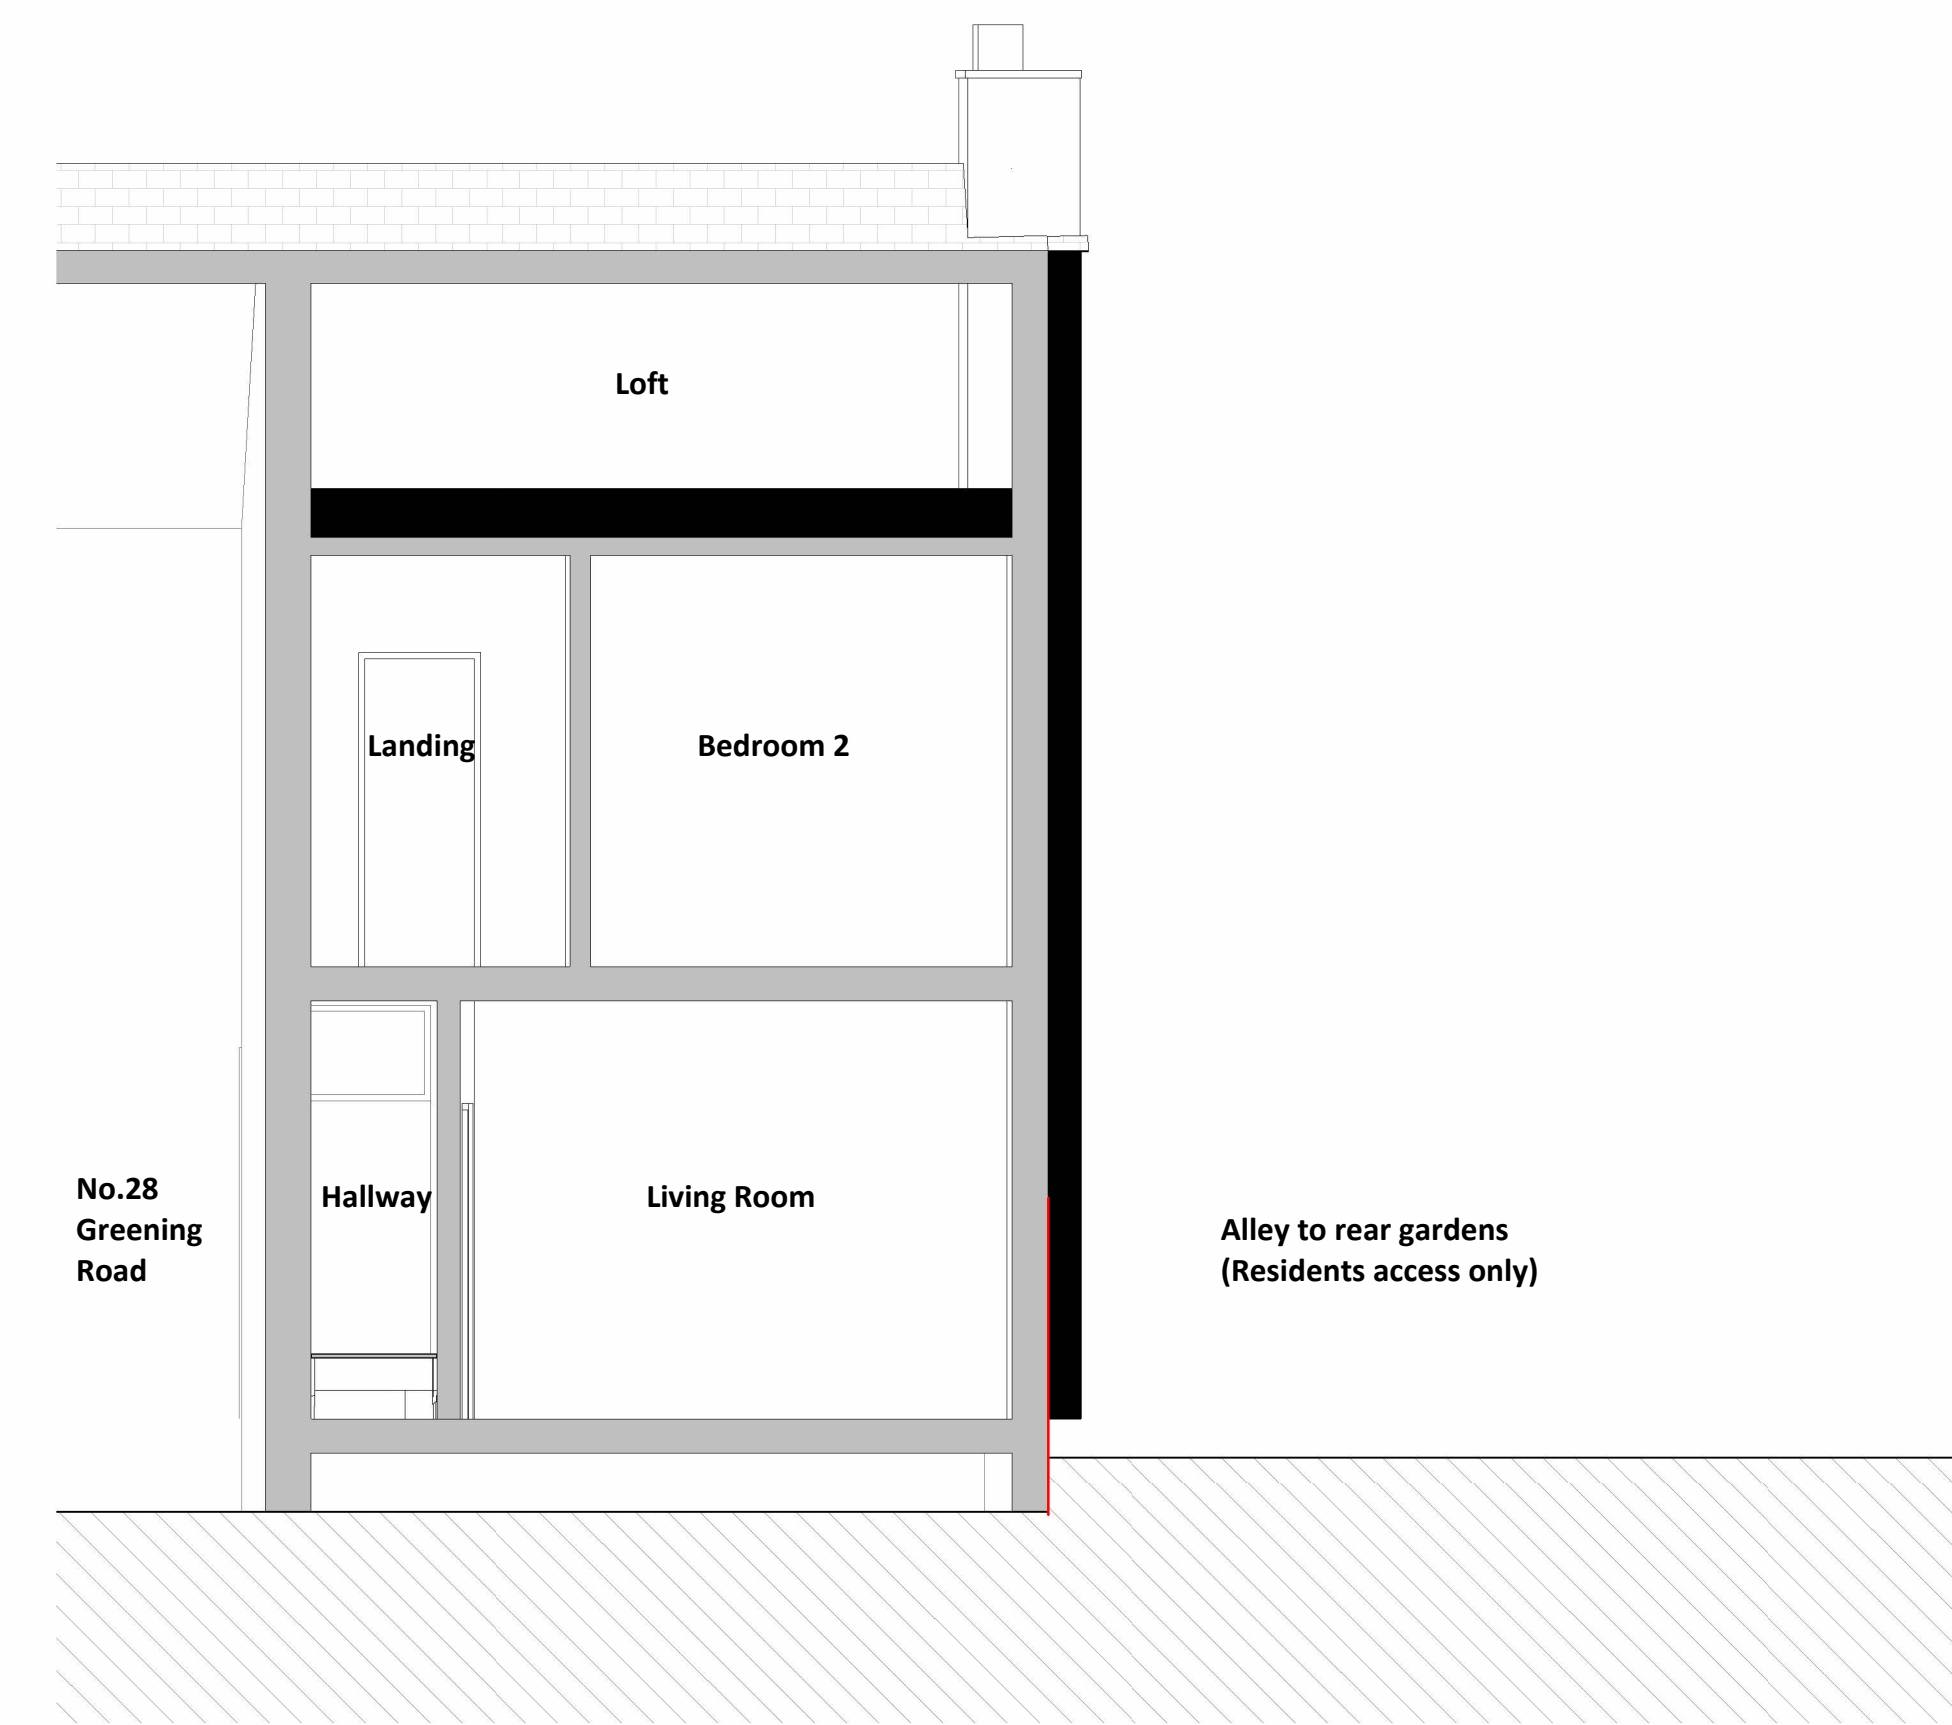

2 **H2 - Section 2**
1 : 50

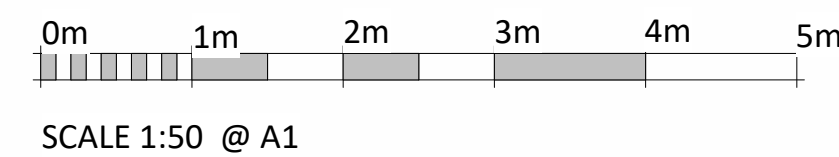

Key	
	Site boundary
	Existing structure
	Proposed structure