



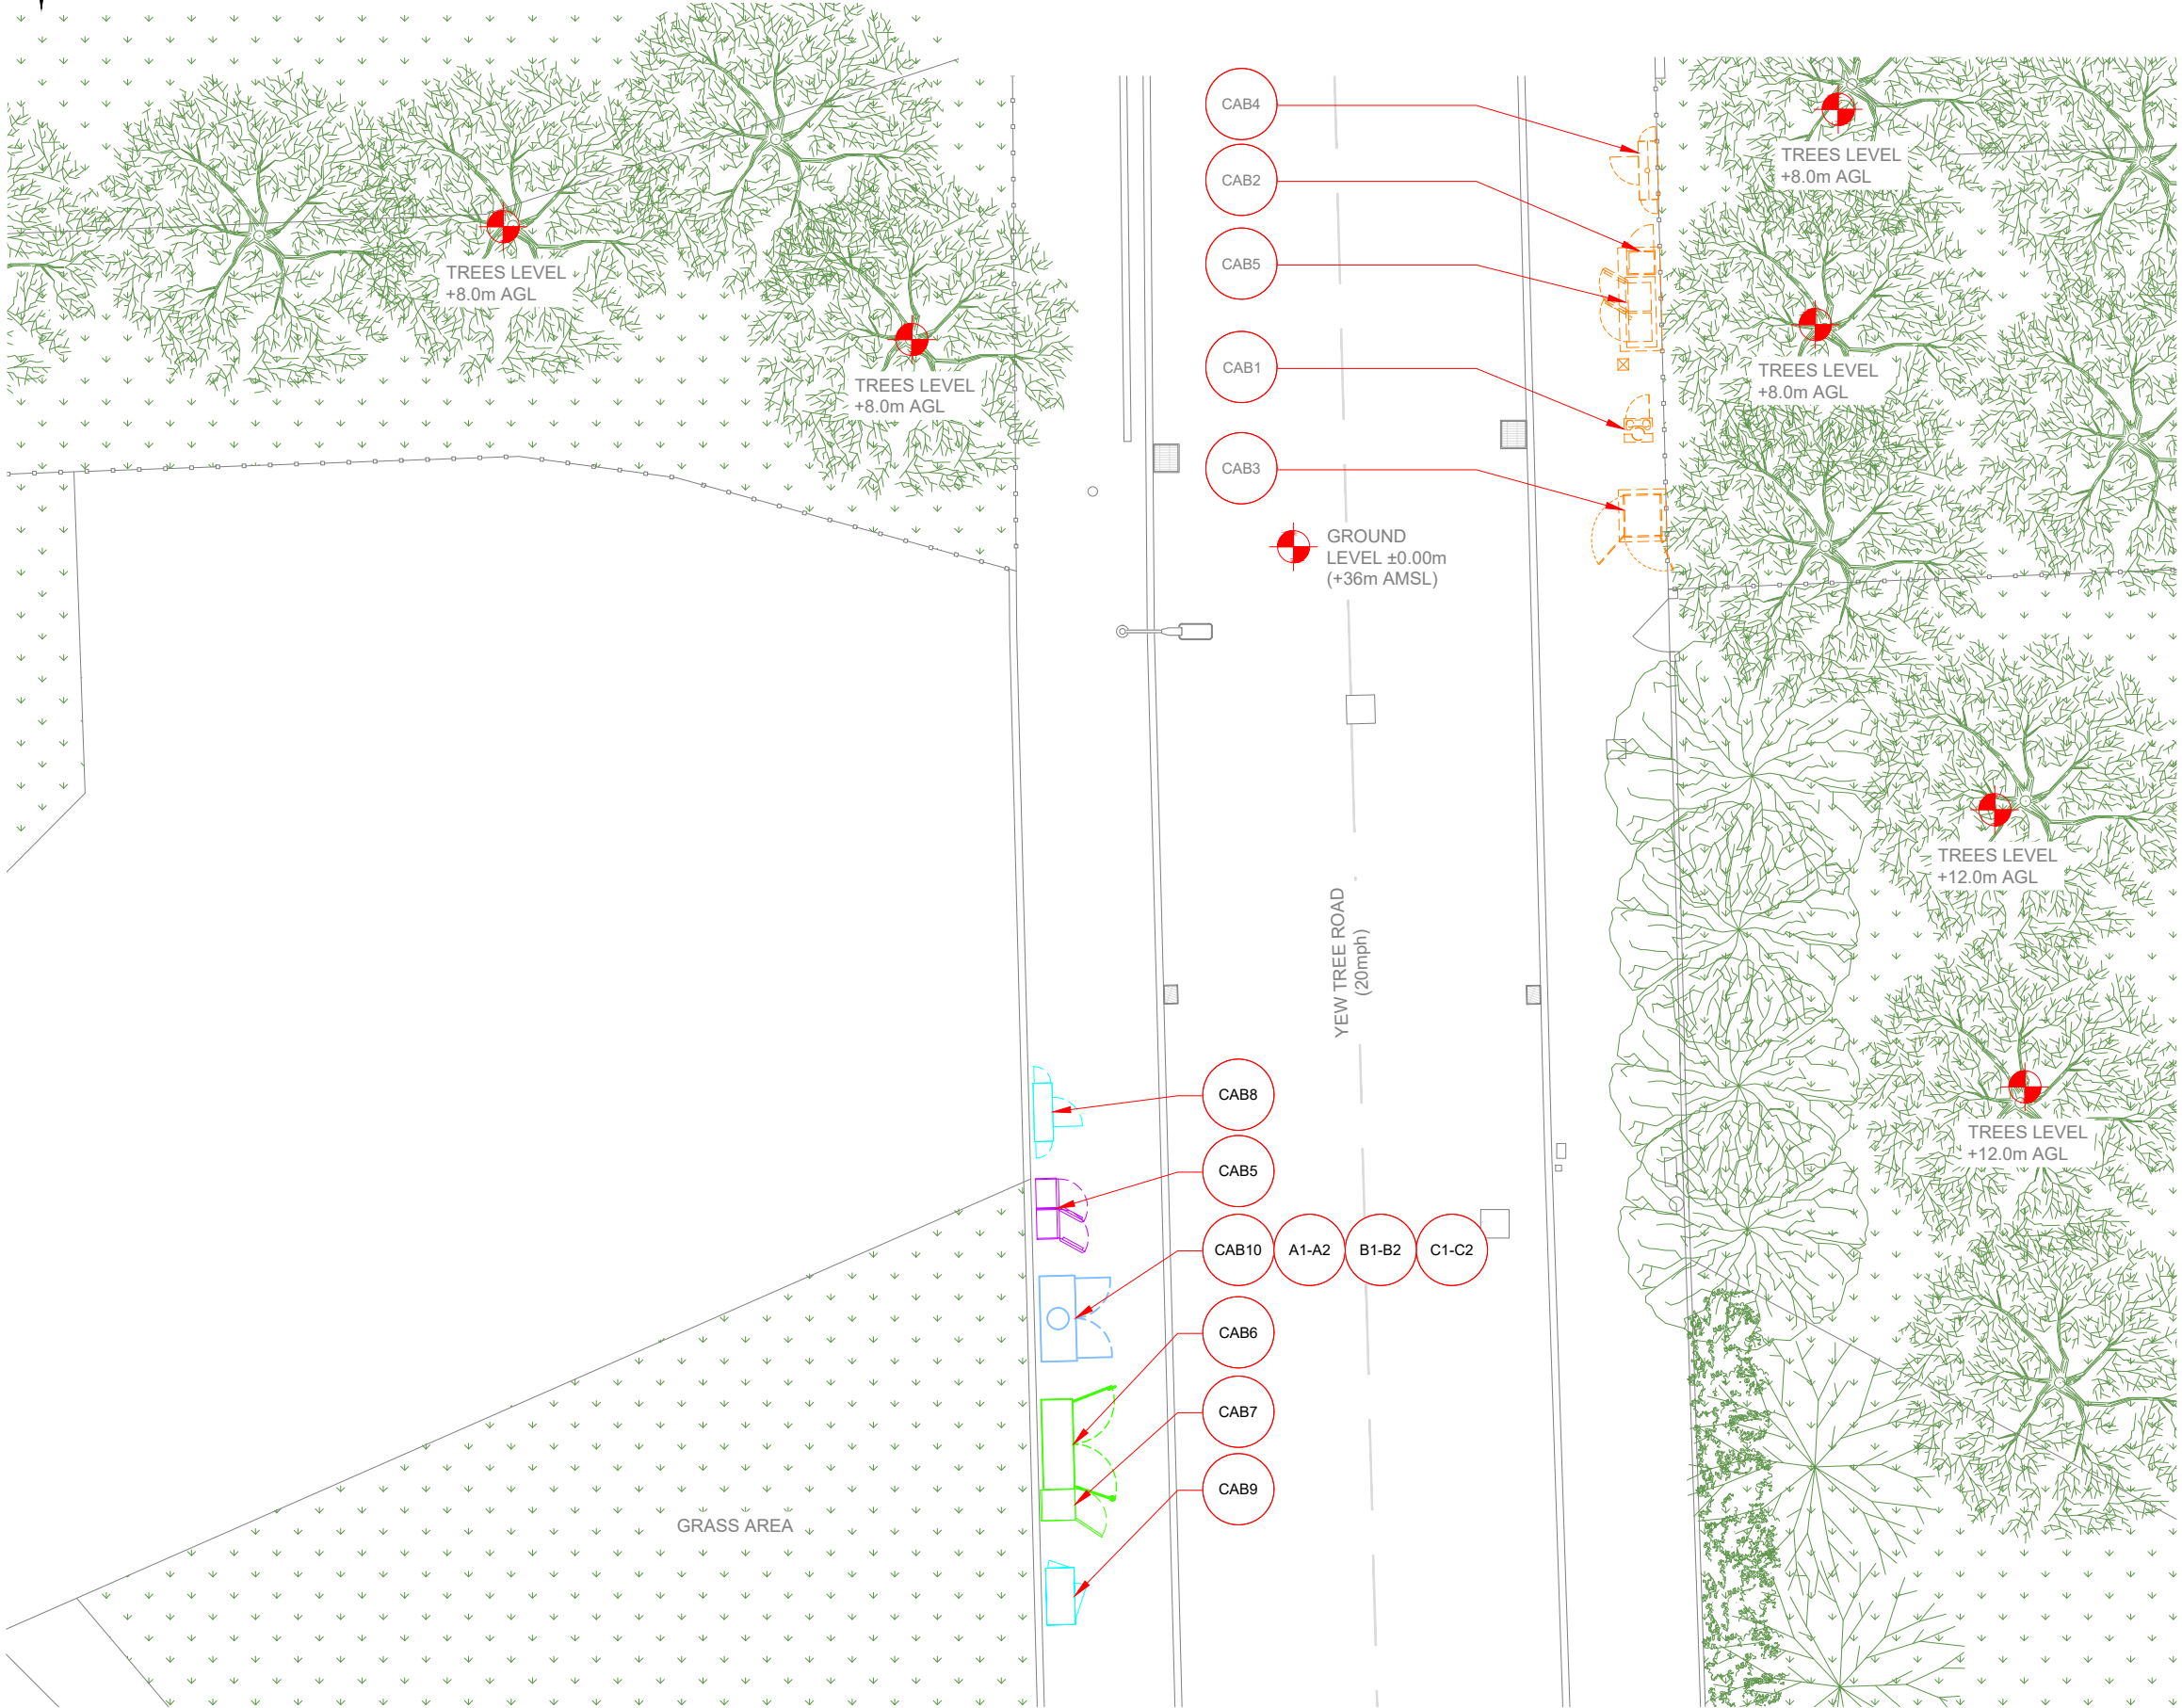

ACCESS PLAN

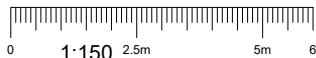

NOTES:

1. ALL DIMENSIONS IN MM UNLESS OTHERWISE NOTED.

DEFINED ACCESS ROUTE DESCRIPTION FROM SITE ENTRANCE TO THE EQUIPMENT:

Master:	MBNL / EE / H3G:	Project:	Purpose of Issue:	Issue:
M002	H3G	UNILATERAL	Detailed Design	A1
Date:	10/08/2022	Revision / Upgrade Description:		
Drawn:	K. Soper	Detailed Design		
Checked:	T. Clifford			
Approved:	M. Venner			

Master:	MBNL / EE / H3G:	Project:	Purpose of Issue:	Issue:
M001	H3G	UNILATERAL	Planning	A
Date:	17/06/2022	Revision / Upgrade Description:		
Drawn:	K. Soper	First Issue		
Checked:	T. Clifford			
Approved:	M. Venner	ACQ		

Hutchison 3G UK Limited
Star House, 20 Grenfell Road
Maidenhead, SL6 1EH
Tel: 01628 765 000
Fax: 01628 765 001

H3G Base Station Information line:
0845 6043000
Available 8am-8pm Monday to Friday

UNIT E3 PITTS CLEAVE INDUSTRIAL ESTATE, TAVISTOCK, DEVON, PL19 0PW
sales@beaconcomms.co.uk
Tel: +44 (0)1822 610610

Site Name:
YEW TREE ROAD NO2 (P99709)

Site ID:
781366

Address:
YEW TREE ROAD NO2 (P99709)
YEW TREE ROAD
MANCHESTER
GREATER MANCHESTER
M14 7FT

Title:
003 ACCESS PLAN

Project:
H3G UNILATERAL

Purpose of Issue:
DETAILED DESIGN

EE Cell ID:	MBNL Cell ID:	3UK Cell ID:
76150	MAN089	M0408

Master Drawing No:	Issue:
781366_MAN089_76150_M0408_M001	A