





Proposed Front Elevation
1 : 50

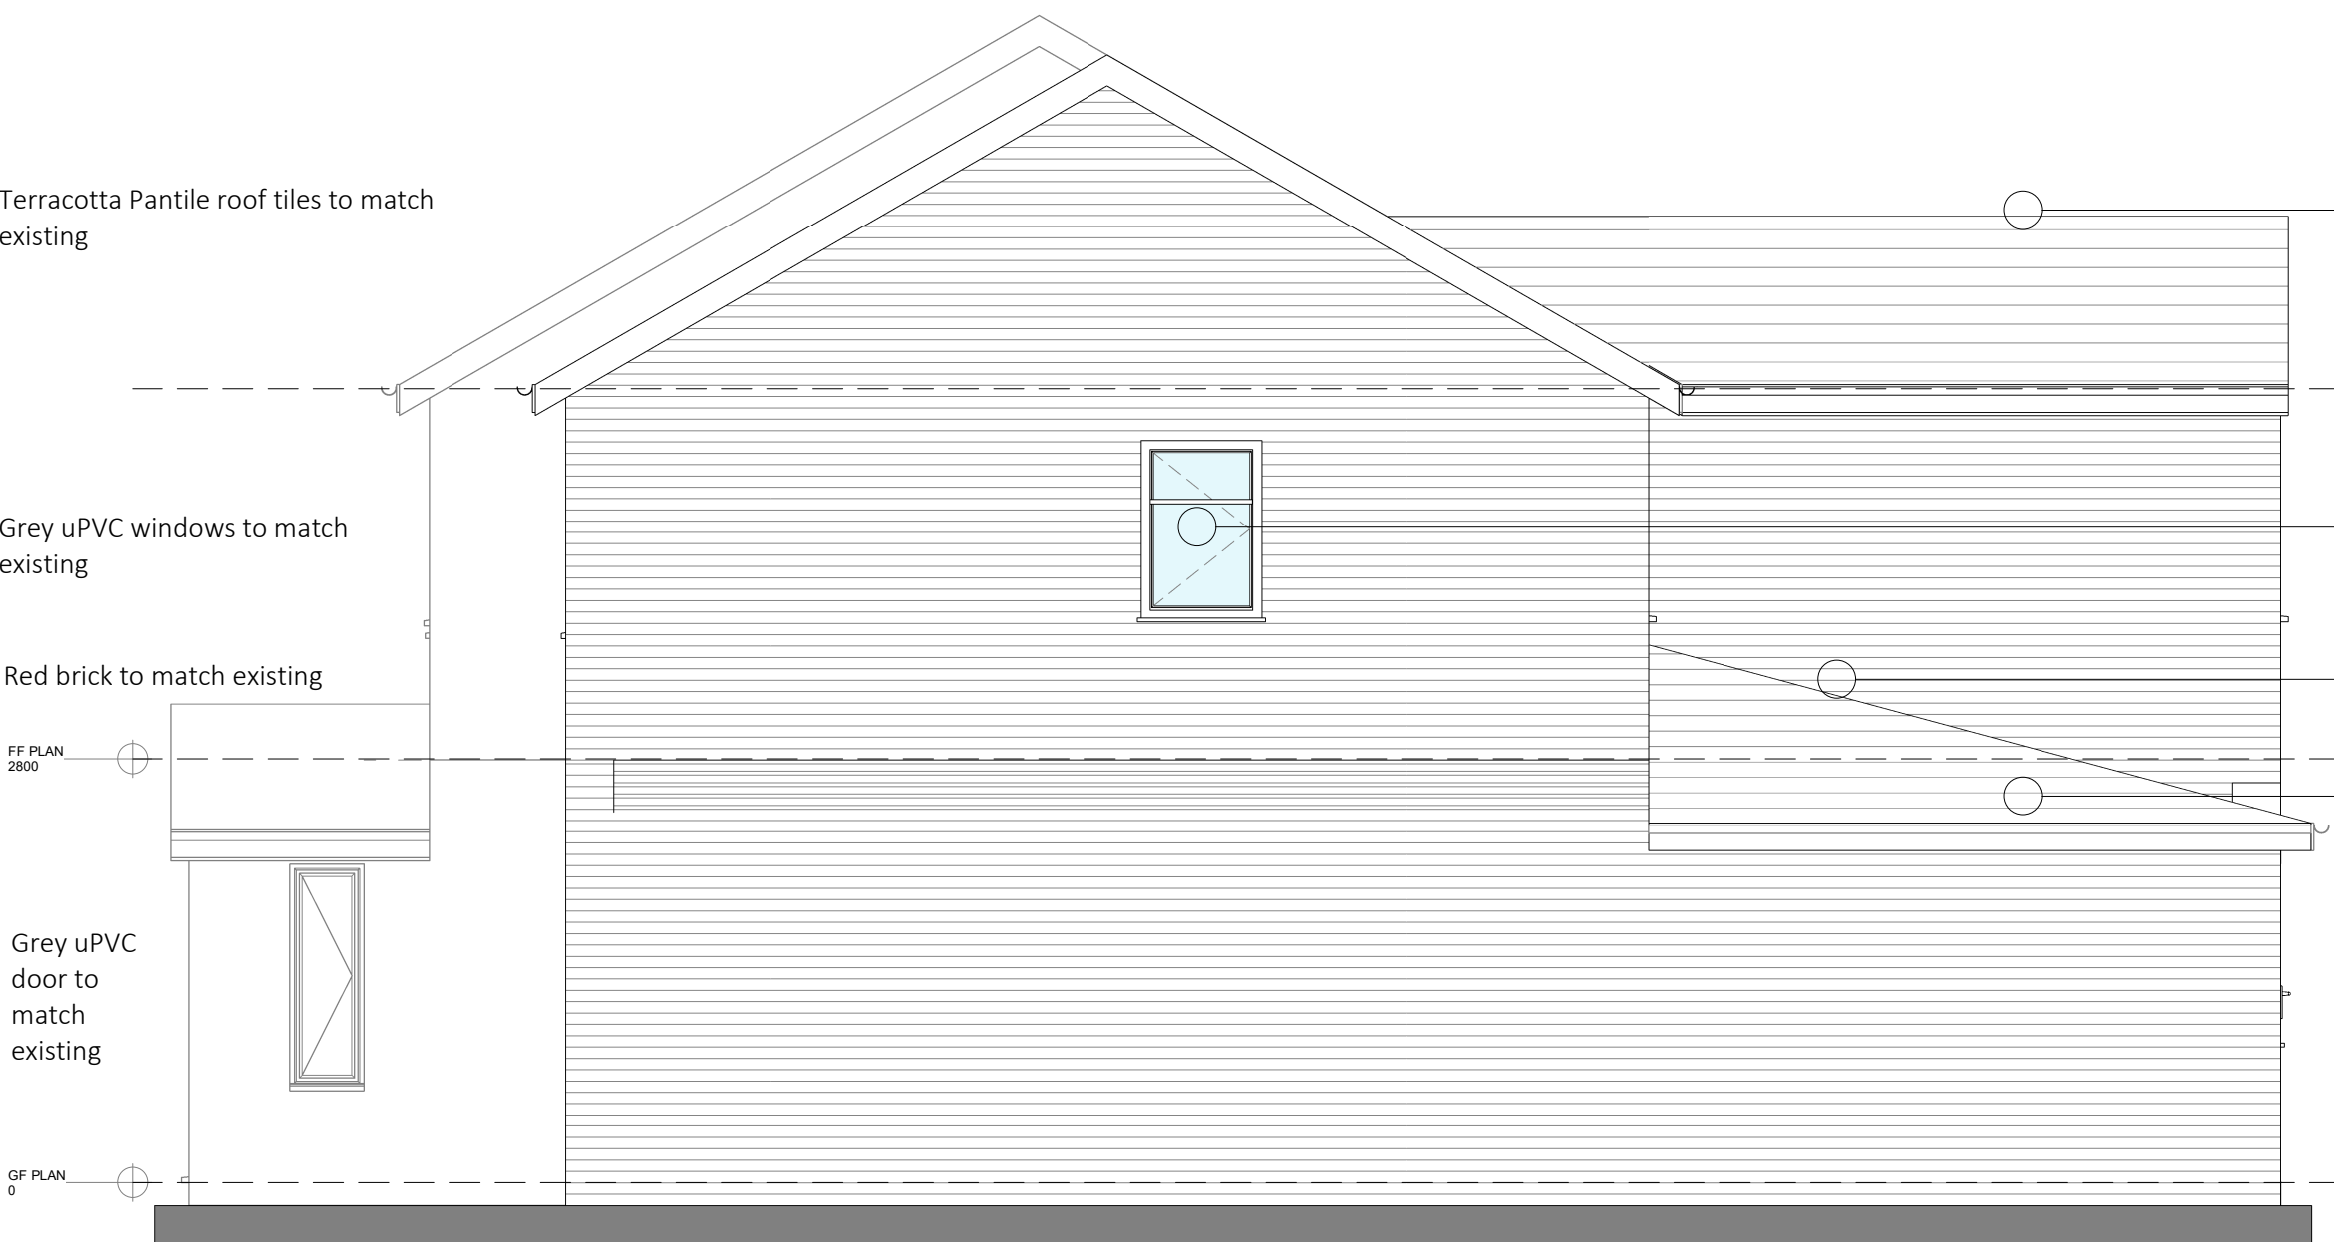


Proposed Side Elevation 1
1 : 50




Proposed Rear Elevation
1 : 50

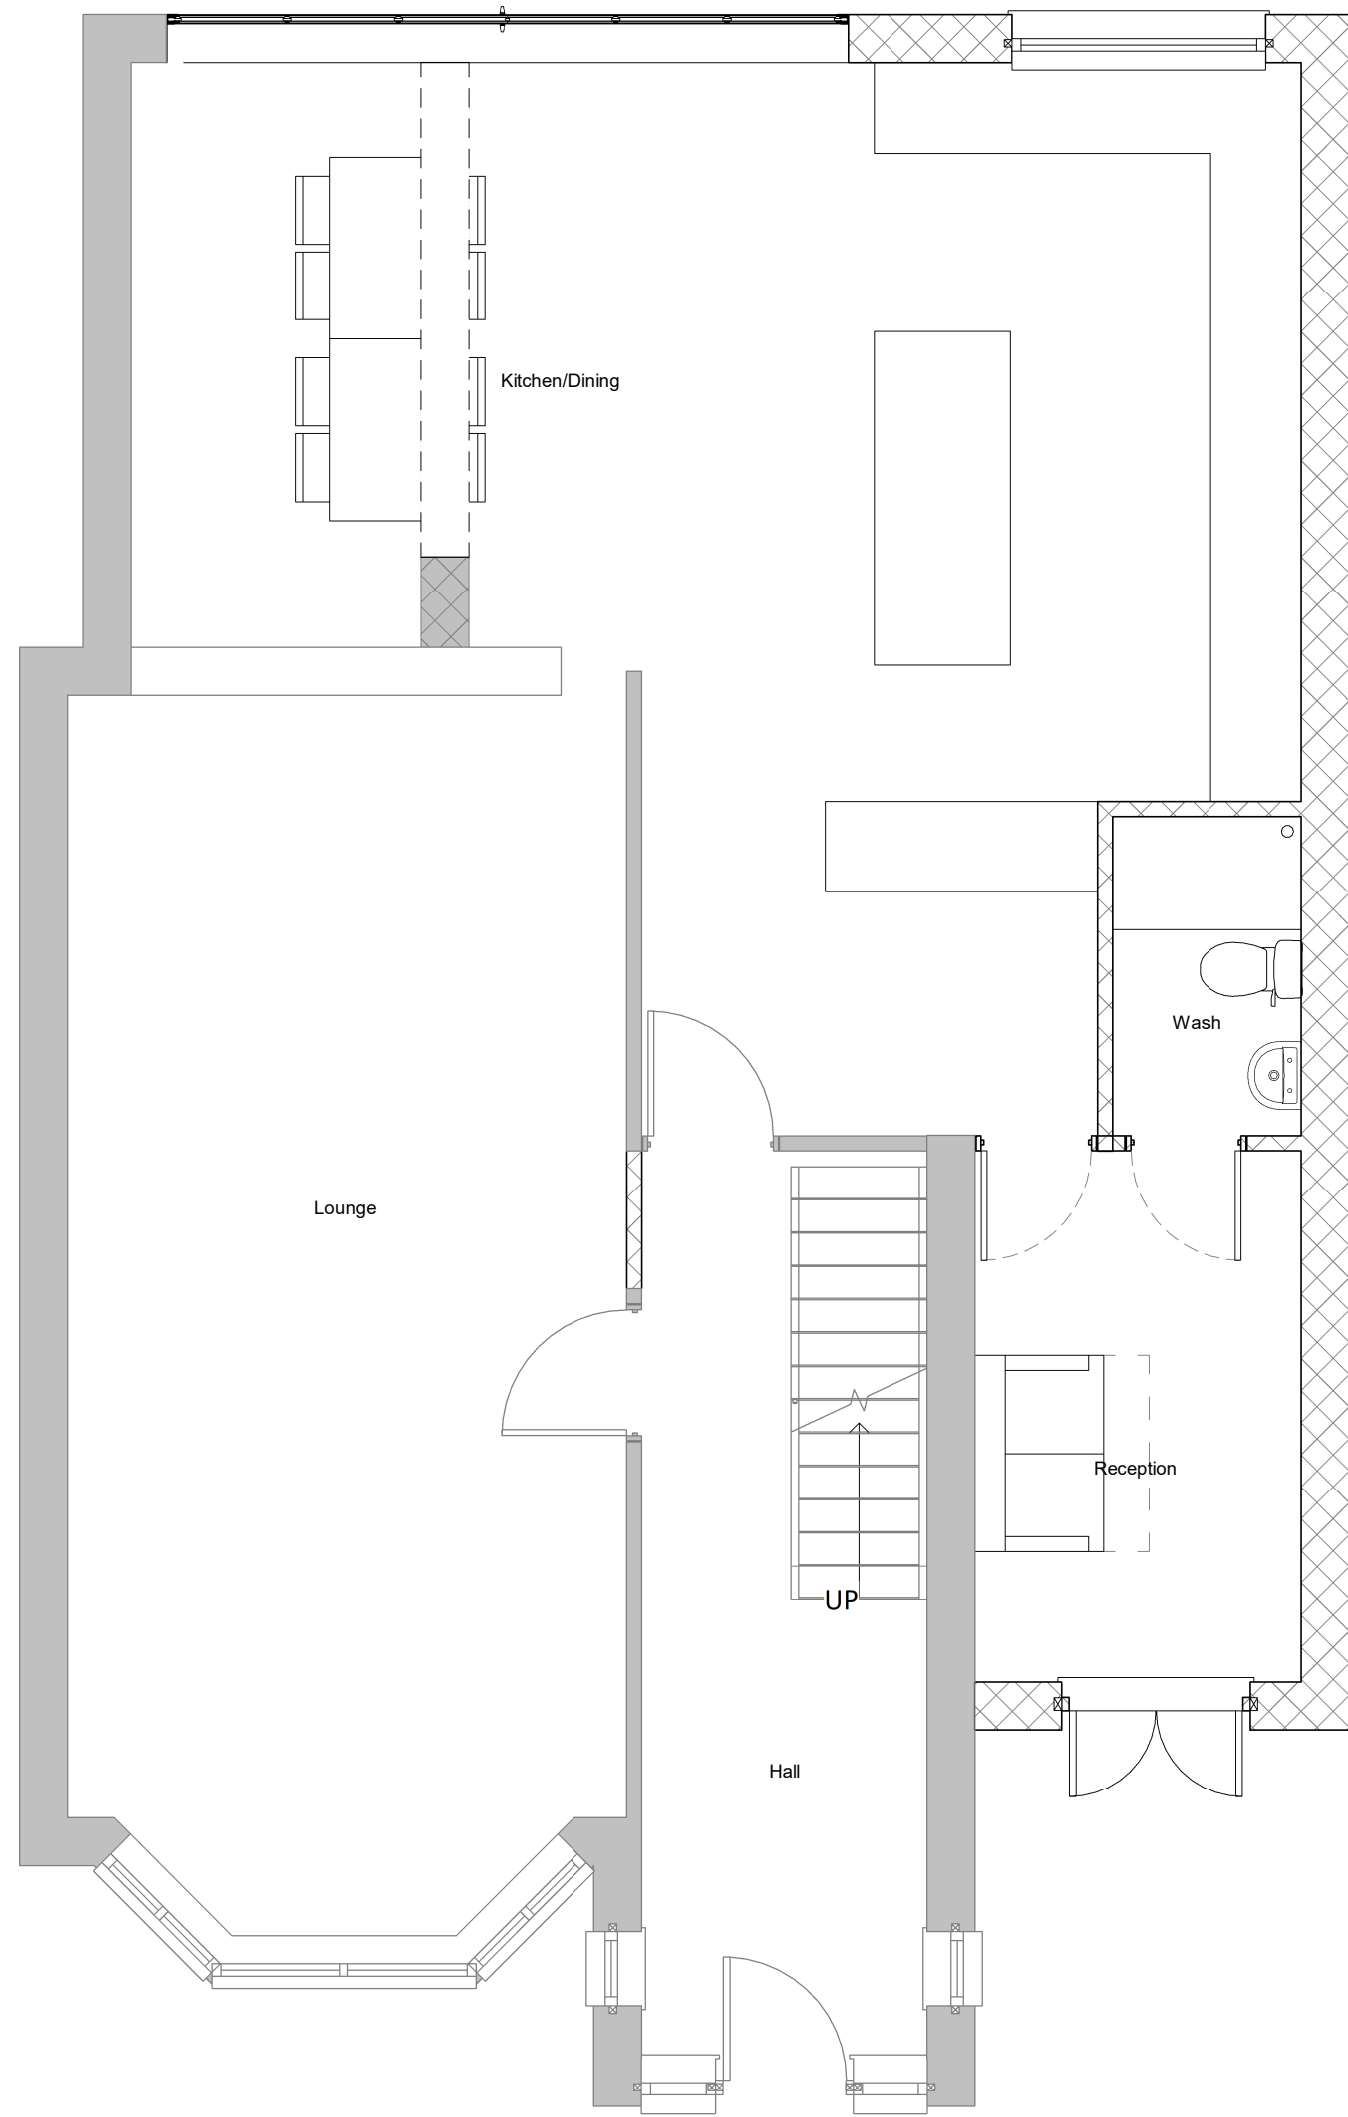


Proposed Ground Floor Plan
1 : 50

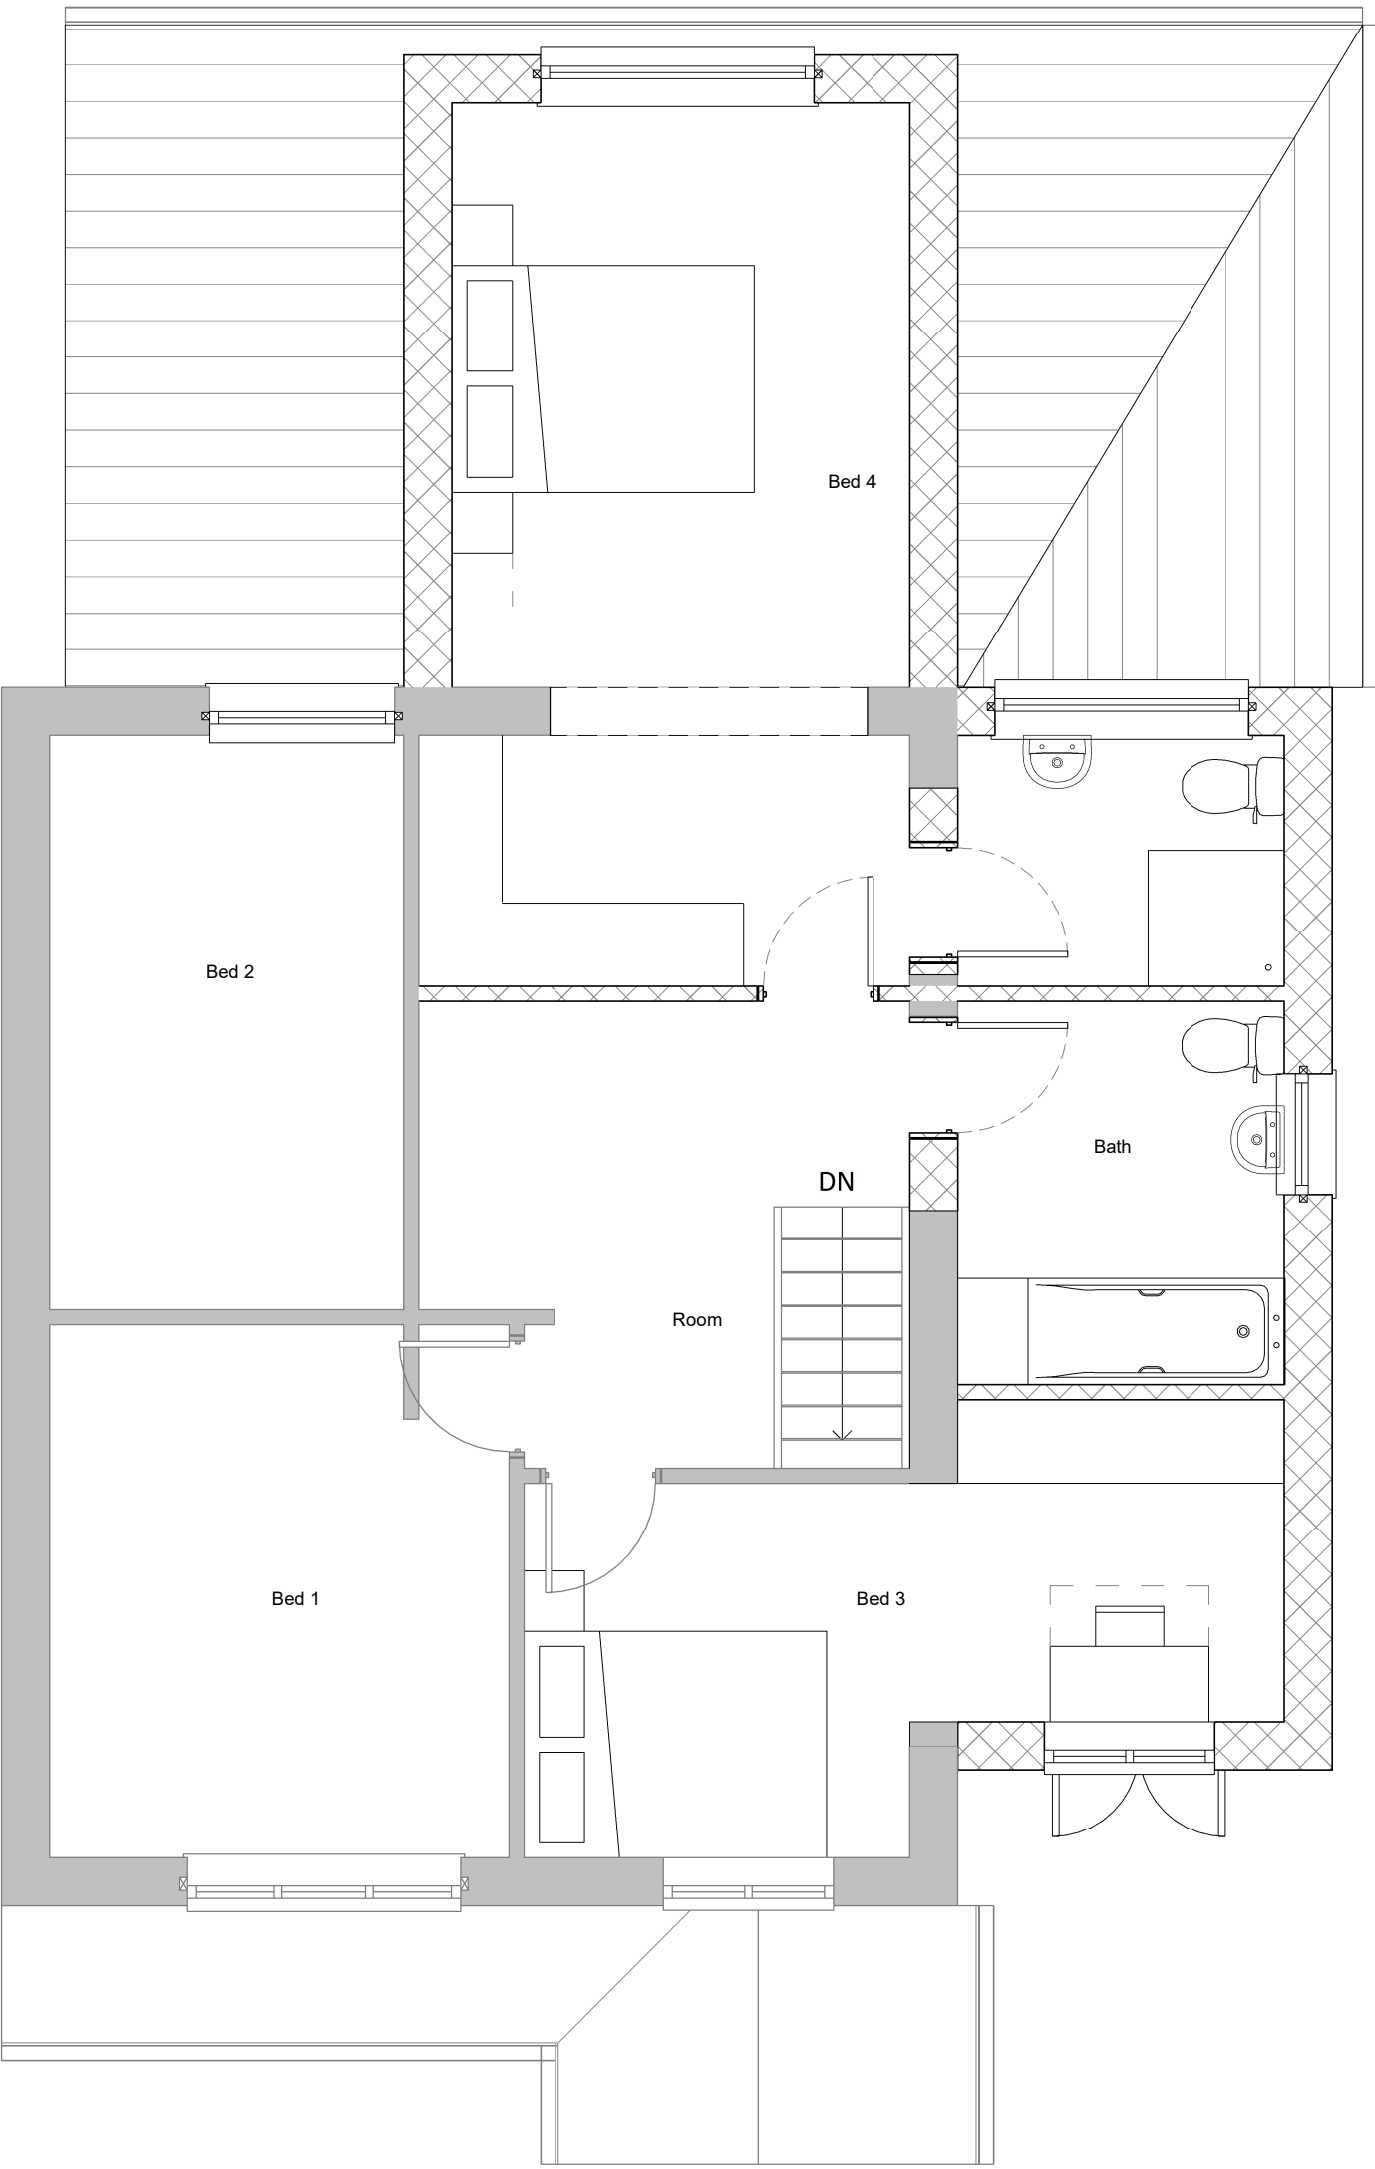


Proposed First Floor Plan
1 : 50

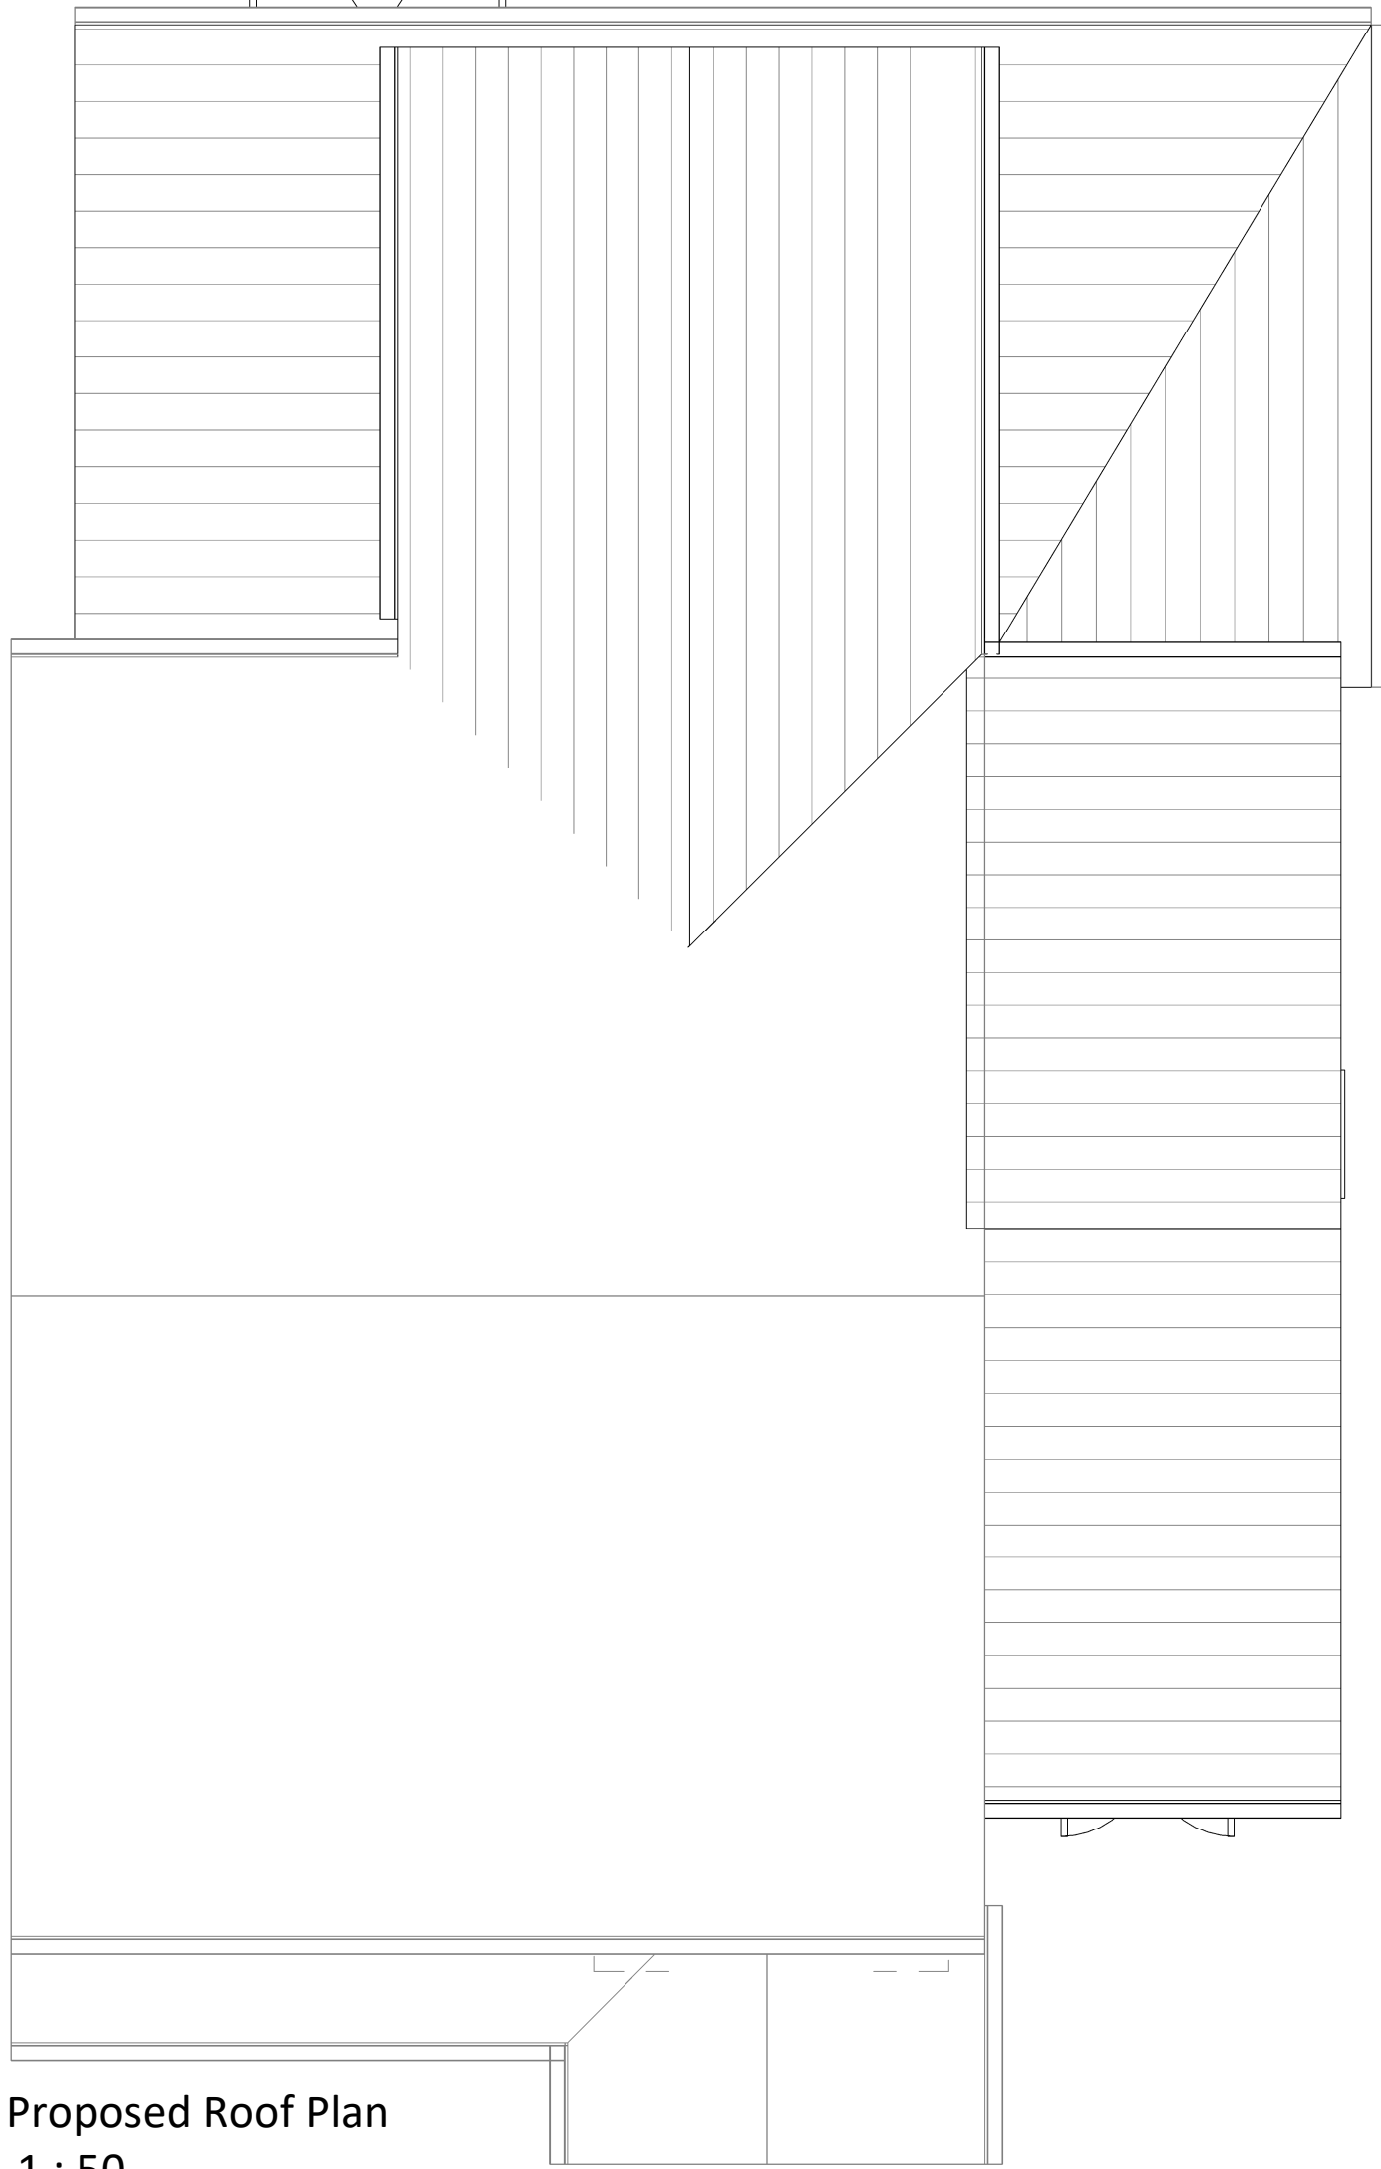

Proposed Roof Plan
1 : 50

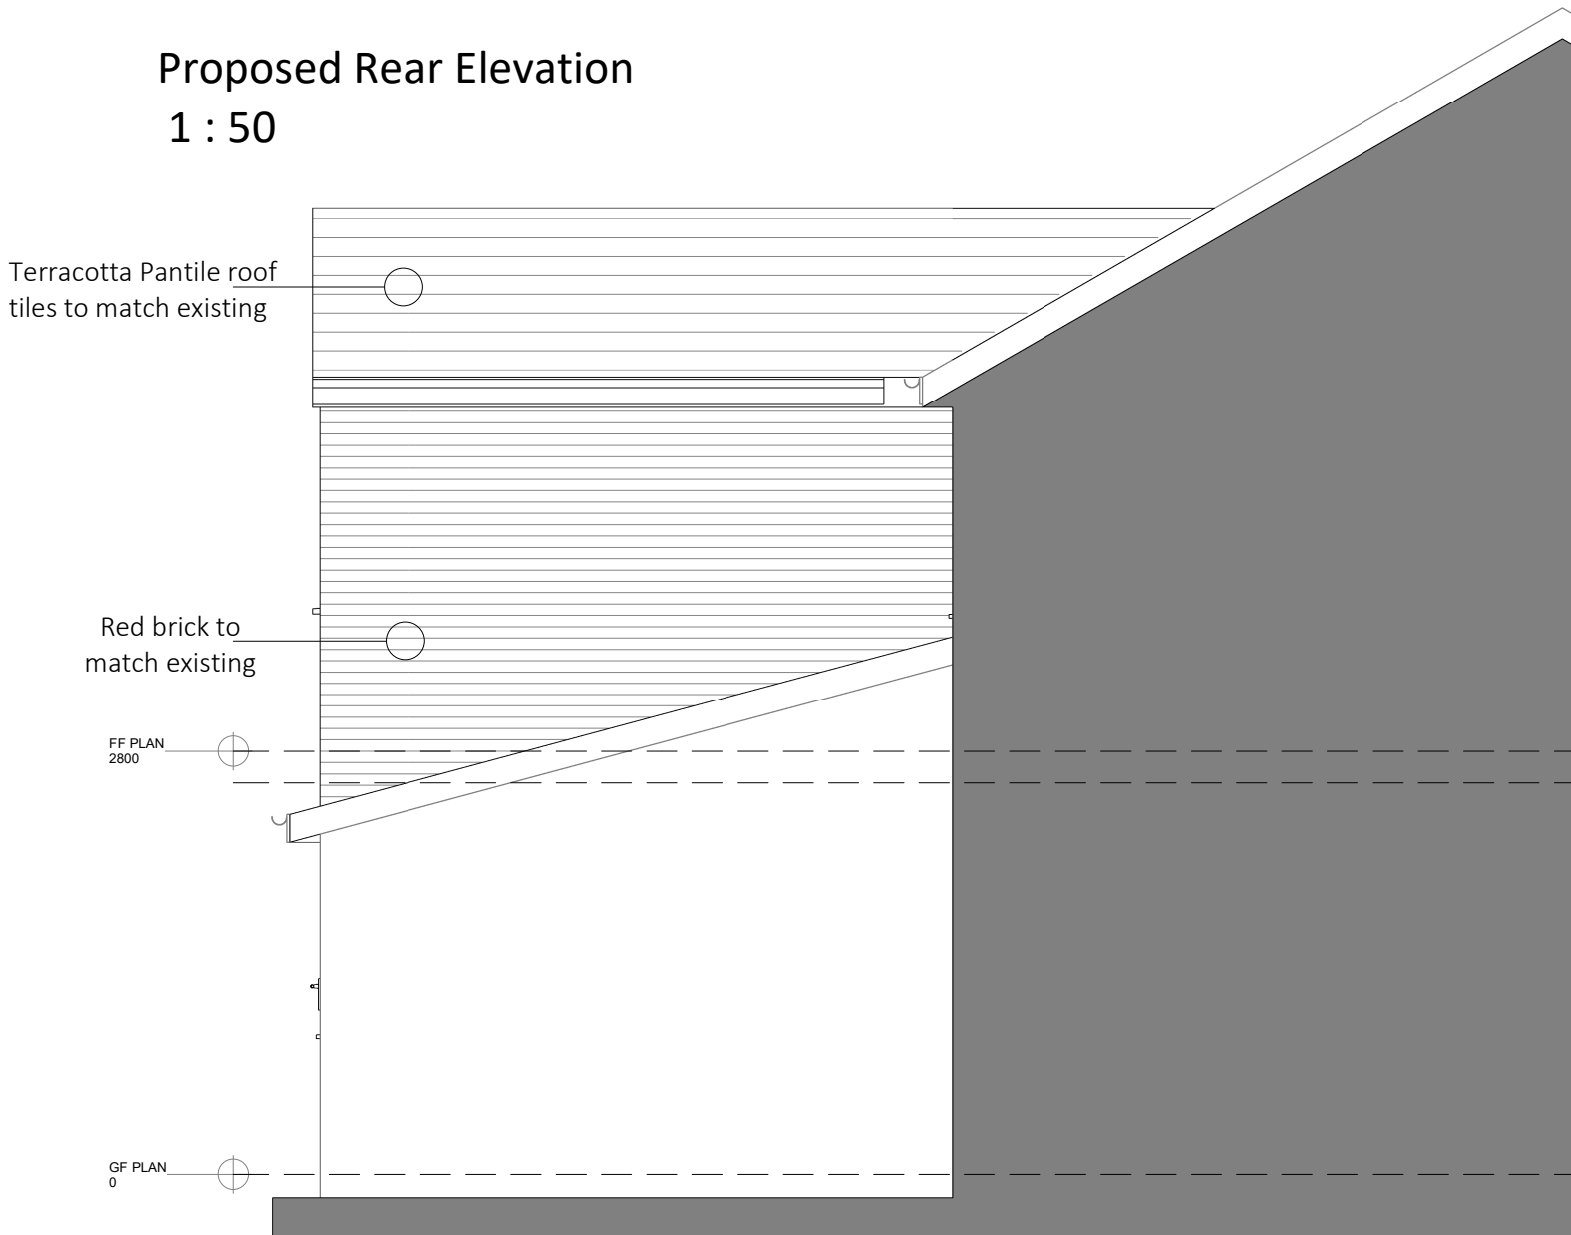

Proposed Side Elevation 2
1 : 50

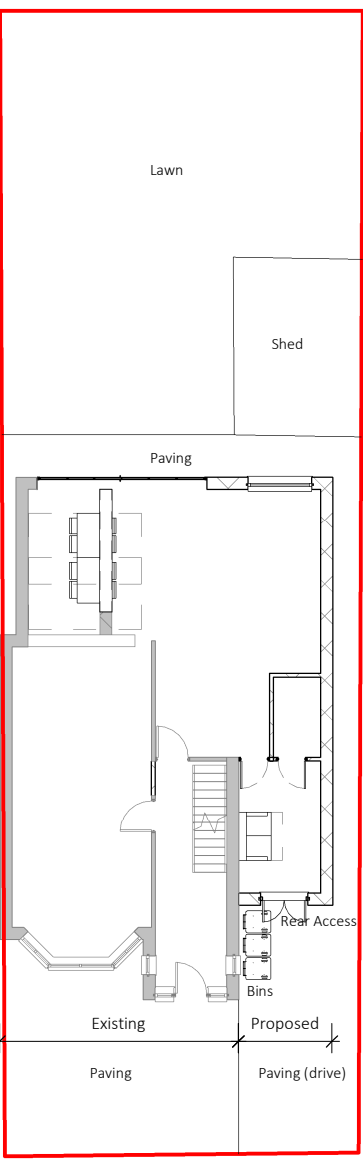

Proposed Site Plan
1 : 200

revision	date	drawn	description
A	27/04/23	KH	Side Elevation 2 Added
B	29/09/23	KH	First floor extension reduced to LA's request

Do not scale from drawings unless by agreement with architect. Use figured dimensions only. Check all dimensions on site prior to commencing the works. Drawing to be read in conjunction with other relevant consultant information.

This drawing is the copyright of BARCX Ltd and must not be copied or reproduced in part, or in whole, without the express permission of the architect. Drawing to be read in conjunction with specification.

BARCX

0m 1m 2m 3m 4m 5m

Proposed Site Plan Floor Plans and Elevations

Mr Usman
274 Manley Rd

B-2017-102-Proposed Site Plan Floor B Plans and Elevations

1:50 @ A1
scale

B-2017
job reference

revision
KH
drawn