
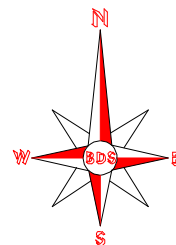


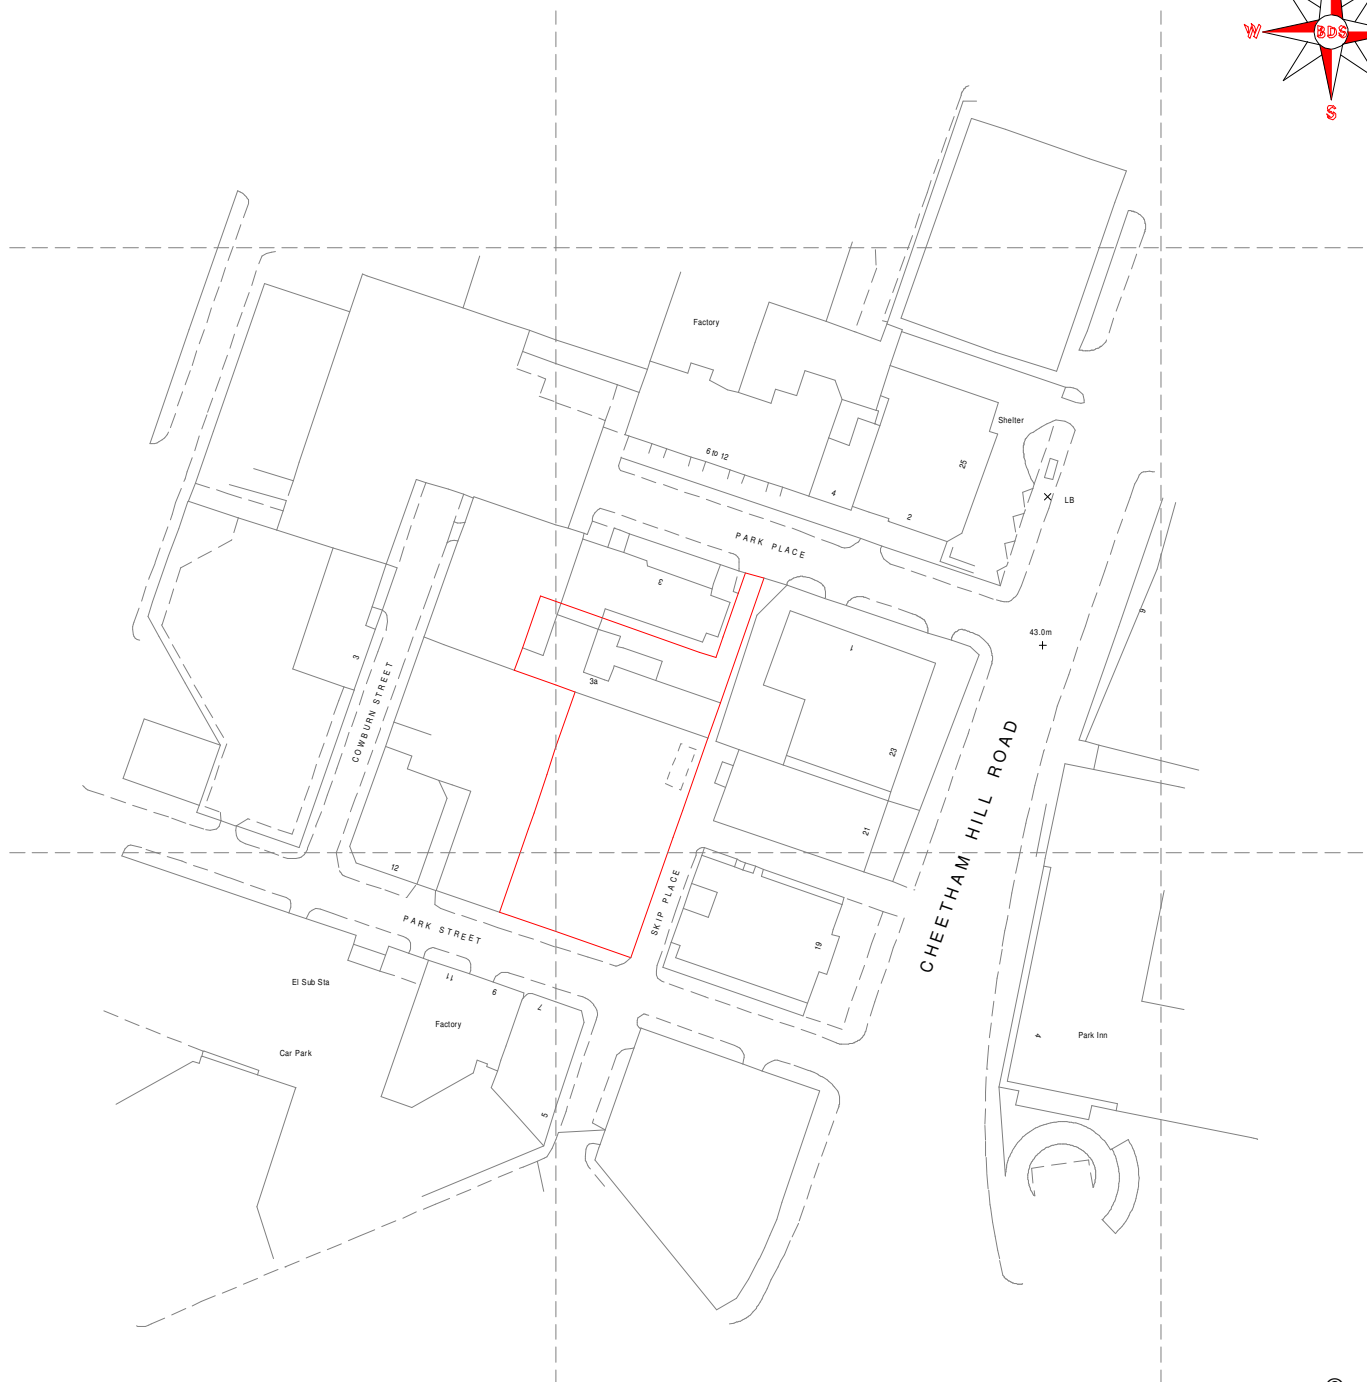

©copyright

Rev Comment Date Initials

BUILDING DESIGN SERVICES

Chartered Architectural Technologist

10 Harpford Close, Broughton,
Bolton. BL2 6TN.
Tel : 01204 : 383793. Mob : 07966 : 211995.
jeff.bds93@hotmail.co.uk



Client : Accelerate Developments Ltd.

Project : 3a Park Place, Cheetham Hill, Manchester.

Drawing :
Location Plan.

Drawn : J. C.

Date : 10.05.2023.

Scale : 1:1250 @ A4

Job Number : 57023

Drawing Number : 08 Rev :