

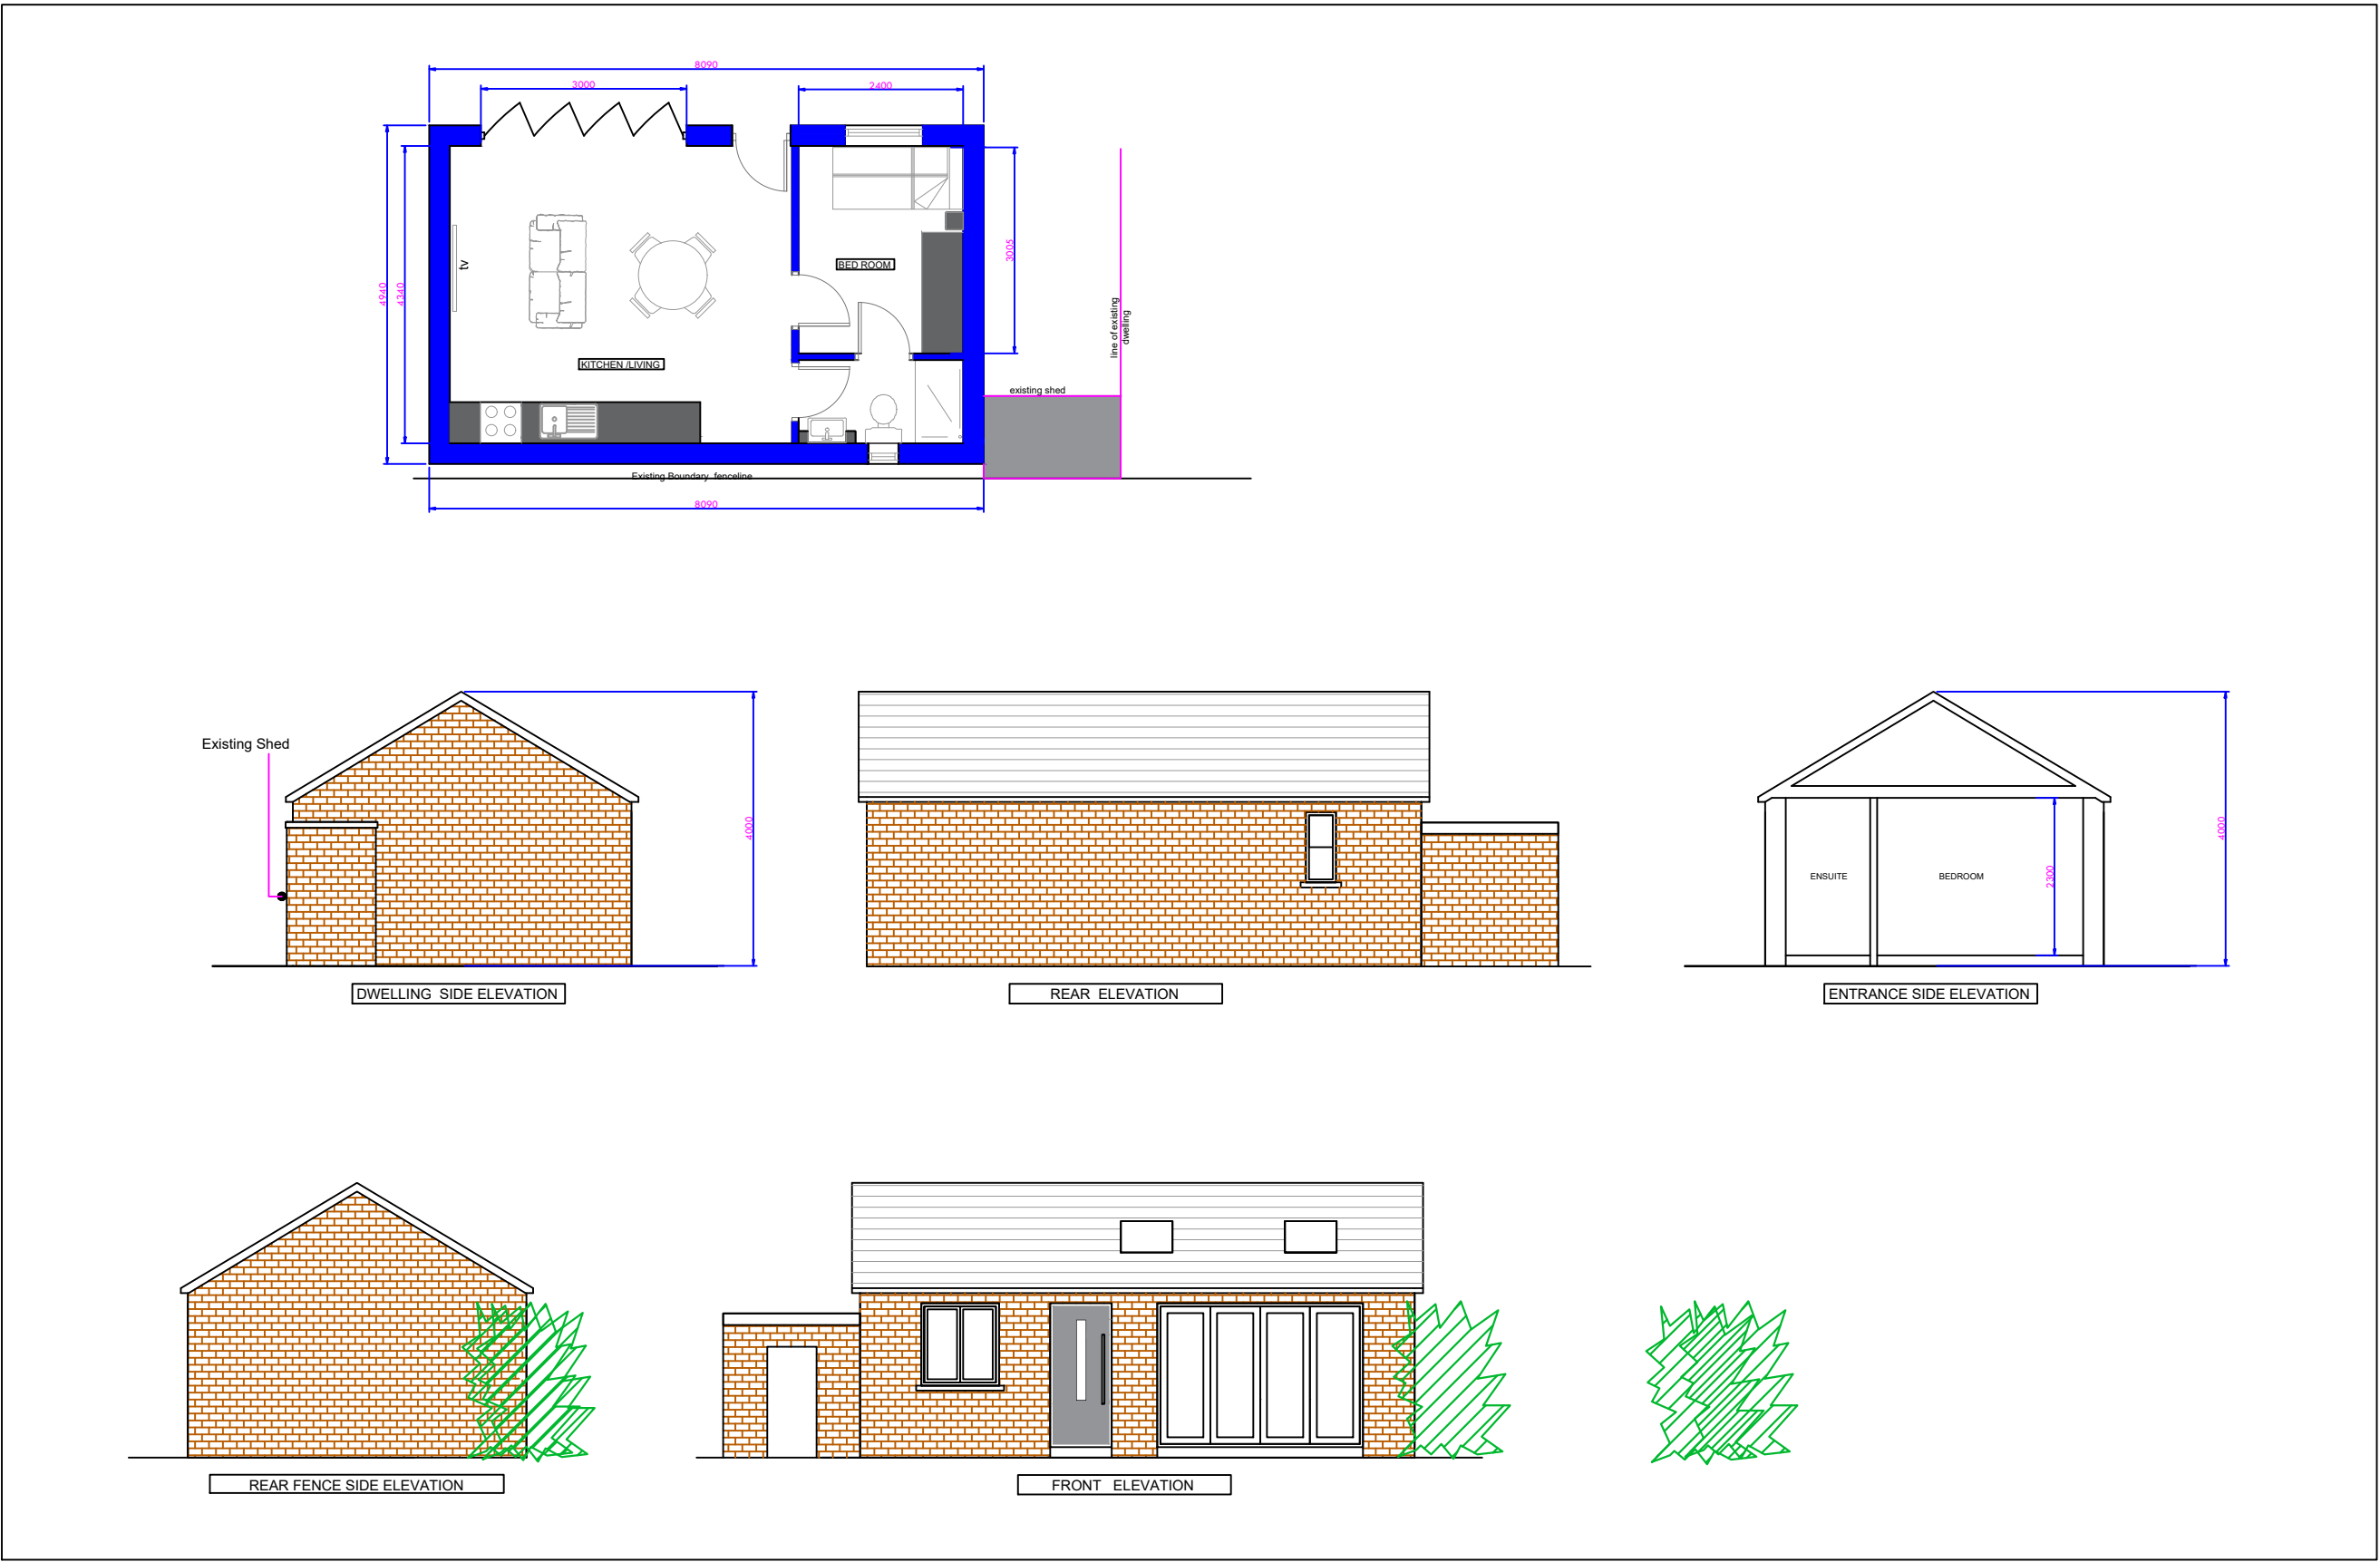


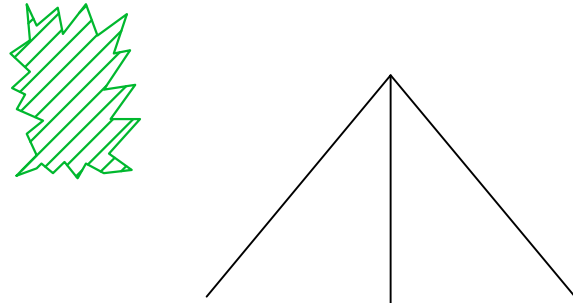

NORTH

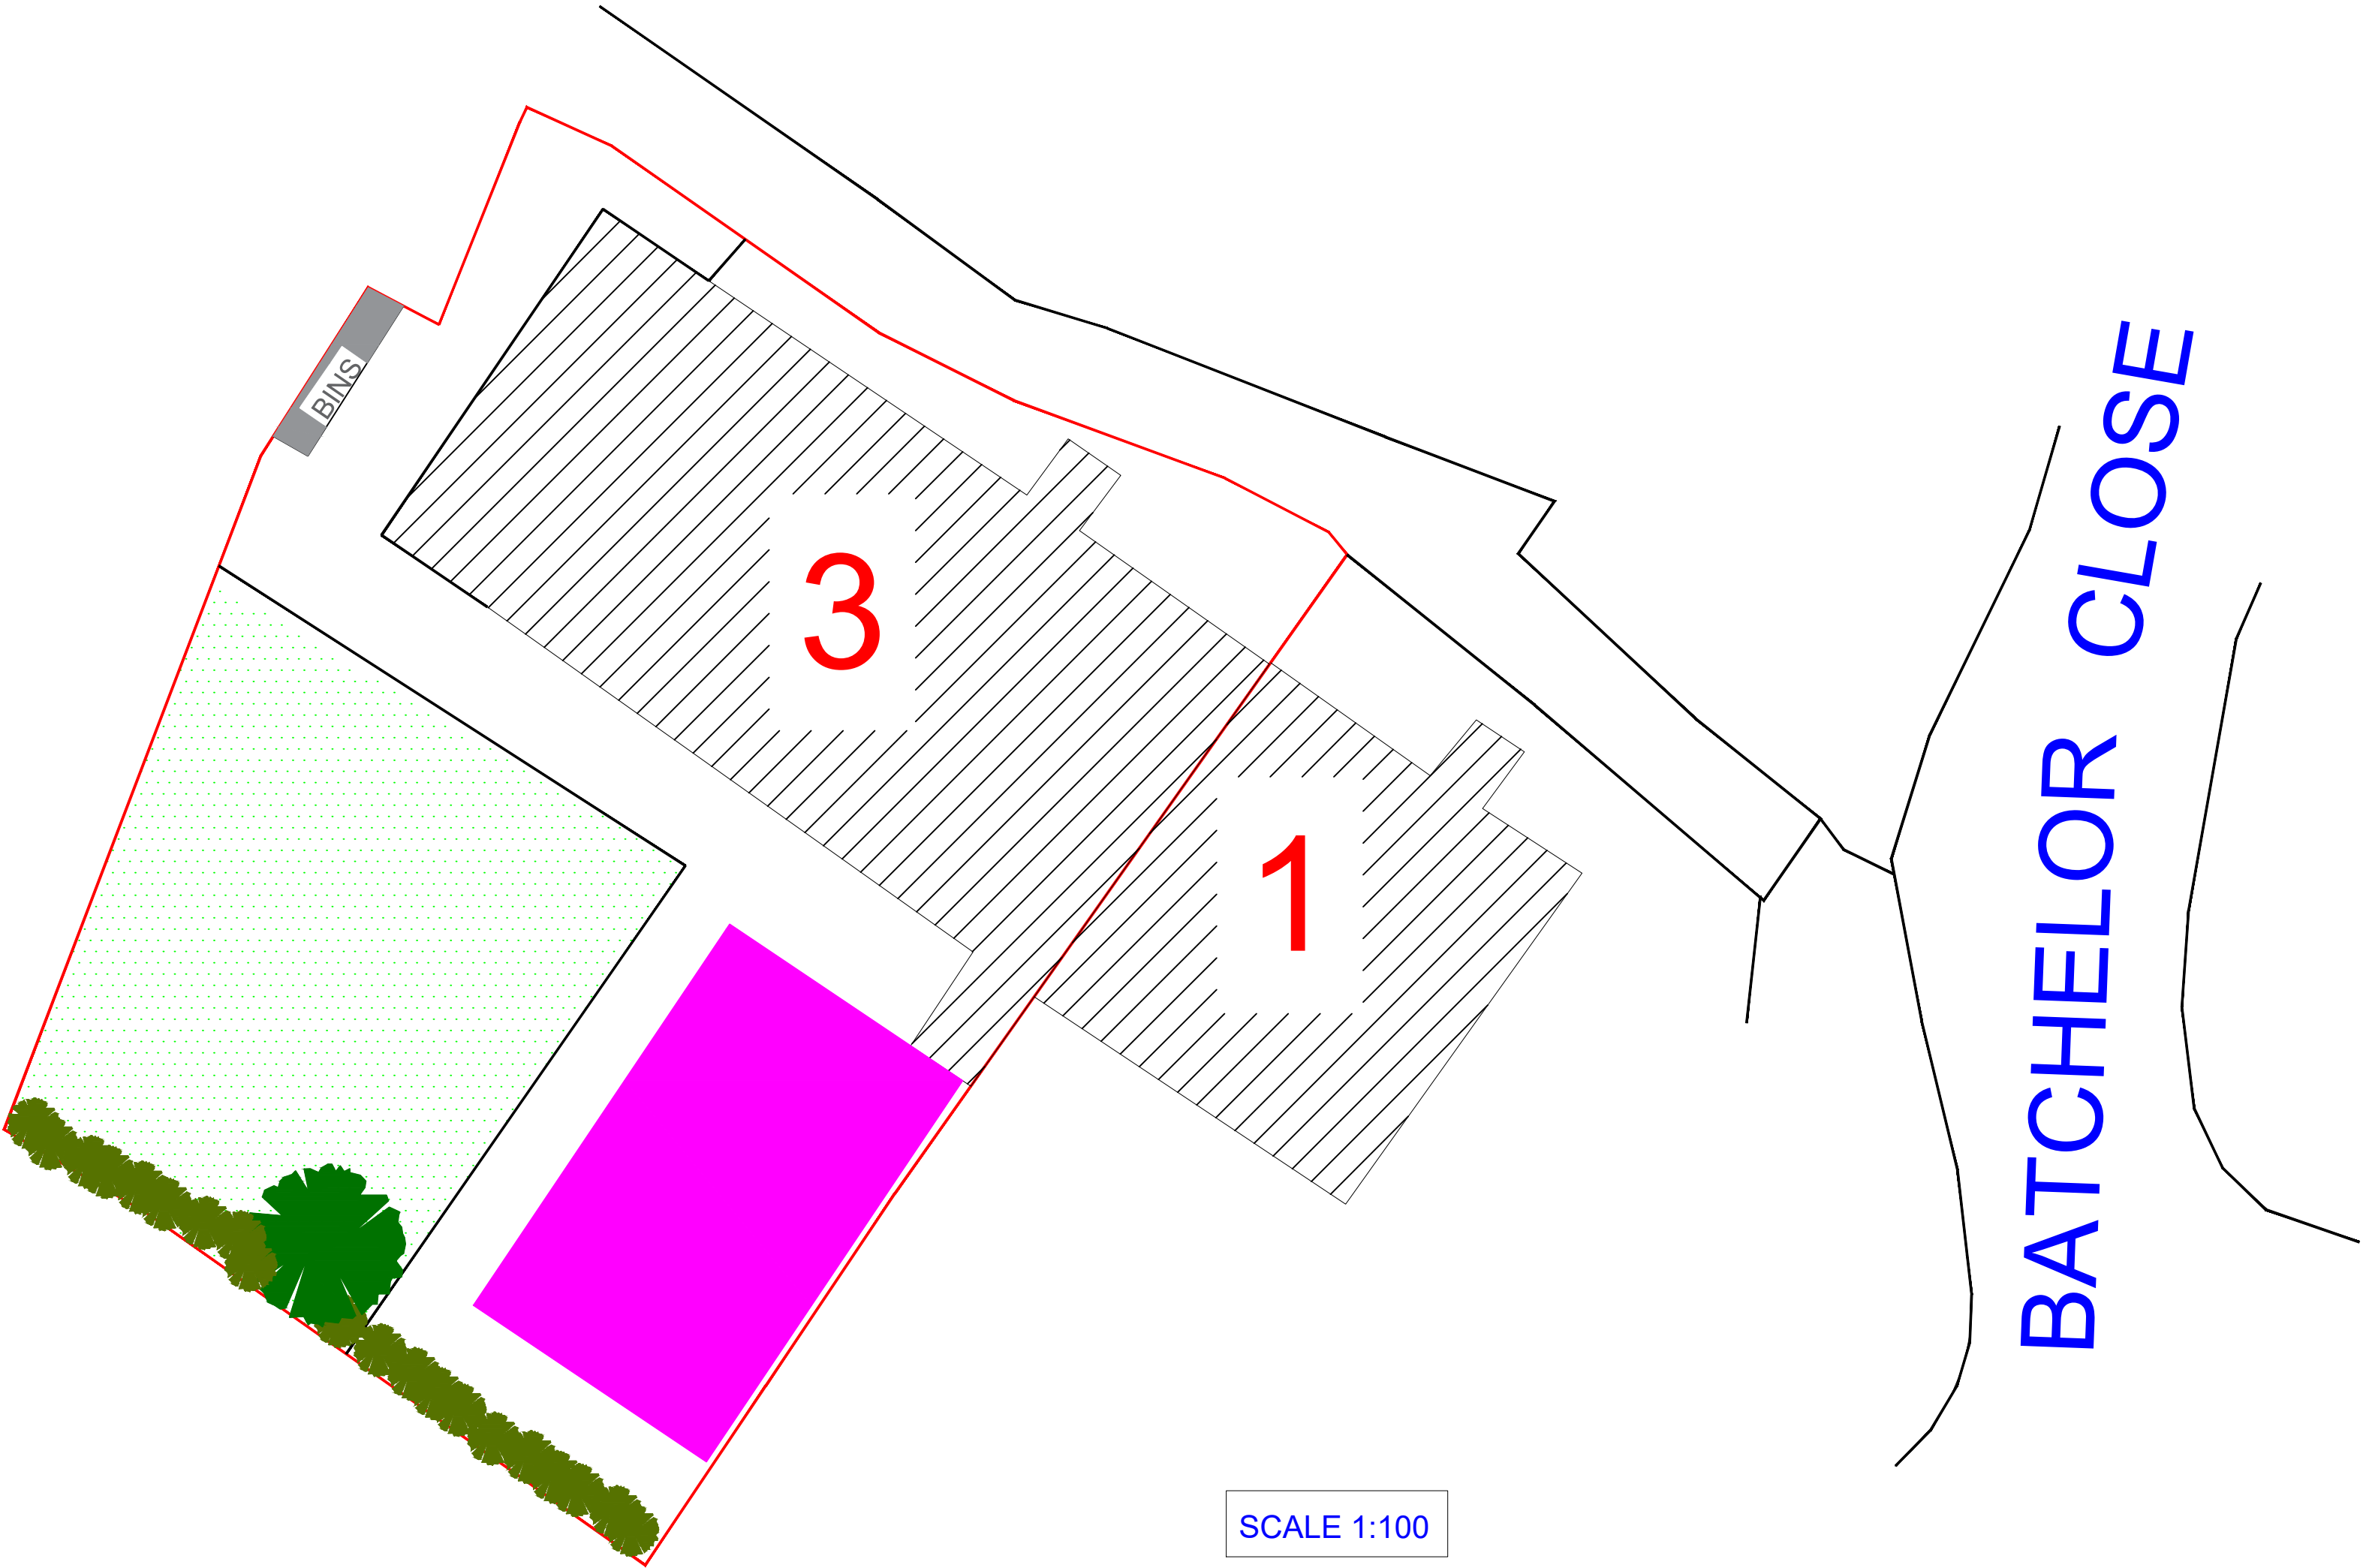

	PROPOSED
	EXISTING
	GARDEN
	CONCRETE/PAVING

ALL DRAINAGE TO BE CONNECTED TO EXISTING FOUL/STORM SEWER RESPECTIVELY
ALL FINISHES ARE TO MATCH THAT OF THE EXISTING DWELLING
ALL MEASUREMENTS TO BE RE CHECKED ON SITE BEFORE CONSTRUCTION COMMENCES
ALL EXISTING HEDGES AND TREES TO BE RETAINED WHERE POSSIBLE

NOTES

REVISIONS

PROJECT: GRANNY FLAT @ 3 BATCHELOR CLOSE, CHORLTON

CLIENT:AFTAB CHOUDHARY

SCALE: 1:100 ON A1 PAPER

REFERENCE NO: 1372 PROPOSALS

**BARRY CULLEN
ARCHITECTURE LTD**
email:barrycullenarchitecture@gmail.com
mob: 07851262695

