


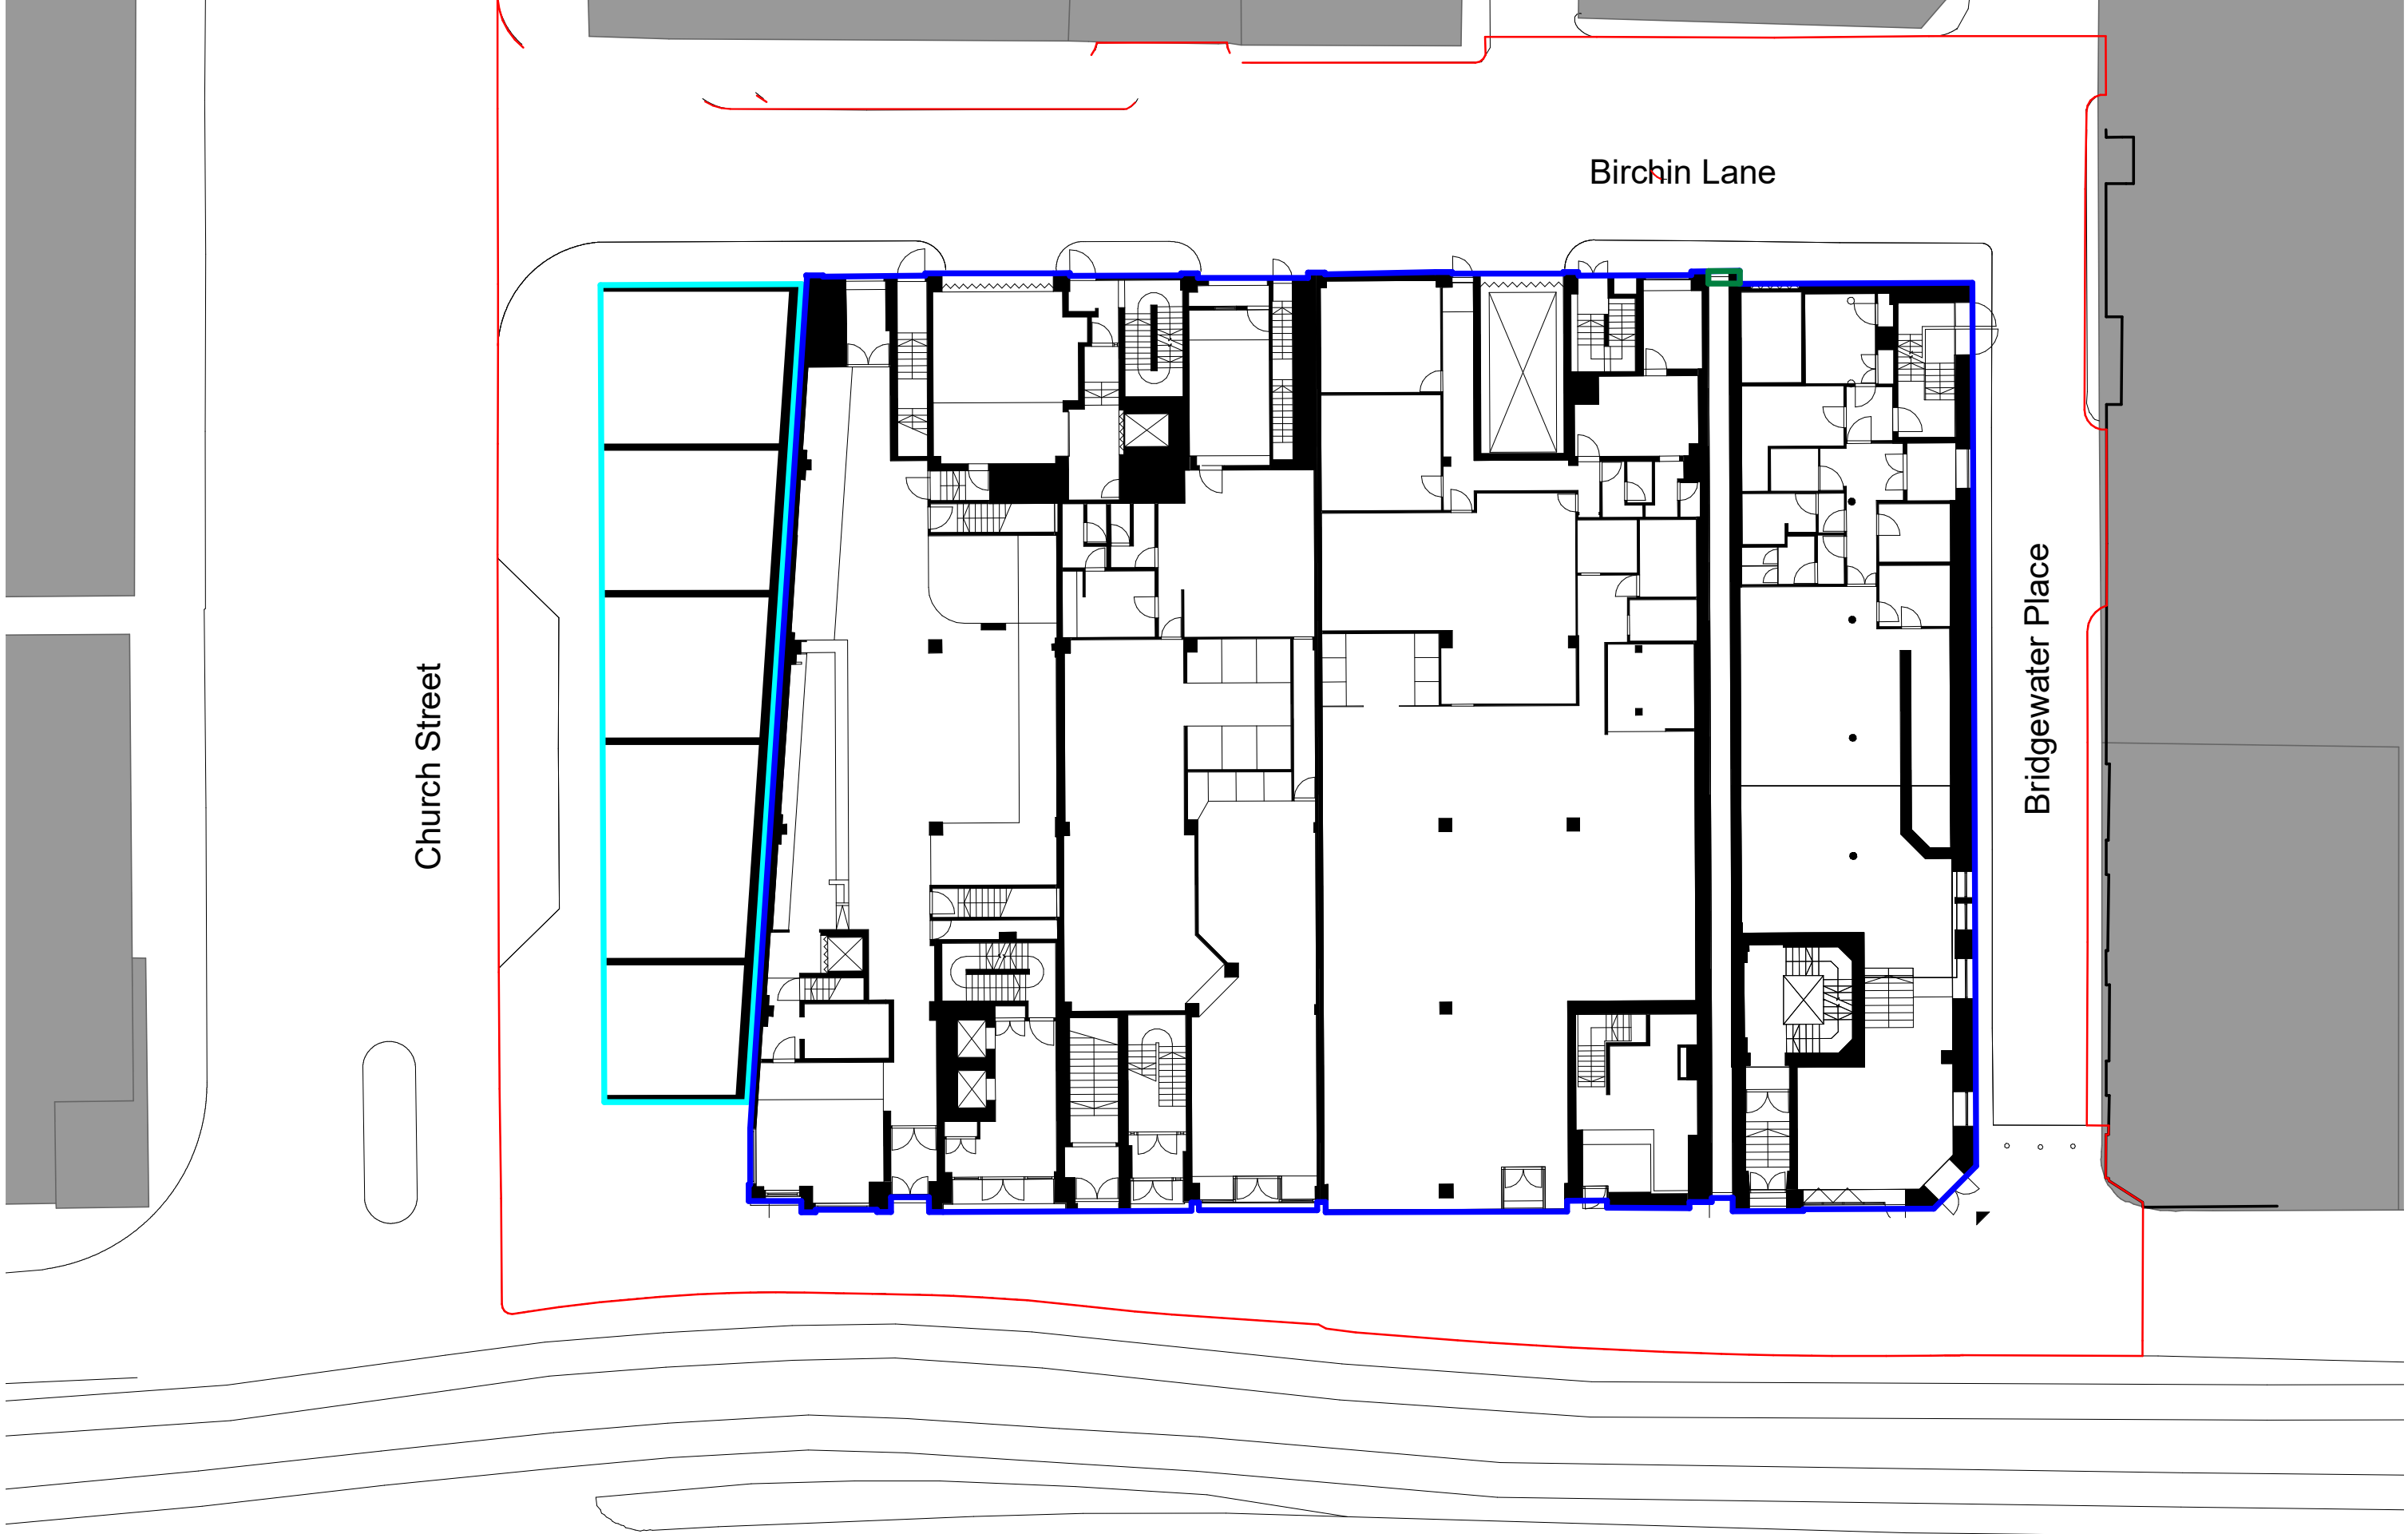


- Key
- Existing Market Stall
 - Existing Buildings
 - Early Works Phase

Note: Areas approximate and based on limited survey information, therefore not necessarily to RISC guidelines.

Early works The demolition of the red brick rib wall, shutter and brick header infill (between 20-22 & 24-36 buildings on the Birchin Lane elevation)

Rev	Status
P01	Sketch - Issued for information

Date 03/05/23
Job/Drawing No 2097-FCB-XX-00-SK-A-SK1010

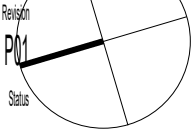

FeildenCleggBradleyStudios
Tottenham Street
London
W1T 4RG
t +44 20 7323 5737
e london@fcbstudios.com

Early Works - The installation of a primary structure, as approved by Building Control. This will include a section of pile cap, with connections provided to future-proof the extension of the pile cap (as part of the approved "Main Works" substructure design). The above ground primary structure will be installed in accordance with the consented façade layout.

20-36 High Street Manchester
Phasing Plan - Ground Floor Existing

Scale 1 : 250@A3	Drawn AW Studio	FCBS project no 2097
Date May 2023	Checked AW Studio	
Do not scale		All dimensions to be checked on site