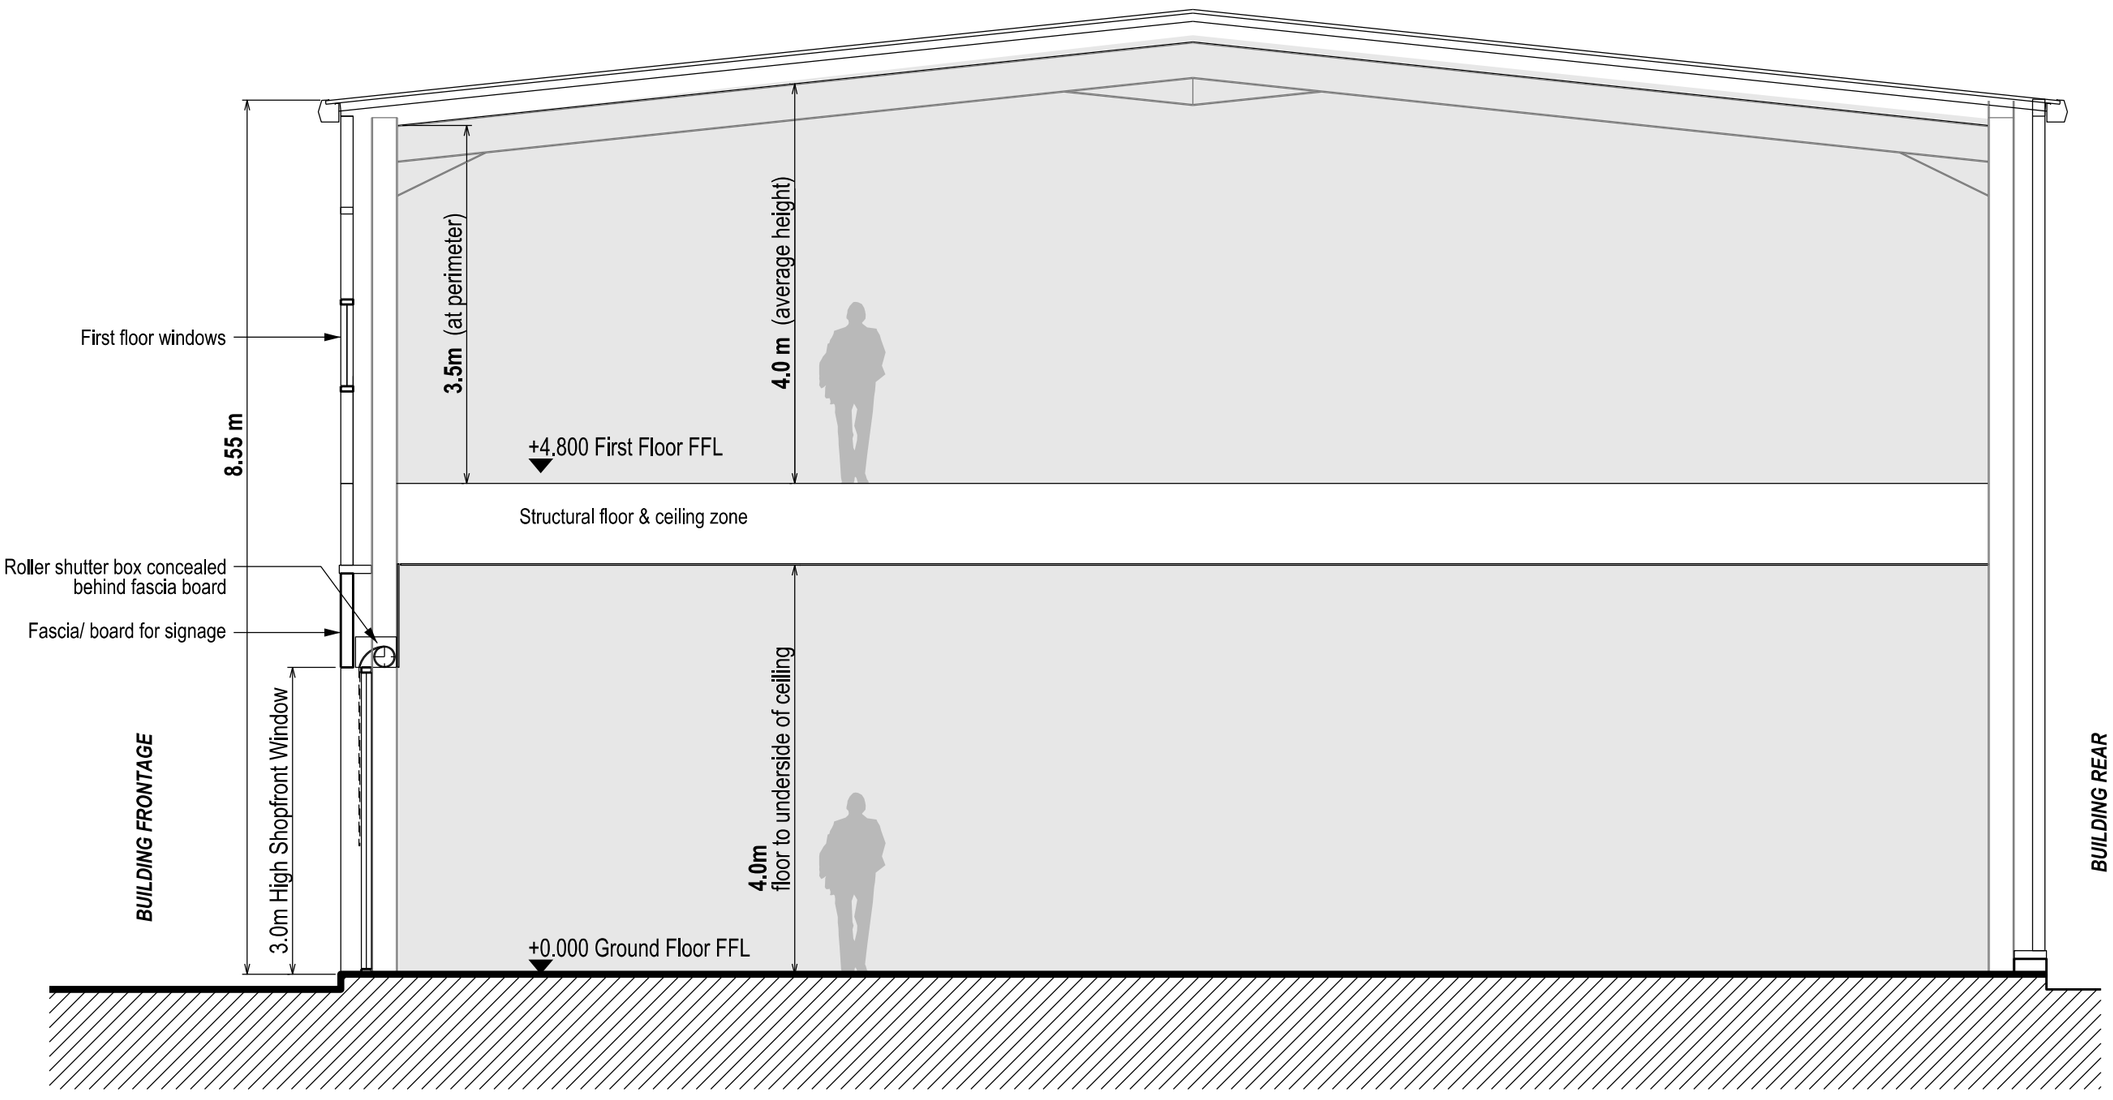


Indicative Cross Section @1:50

Note:
This is an indicative section only; the heights and other dimensions are approximate only and subject to structural design input.

No	Amendments	Prep	Date

LCA Architecture & Planning
Email: lx.chowdhury@gmail.com
Tel: 07563 952231

Project
Proposed New Unit
54 Derby Street
Manchester

Title
Indicative Cross Section

Job No. 2301 Drawing No. PL10

Amendment: Scale @A3: 1/50

Status ***For Planning Approval***

Auth. CL Date. March 2023