



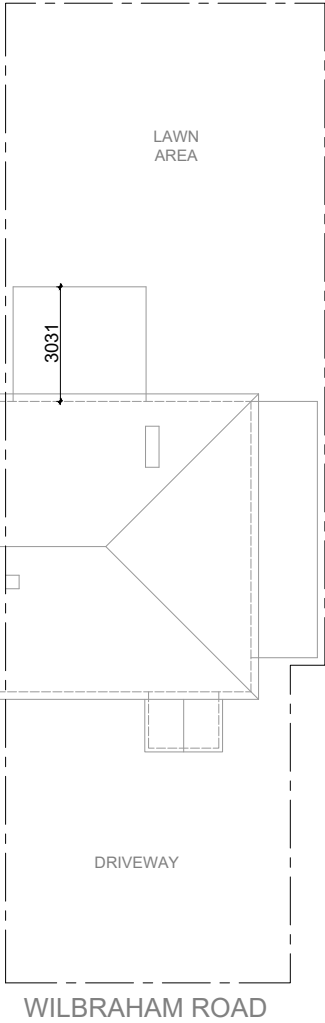

Existing Site Plan

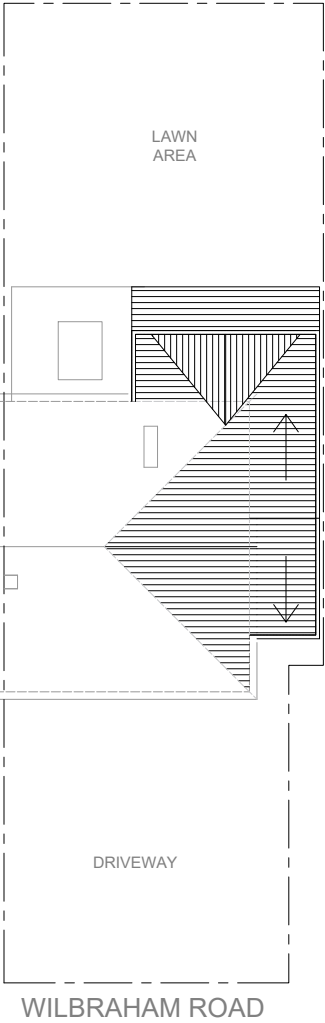

Proposed Site Plan



ARCHITECTURE

www.m1architecture.co.uk
T:0161 327 2011
M:07506237914

House Extension
169 Wilbraham Road M14 7DS

2223

01.

Site Plans 1:200@A3
Existing & Proposed




Front Elevation




Side Elevation 1




Rear Elevation

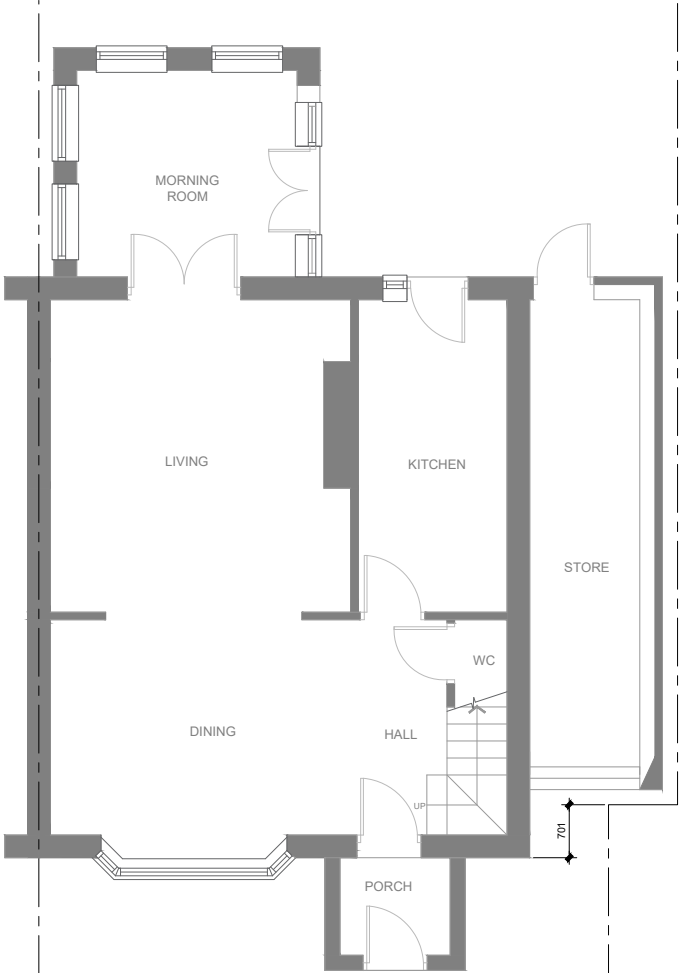

Ground Floor Plan

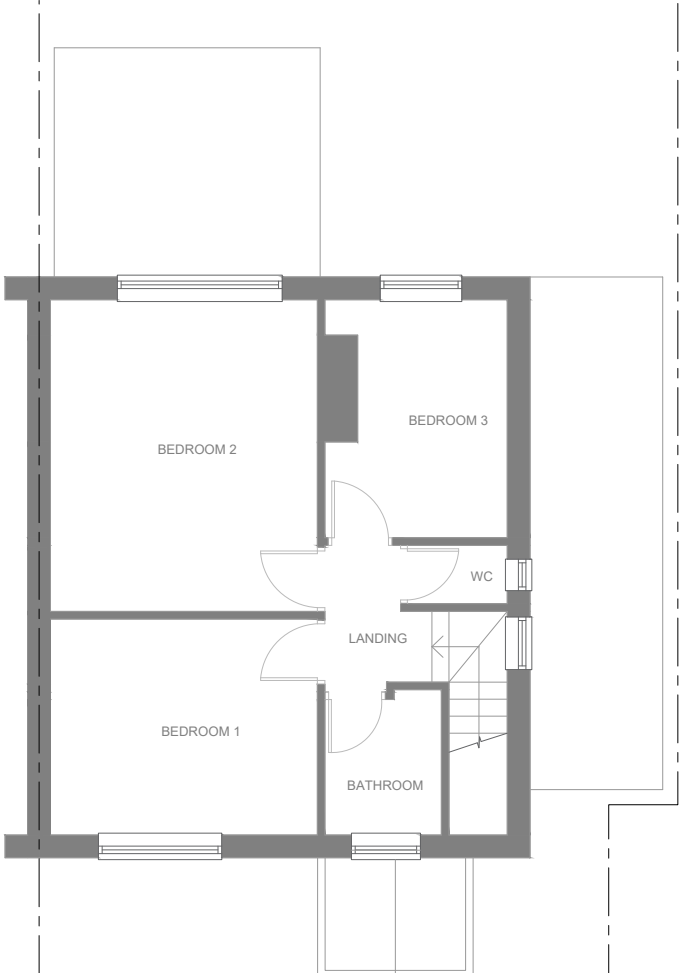

First Floor Plan

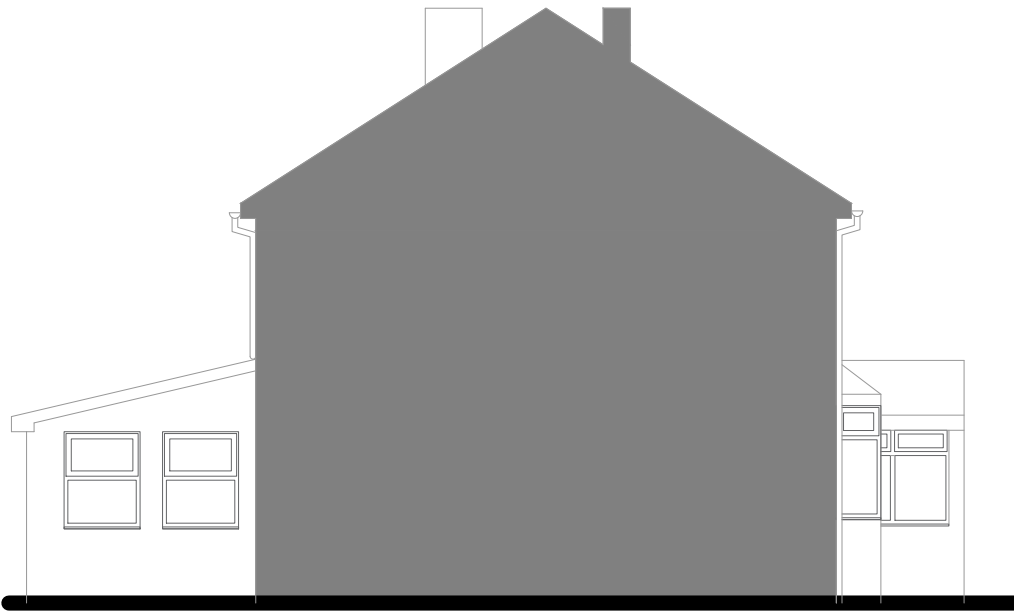

Side Elevation 2



ARCHITECTURE

www.m1architecture.co.uk
T:0161 327 2011
M:07506237914

House Extension


2223

02.


Floor Plans & Elevations 1:100@A3
Existing

169 Wilbraham Road M14 7DS


New Supporting beams to structural engineers design and calculations.

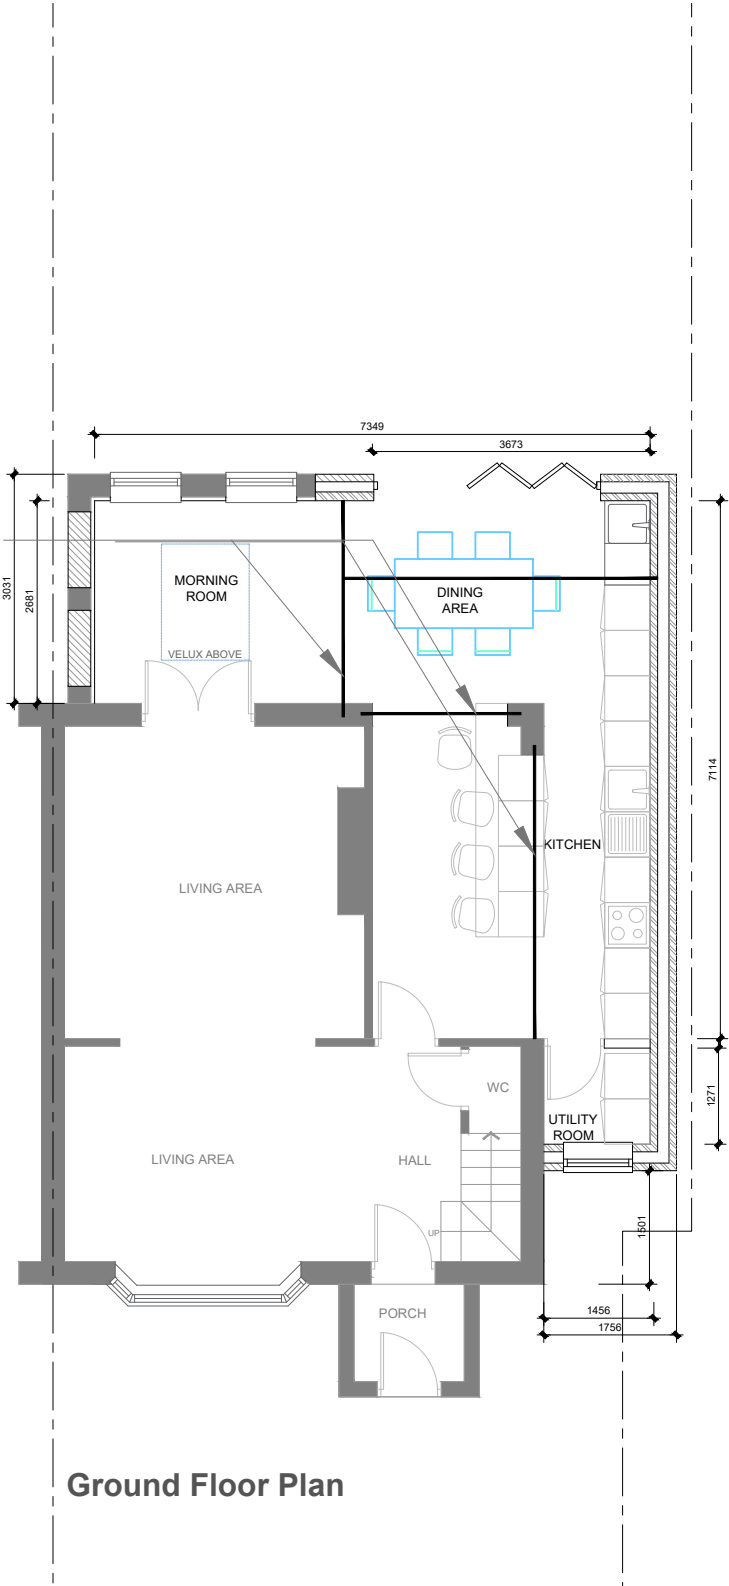

Ground Floor Plan

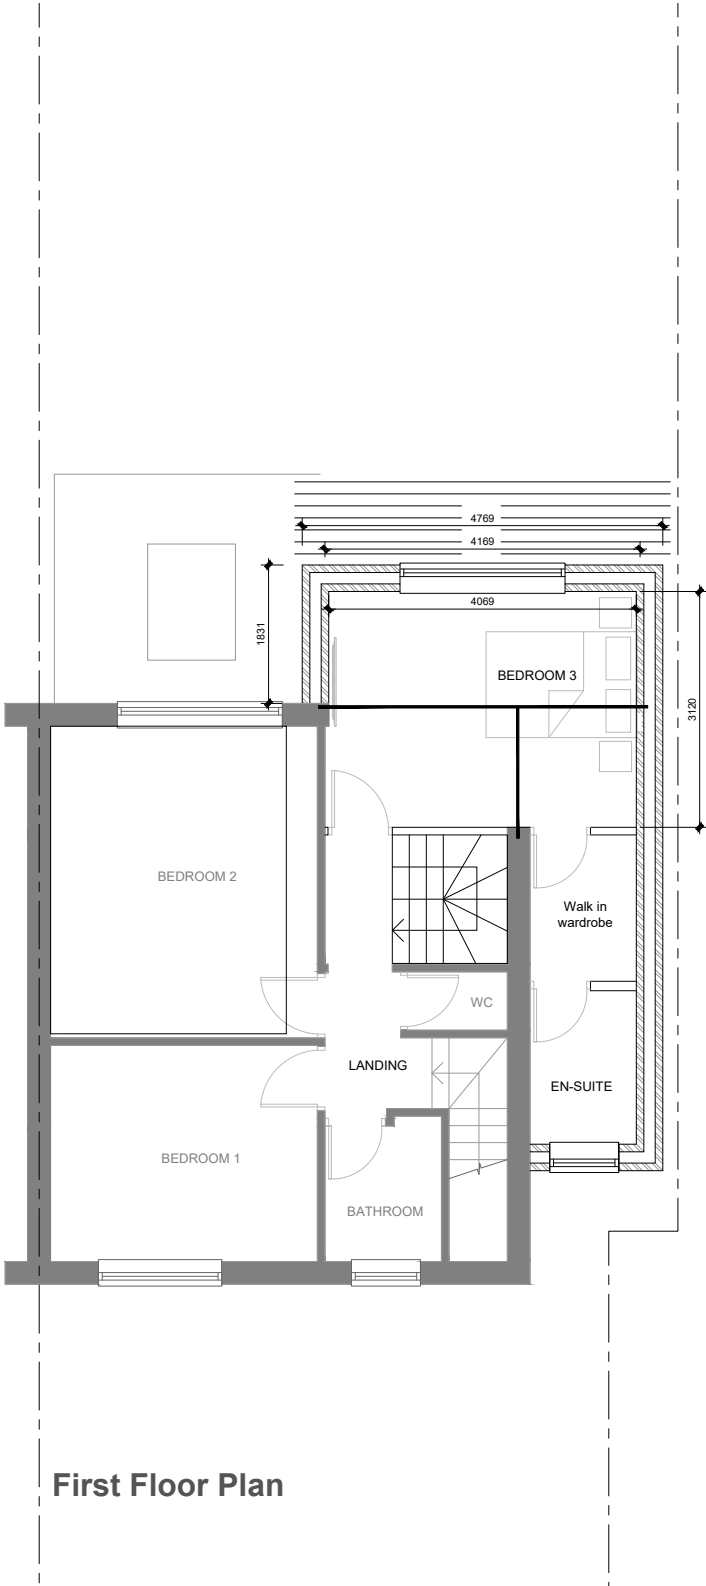

First Floor Plan

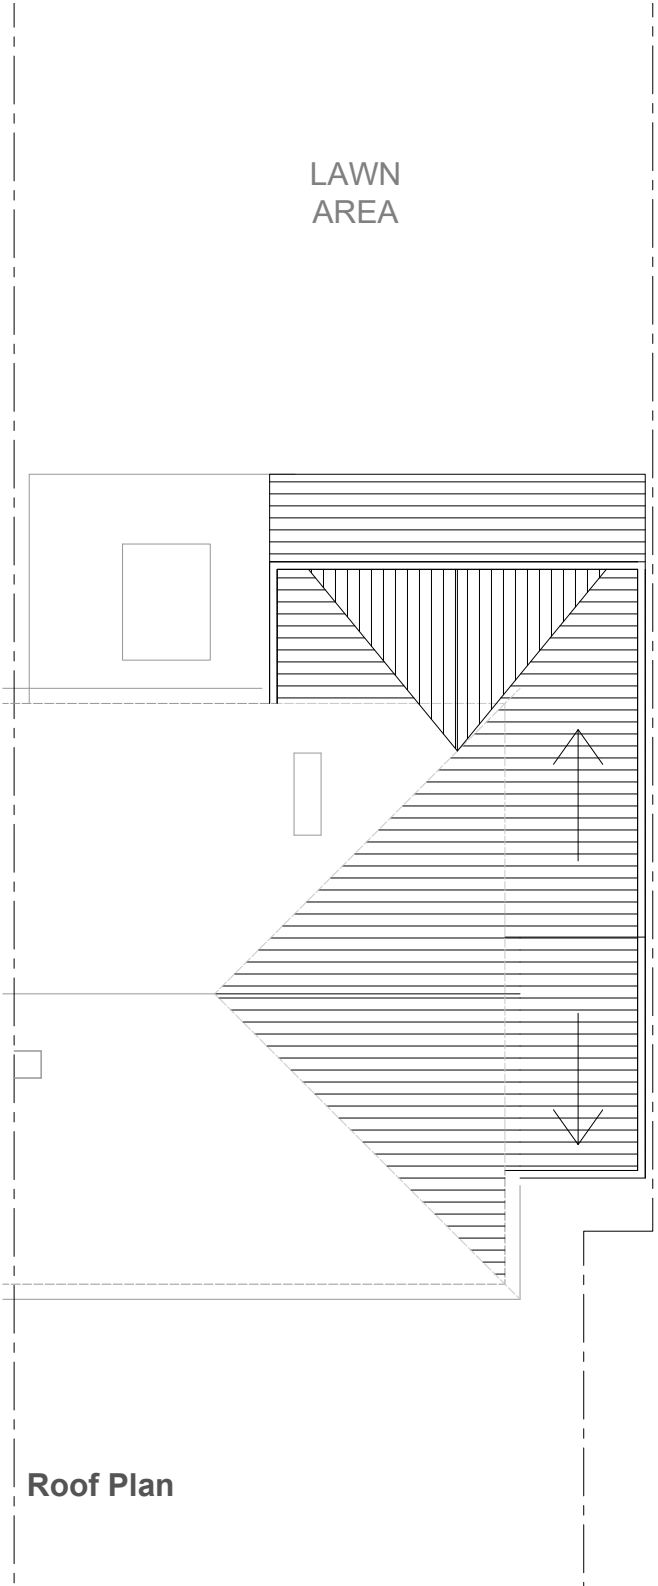

Roof Plan



ARCHITECTURE

www.m1architecture.co.uk
T:0161 327 2011
M:07506237914



House Extension

169 Wilbraham Road M14 7DS

2223

03.

Floor Plans 1:100@A3
Proposed

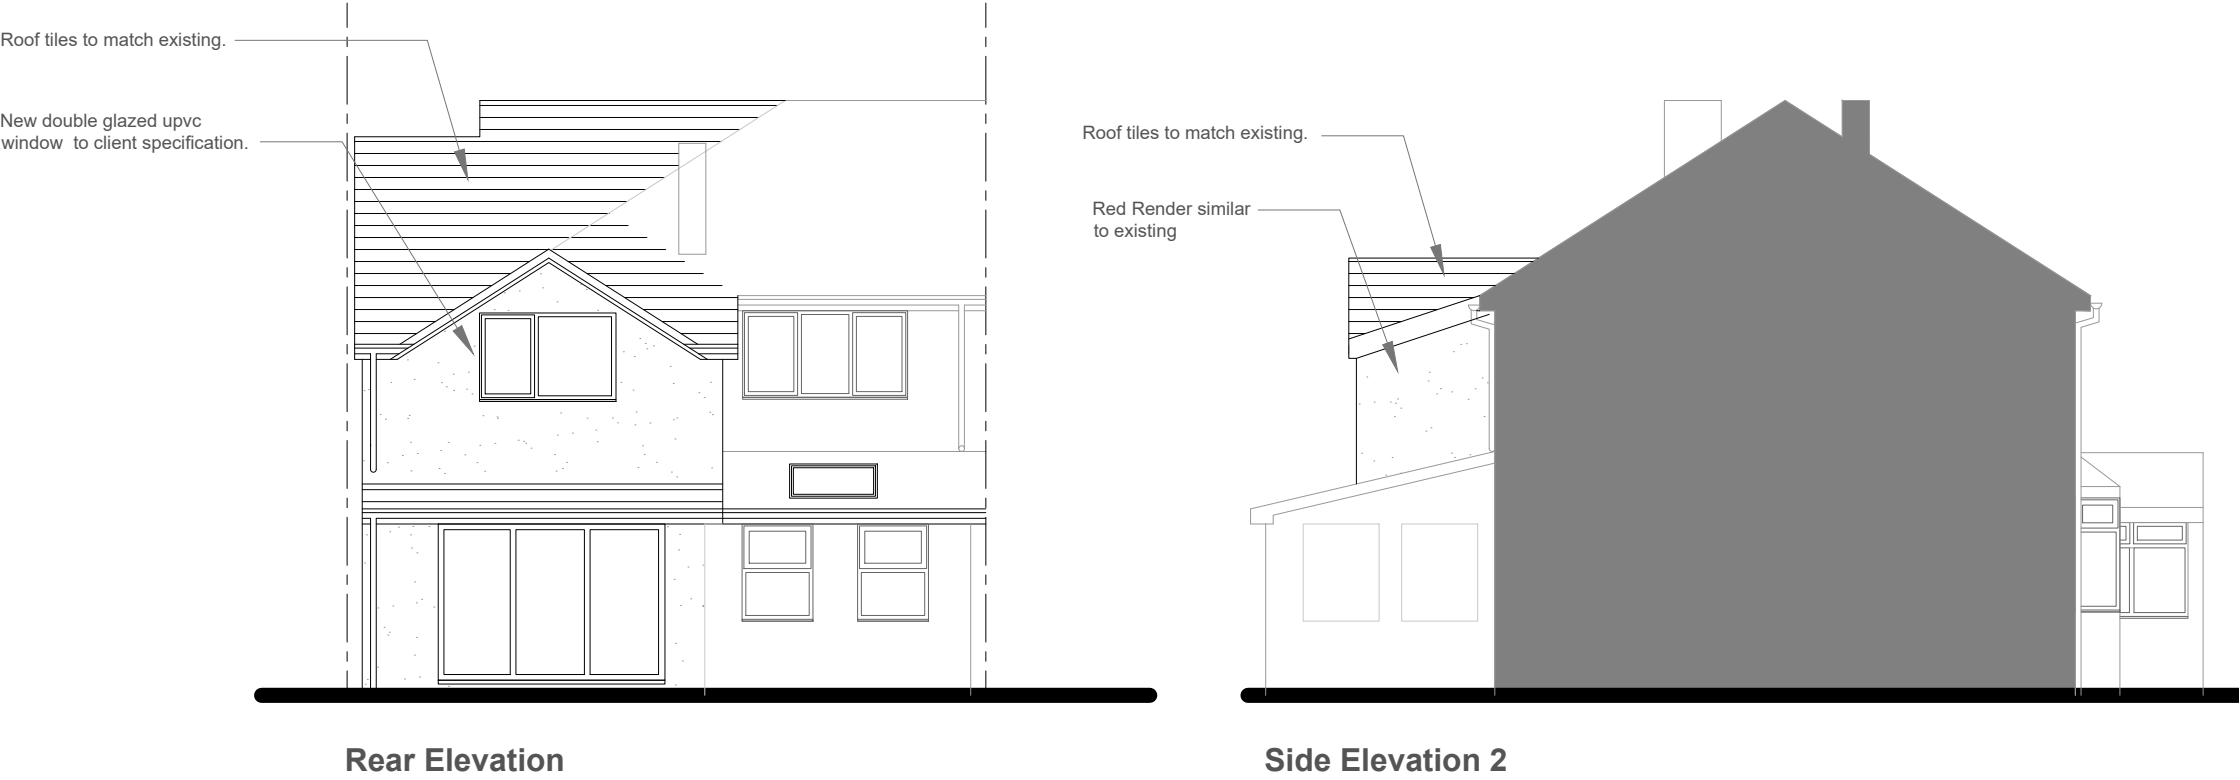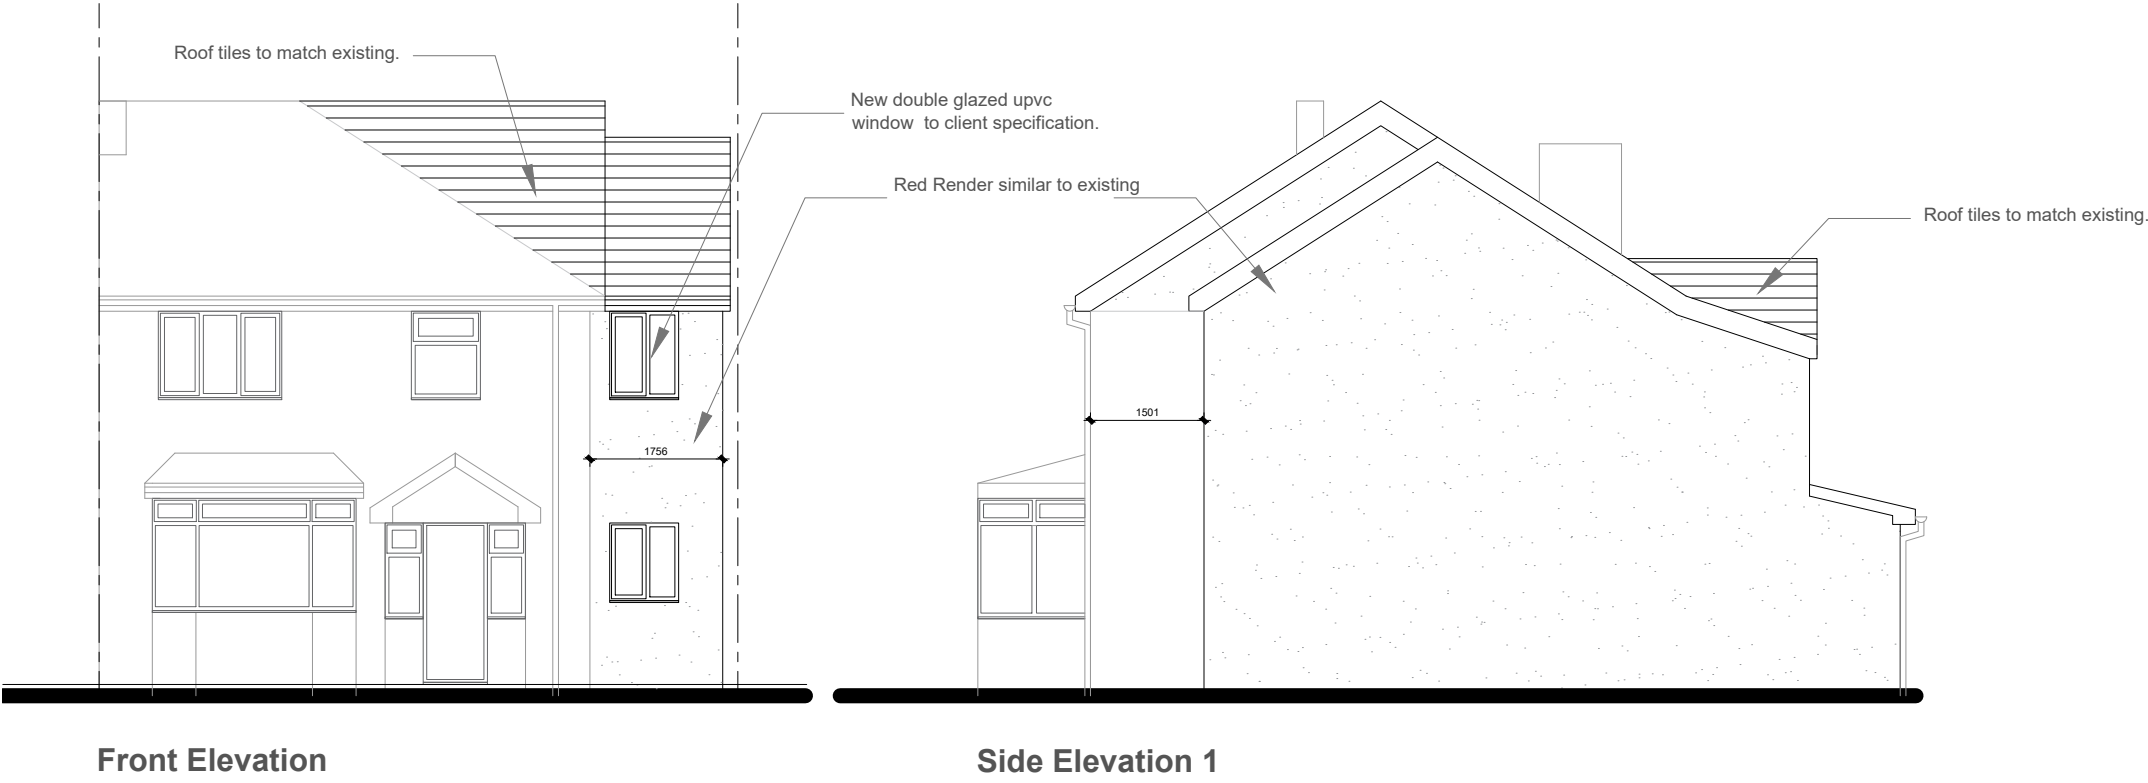

ARCHITECTURE
www.m1architecture.co.uk
T:0161 327 2011
M:07506237914

House Extension
2223
169 Wilbraham Road M14 7DS

Elevations 1:100@A3
Proposed