




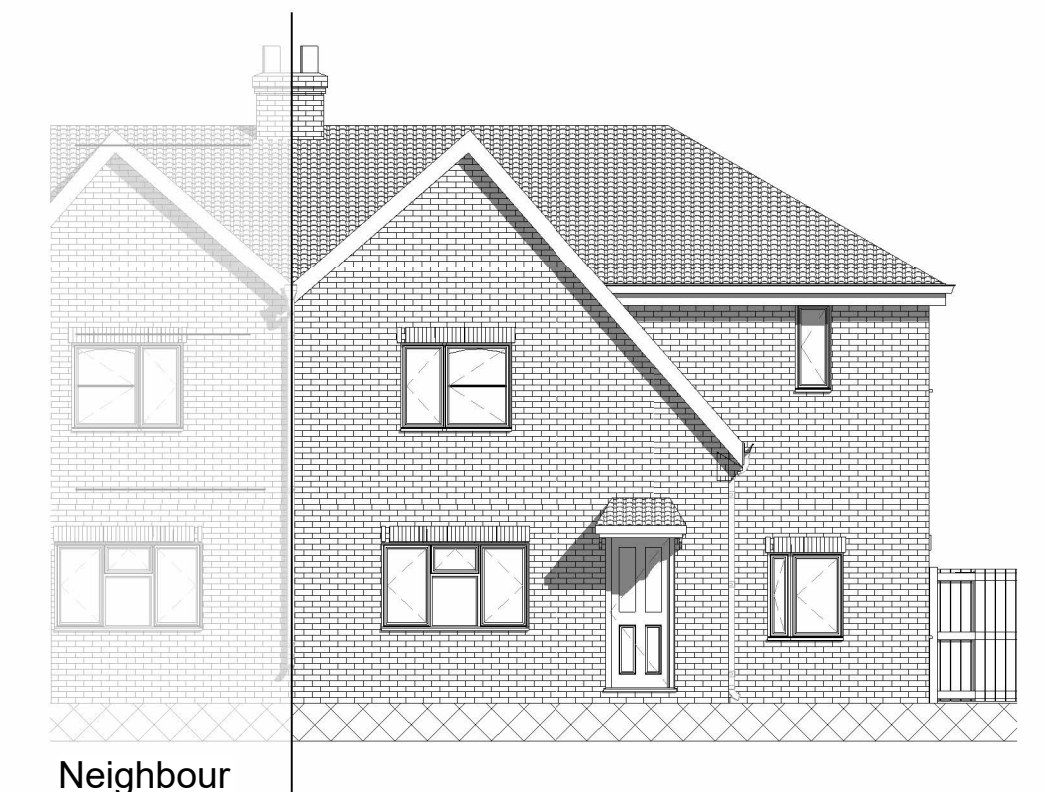


Existing Front Elevation

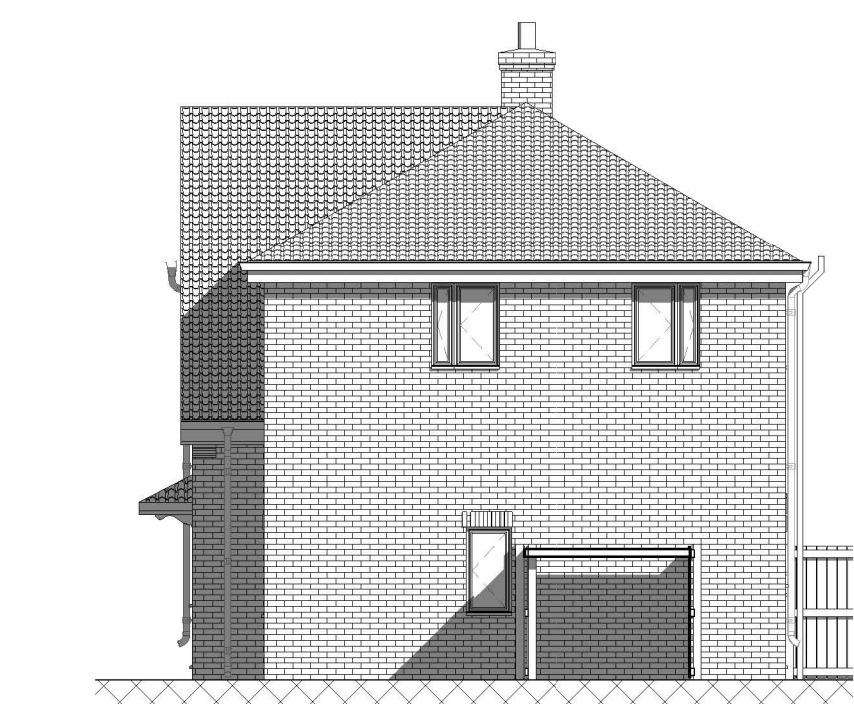

Existing Side Elevation 1

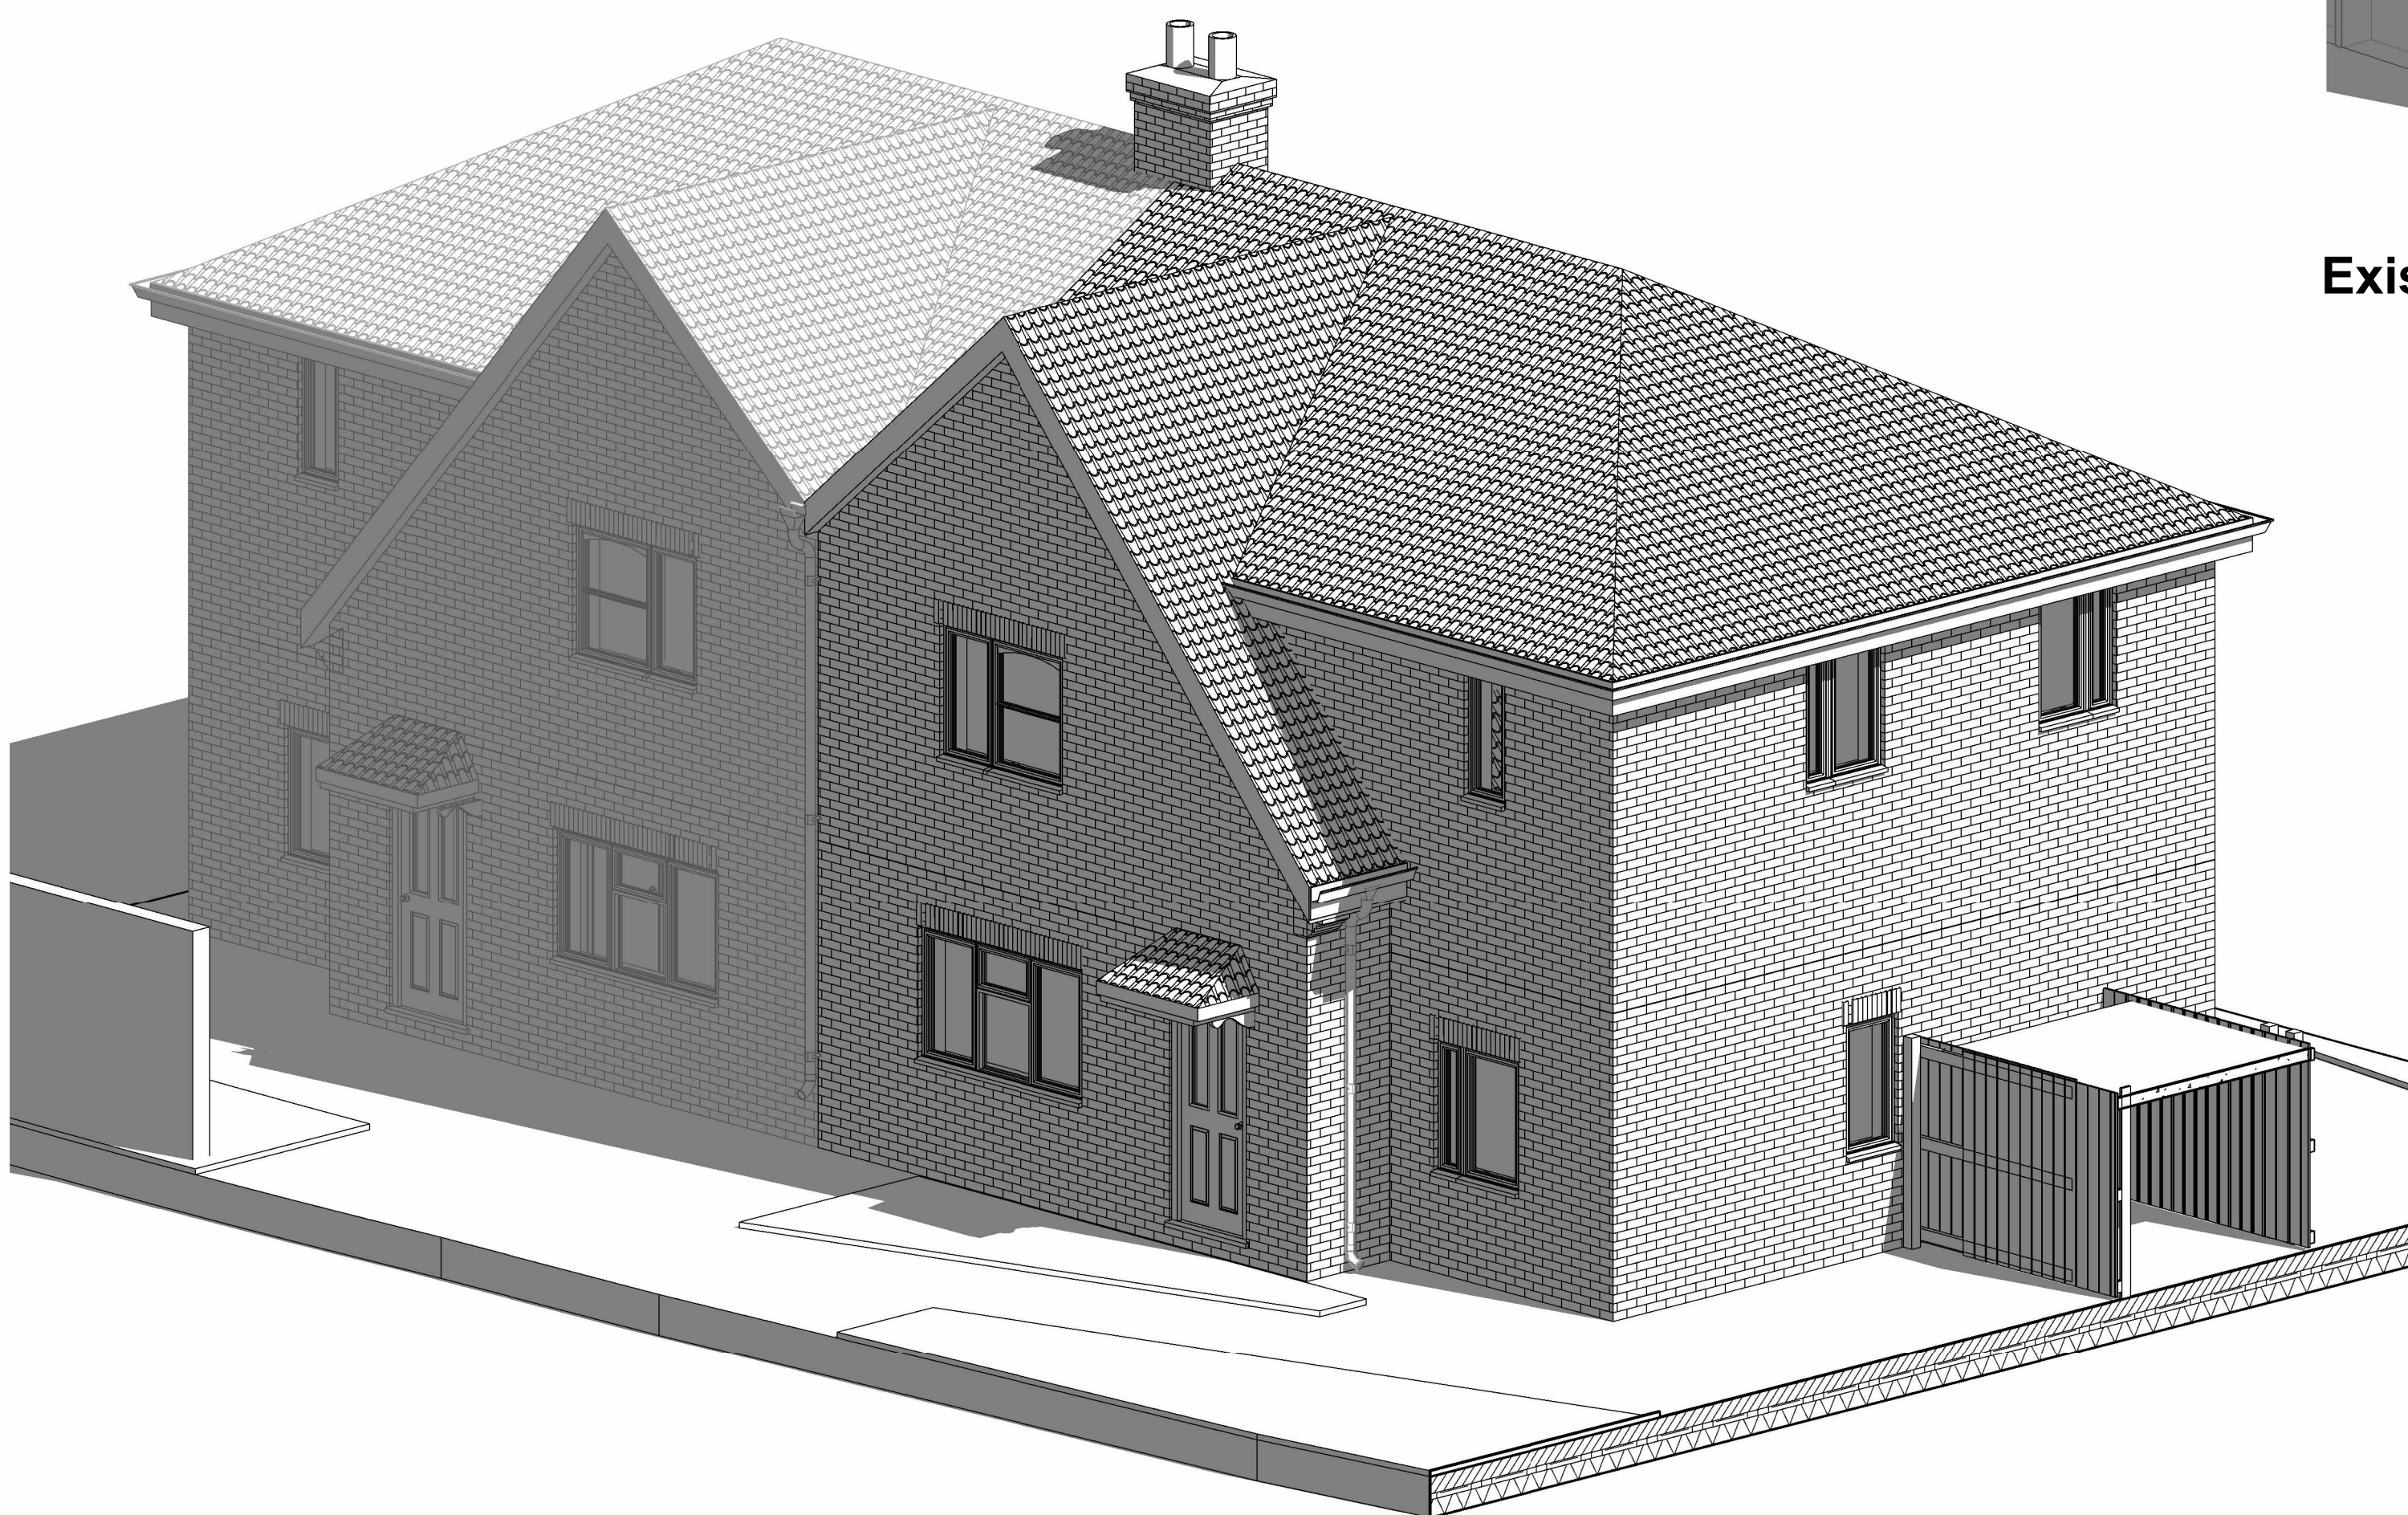

Existing External View 1

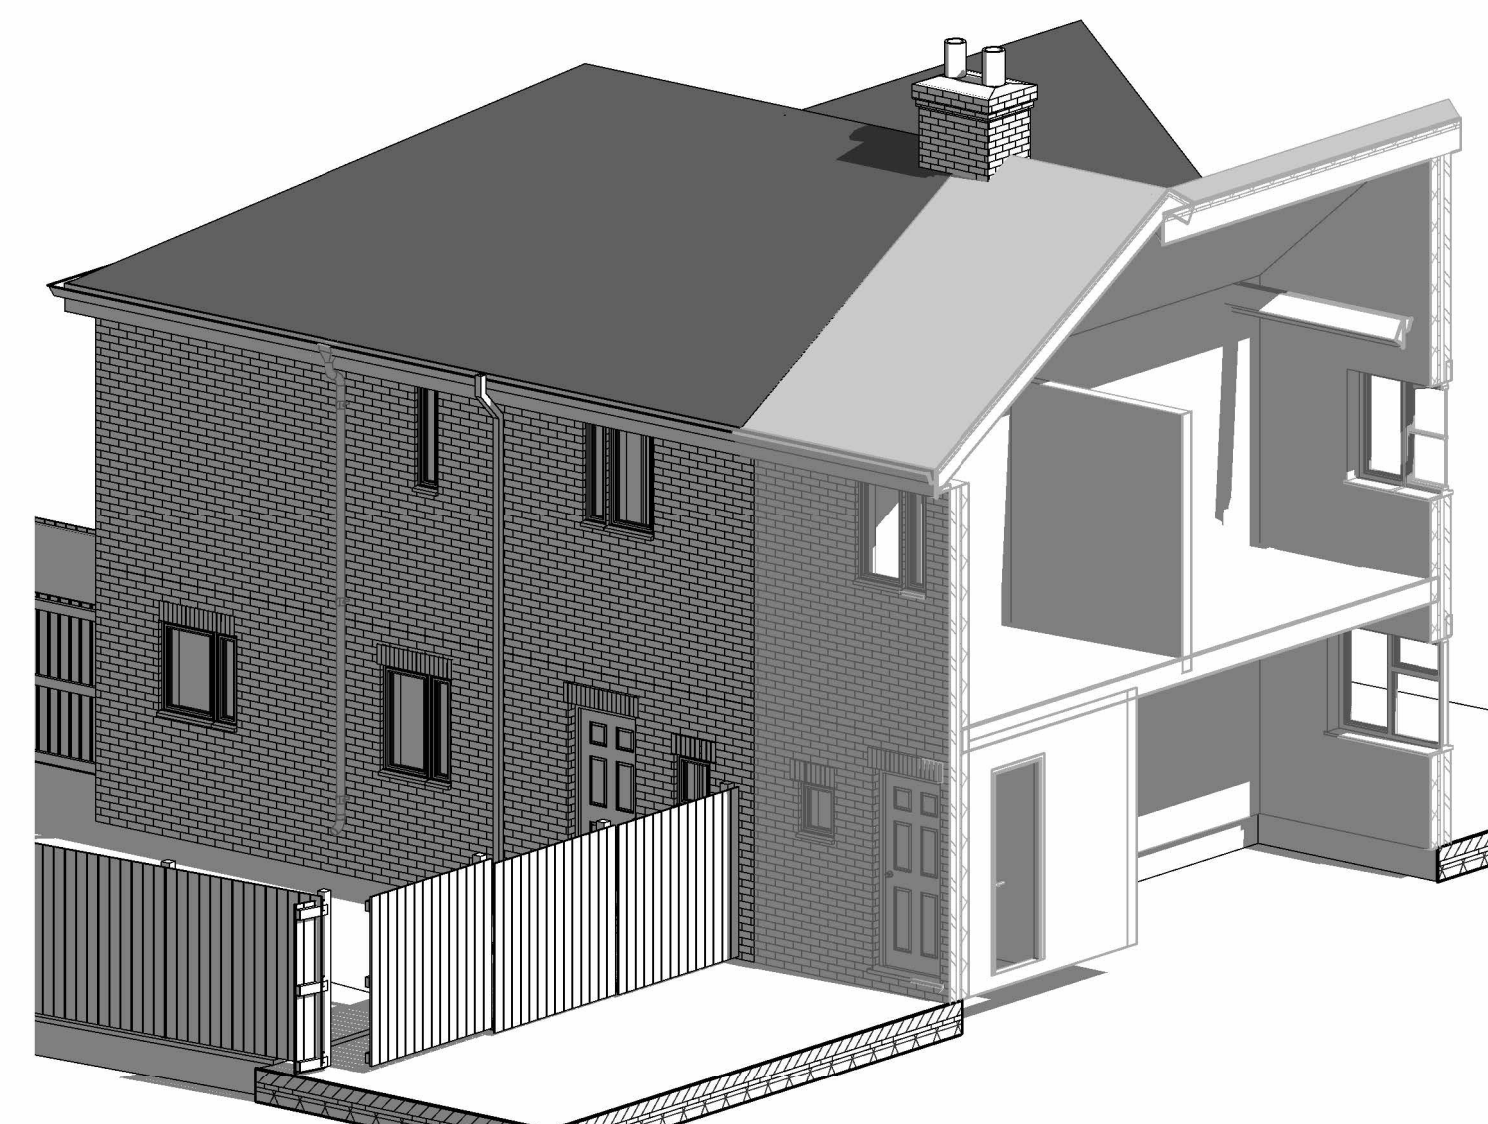

Existing External View 3

A	Side Elevation 2 Amended	16.05.2023		
Rev	Description	Issued	Dwn	Ck'd


Project
2 Copthorne Crescent
M130GZ

Existing Plans & Elevations & External Views

Scale	Date	US	US
As	Dec '22		



Home Extension Advisory Service
Suite 318, Broadstone Mill, Broadstone Road, Stockport SK5 7DL
Email: info@heas.co.uk
Tel: 0161 443 4117

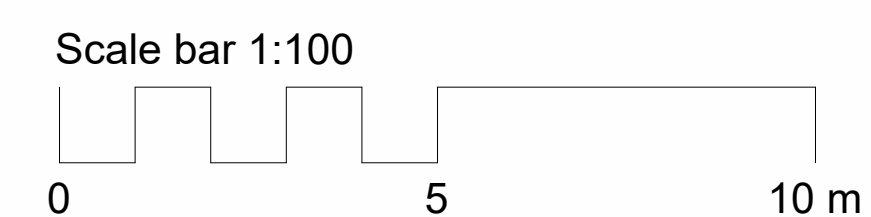

0014 | 3 02 | A Rev. No.