




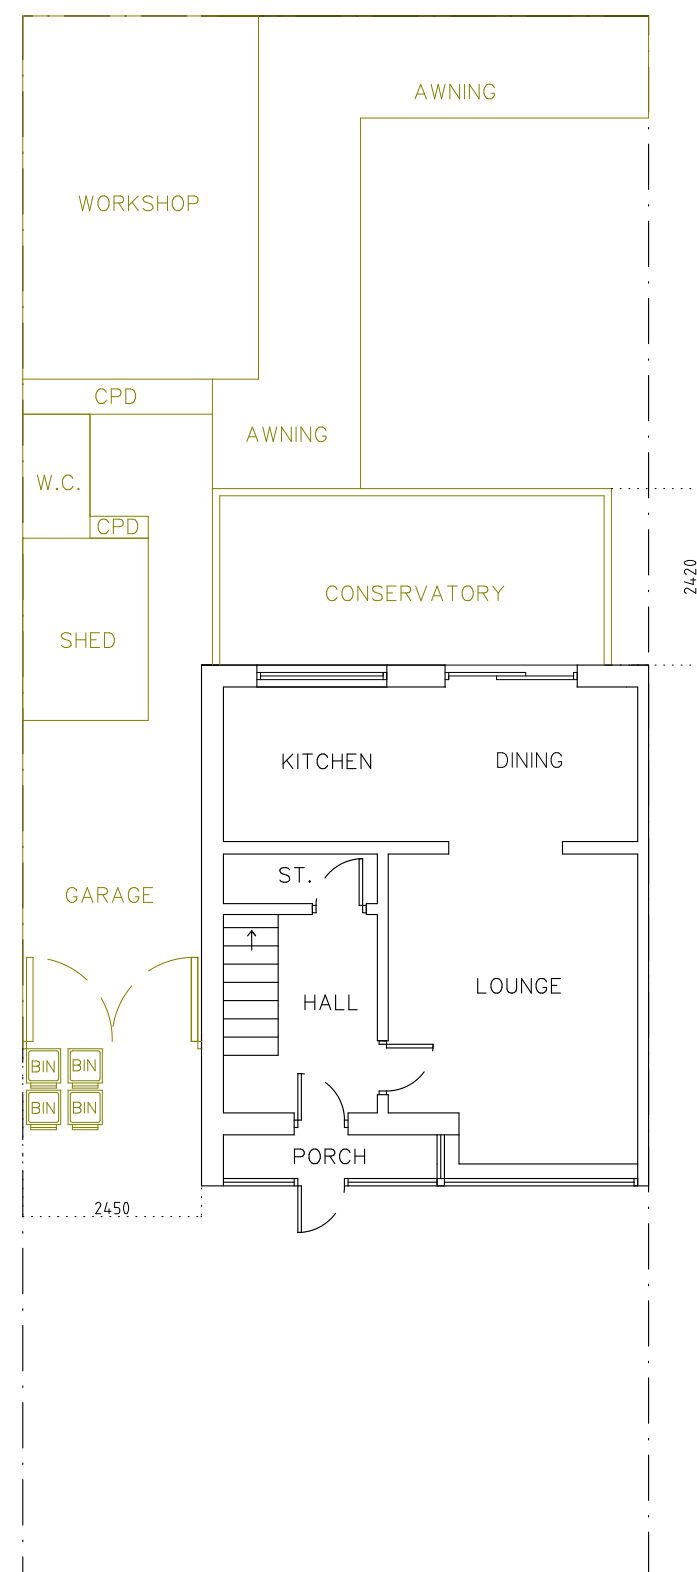


EXISTING GROUND FLOOR (A2 1:100)

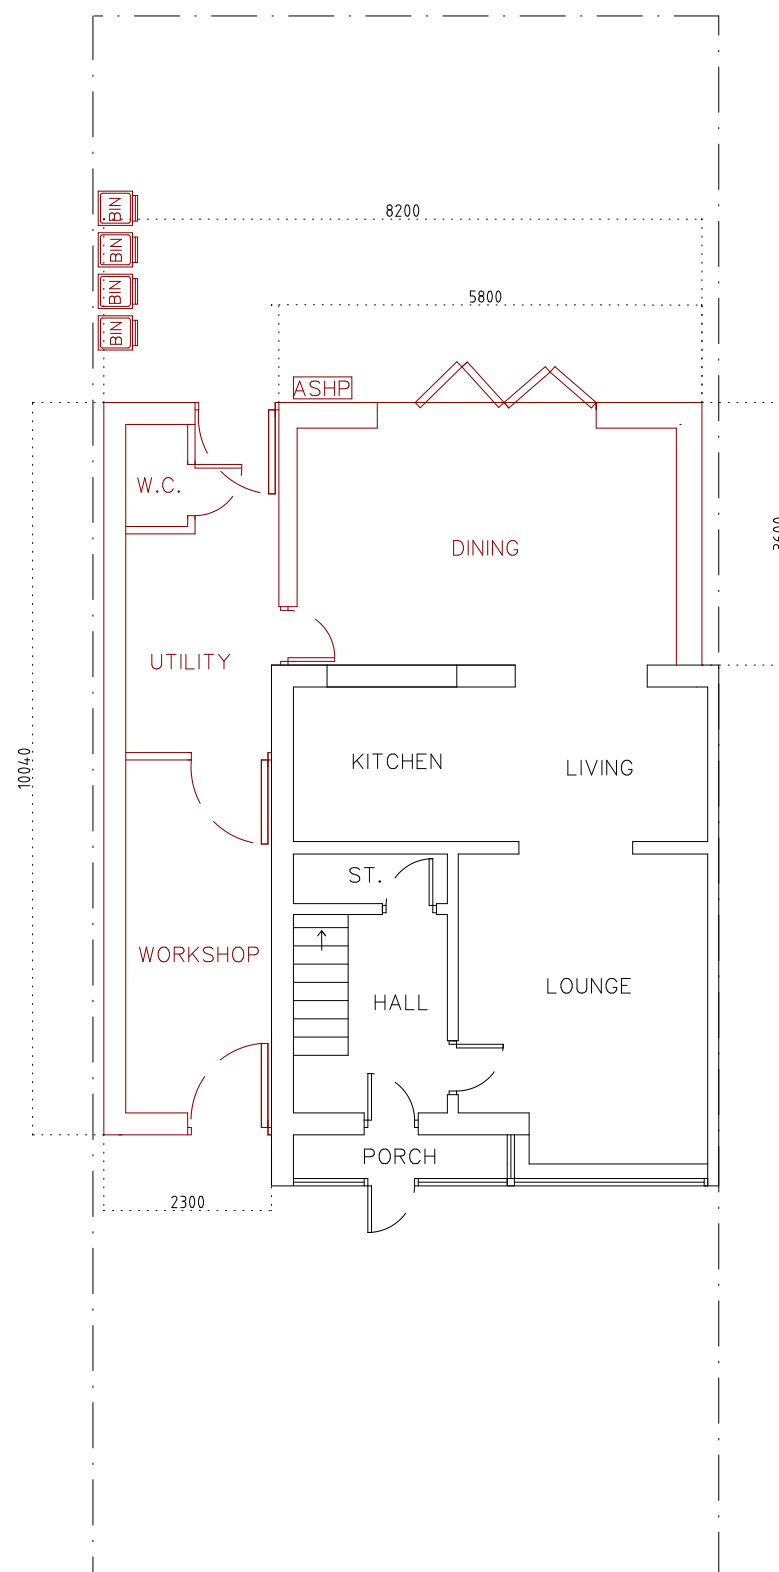

PROPOSED GROUND FLOOR (A2 1:100)

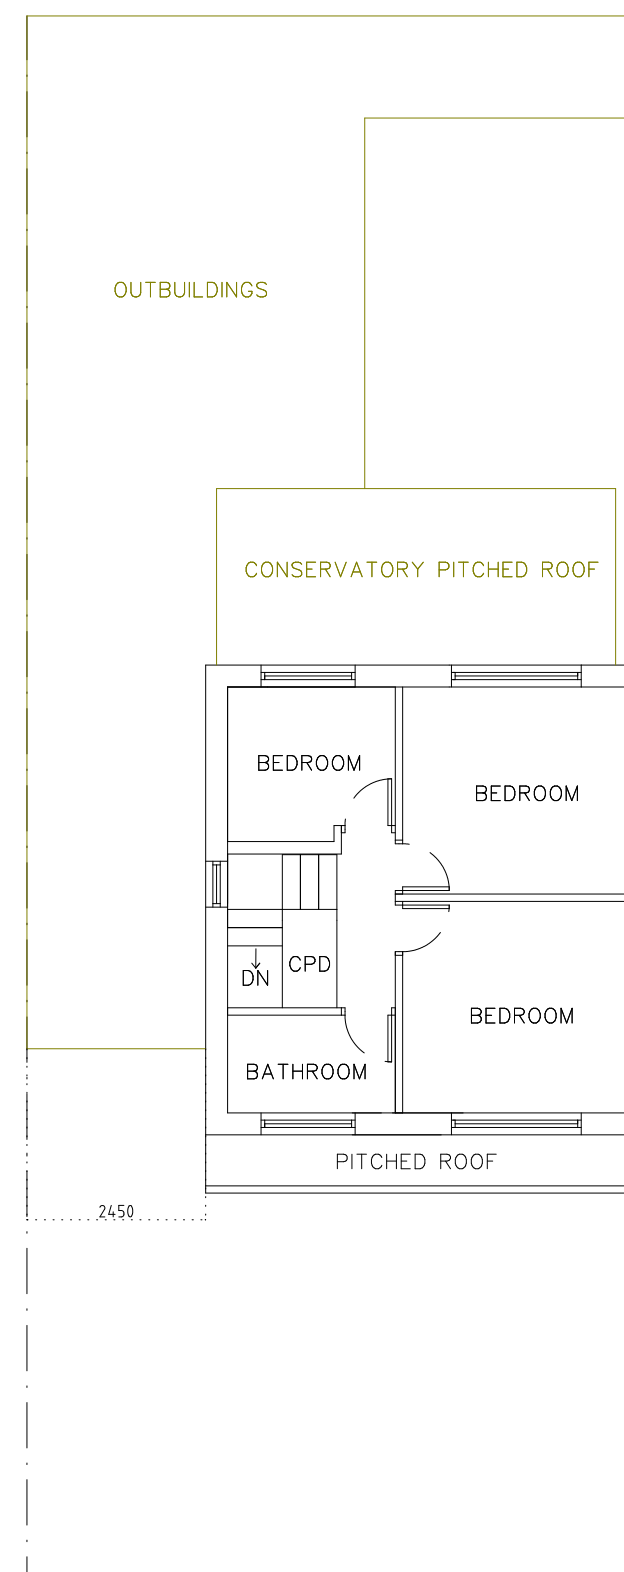

EXISTING FIRST FLOOR (A2 1:100)

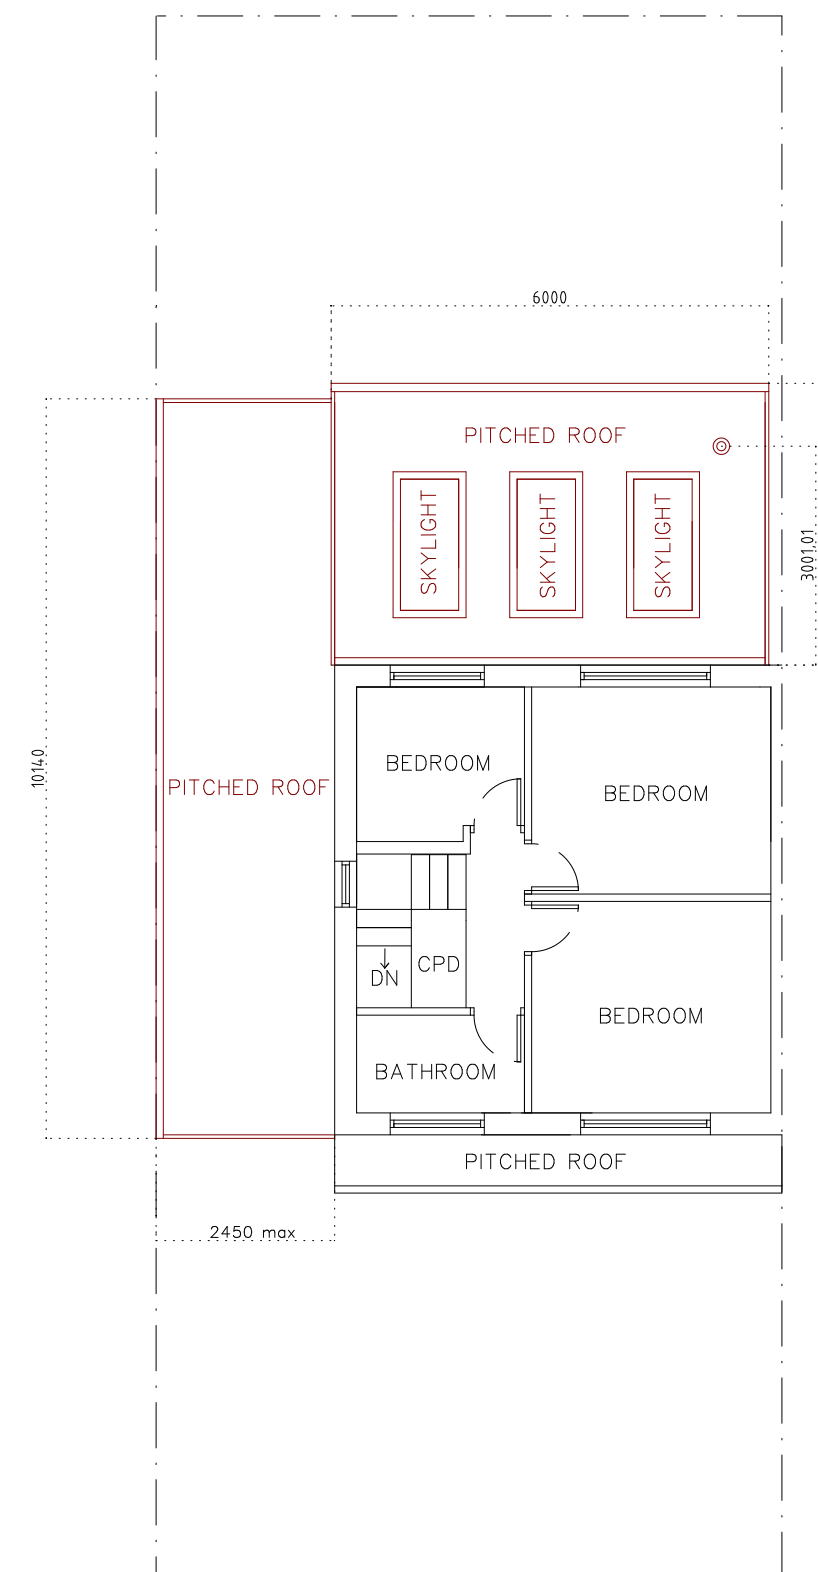

PROPOSED FIRST FLOOR (A2 1:100)

DRAWING

EXISTING AND PROPOSED
PLANS INC. BINS

LOCATION

4 DINORWIC CLOSE
MANCHESTER
M8 4FT

NOTES

No scaling or dimensions other than those figured are to be taken from this drawing. All dimensions to be checked on site

This drawing is for use at the named location and for Planning Permission purposes only and as such should not be used at any other location or for any other purposes

SCALE 1:100

PAPER: A2

DATE: 25/07/23