





Street

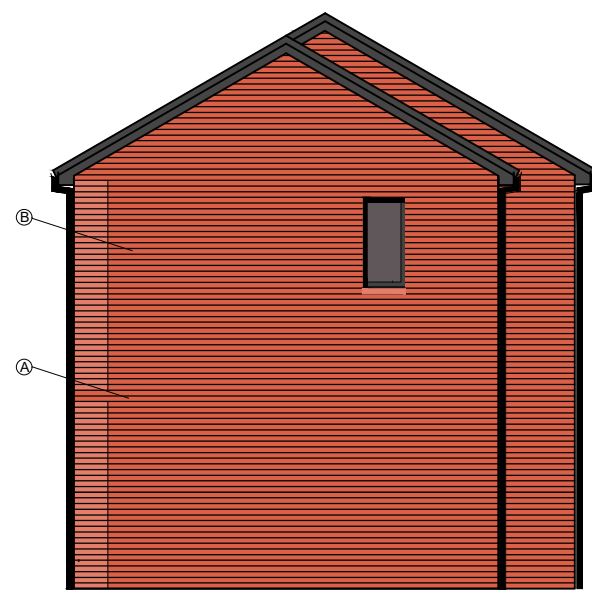


Gable 14

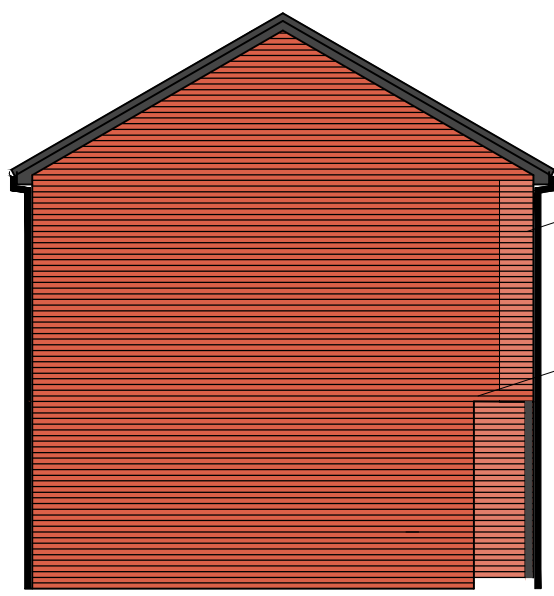


Gable 13




Garden

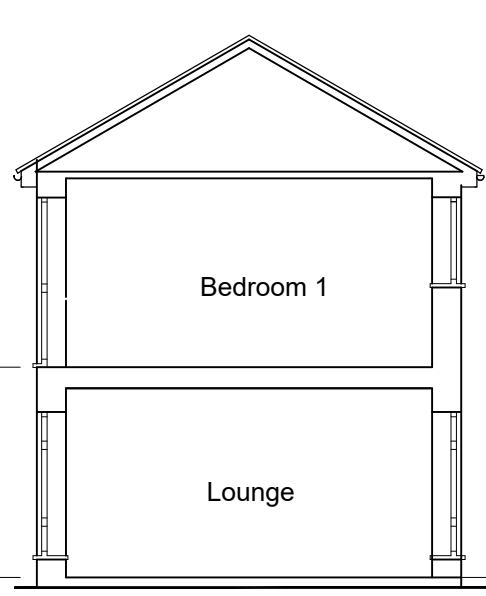

Section 14

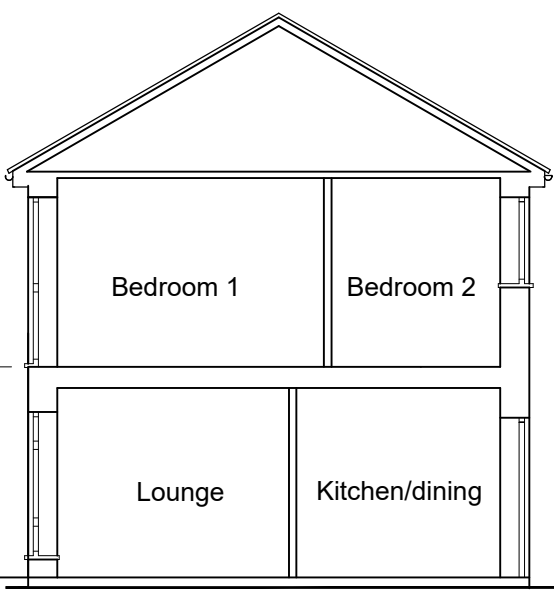


Section 13

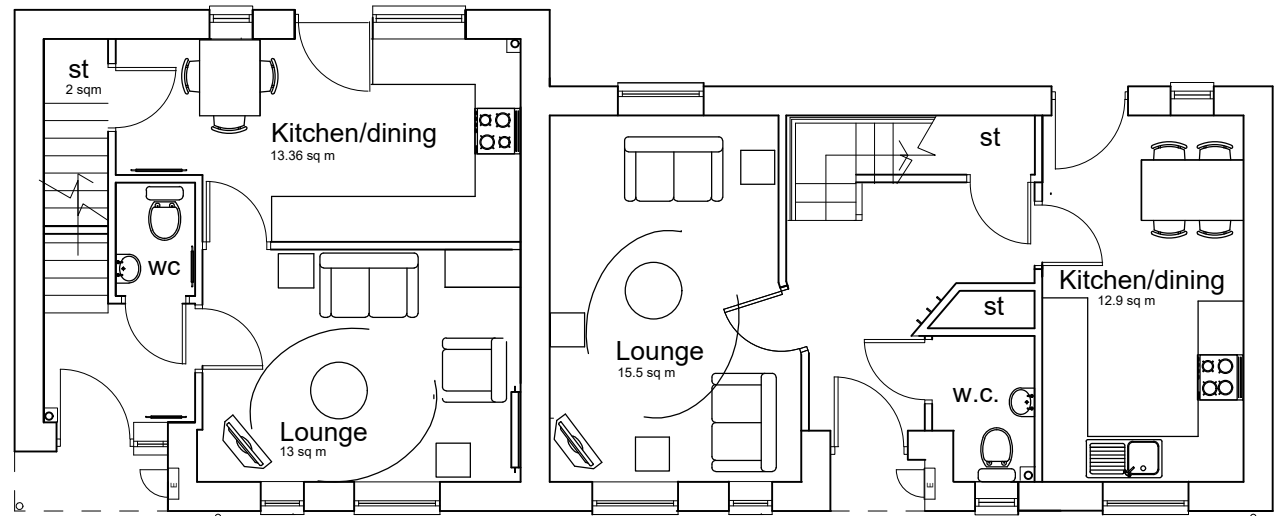


Ground floor

2b3p
72 sq m
PLOT 13
B5(H)

3b4p
87.5 sq m
PLOT 14
C

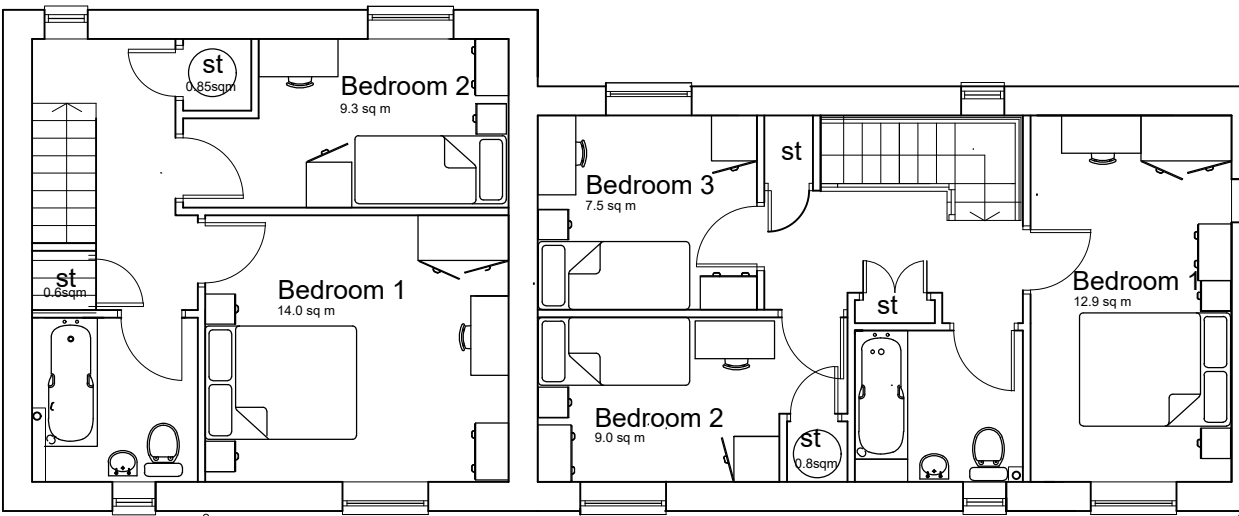


First floor

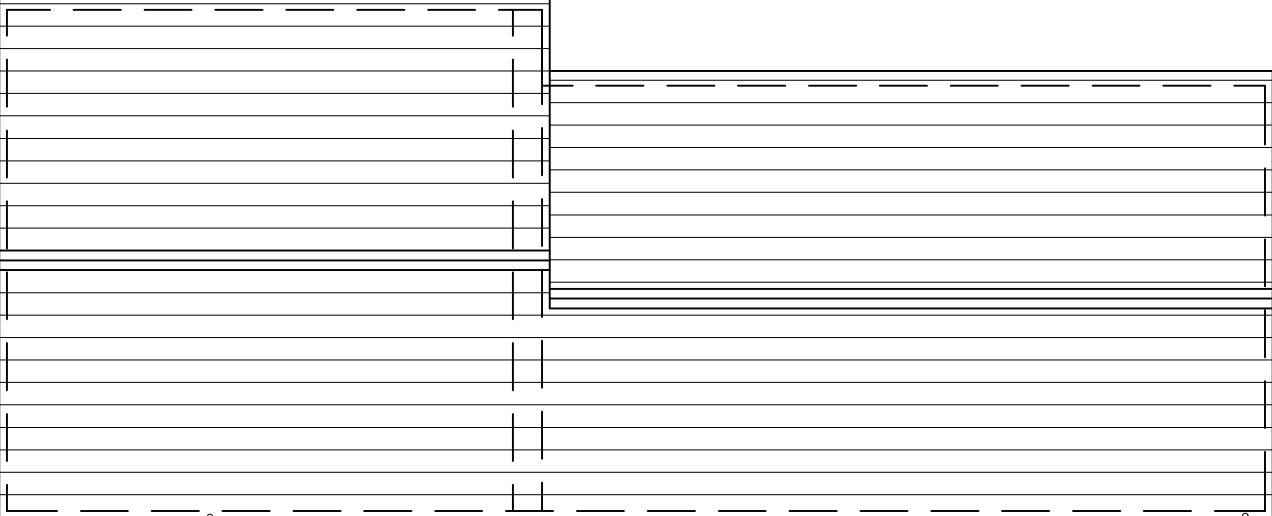


Roof

MATERIALS
Roof: Thin leading edge interlocking concrete roof tiles SMOOTH GREY
Roof fascias and soffits: upvc ANTHRACITE
Gutters and rmps: BLACK upvc.
Walls: (A) Brick as indicated with natural mortar. DARK ORANGE MULTI
Walls: (B) Contrasting brick as indicated with natural mortar. RED/ORANGE
Windows: upvc frames colour RAL 7016
Doors: BLACK grp faced composite secure accredited with glazed vision panel
Obscure glazing to all bathroom/wc windows COTSWOLD
Steel post painted RAL 7016.
Electric meter boxes painted to match brickwork
All materials to be approved by LA


● Provisional location of air source heat pump to be positioned by specialist installer.

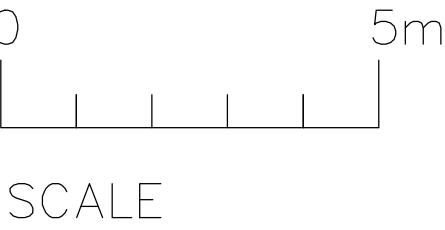

Street

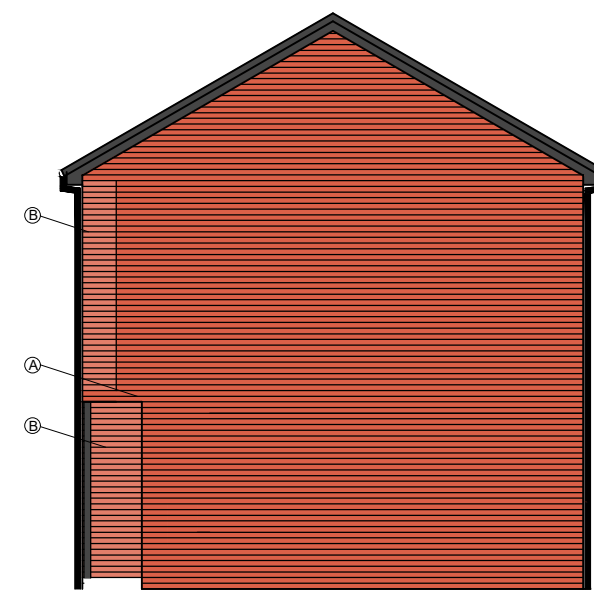


Gable 12

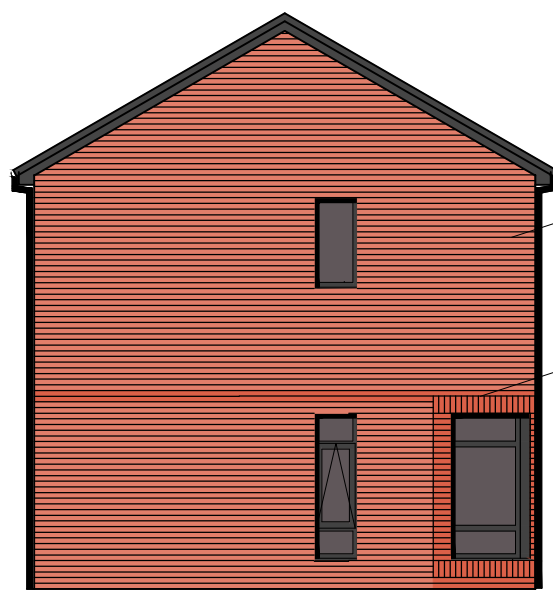


Gable 10



Garden

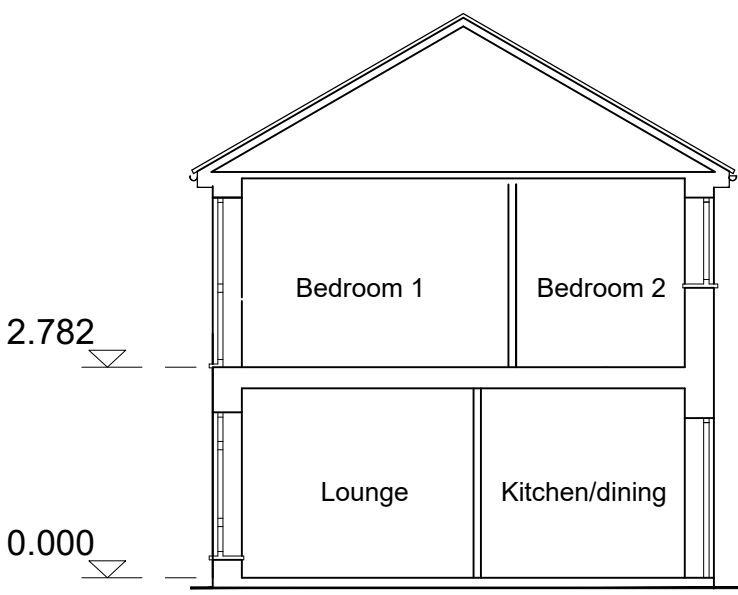

TYPICAL SECTION

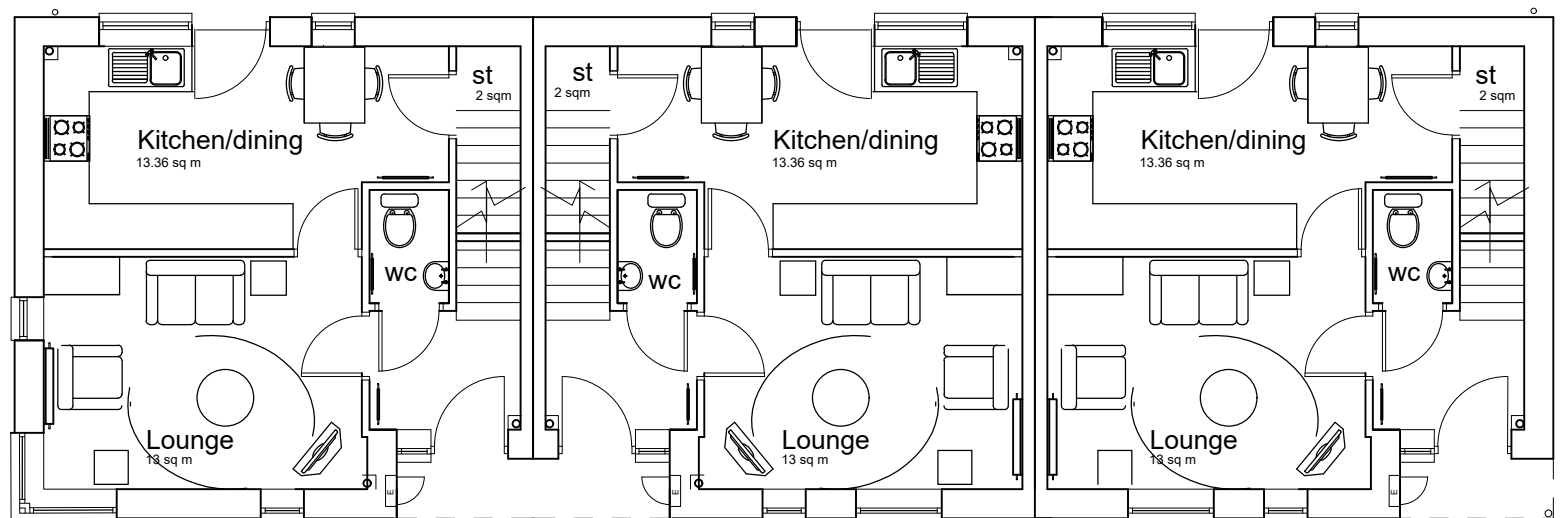


Ground floor


2b3p
72 sq m
PLOT 10
B3

72 sq m
PLOT 11
B4

72 sq m
PLOT 12
B5

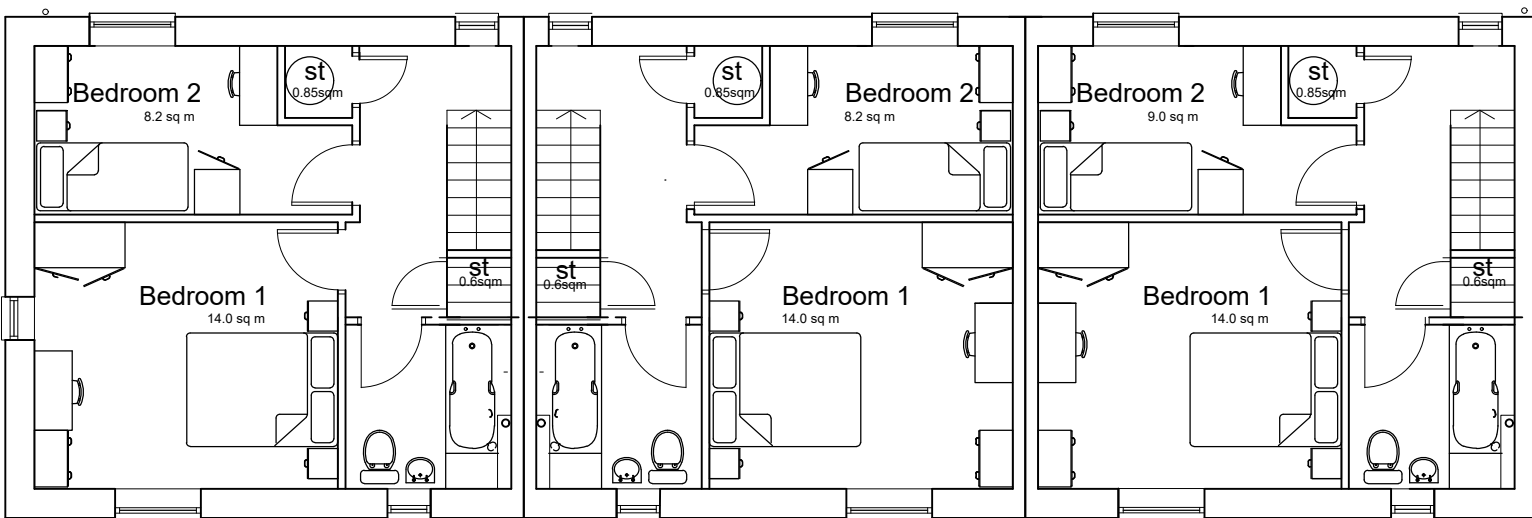

First floor

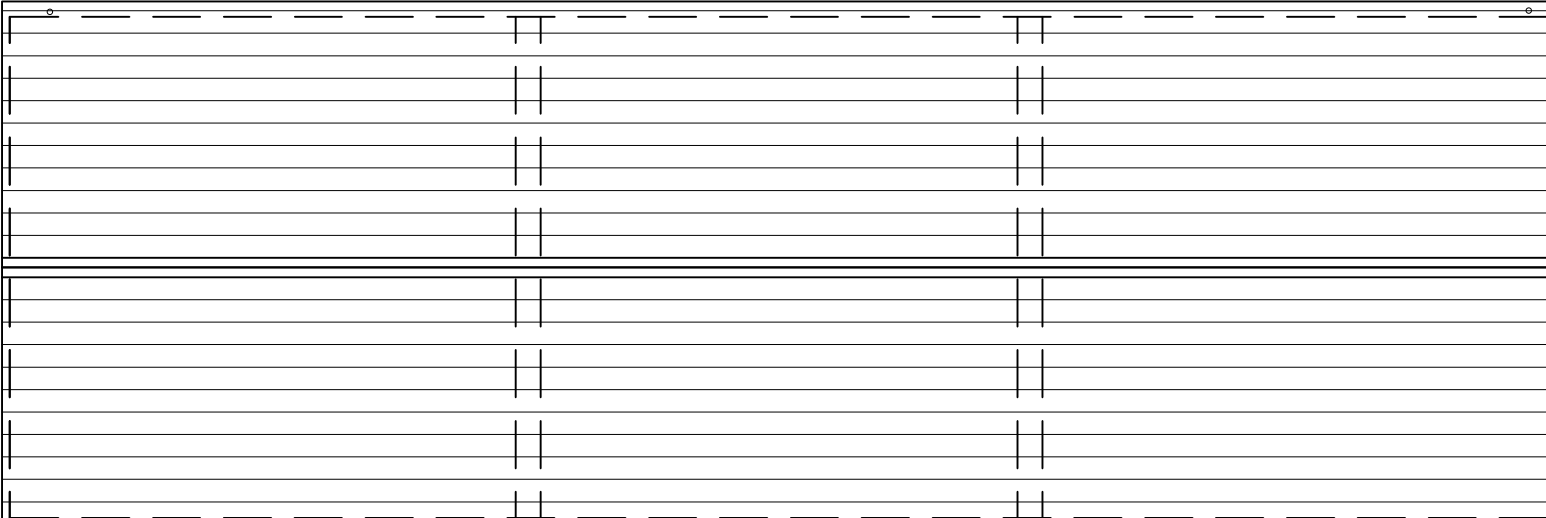

Roof