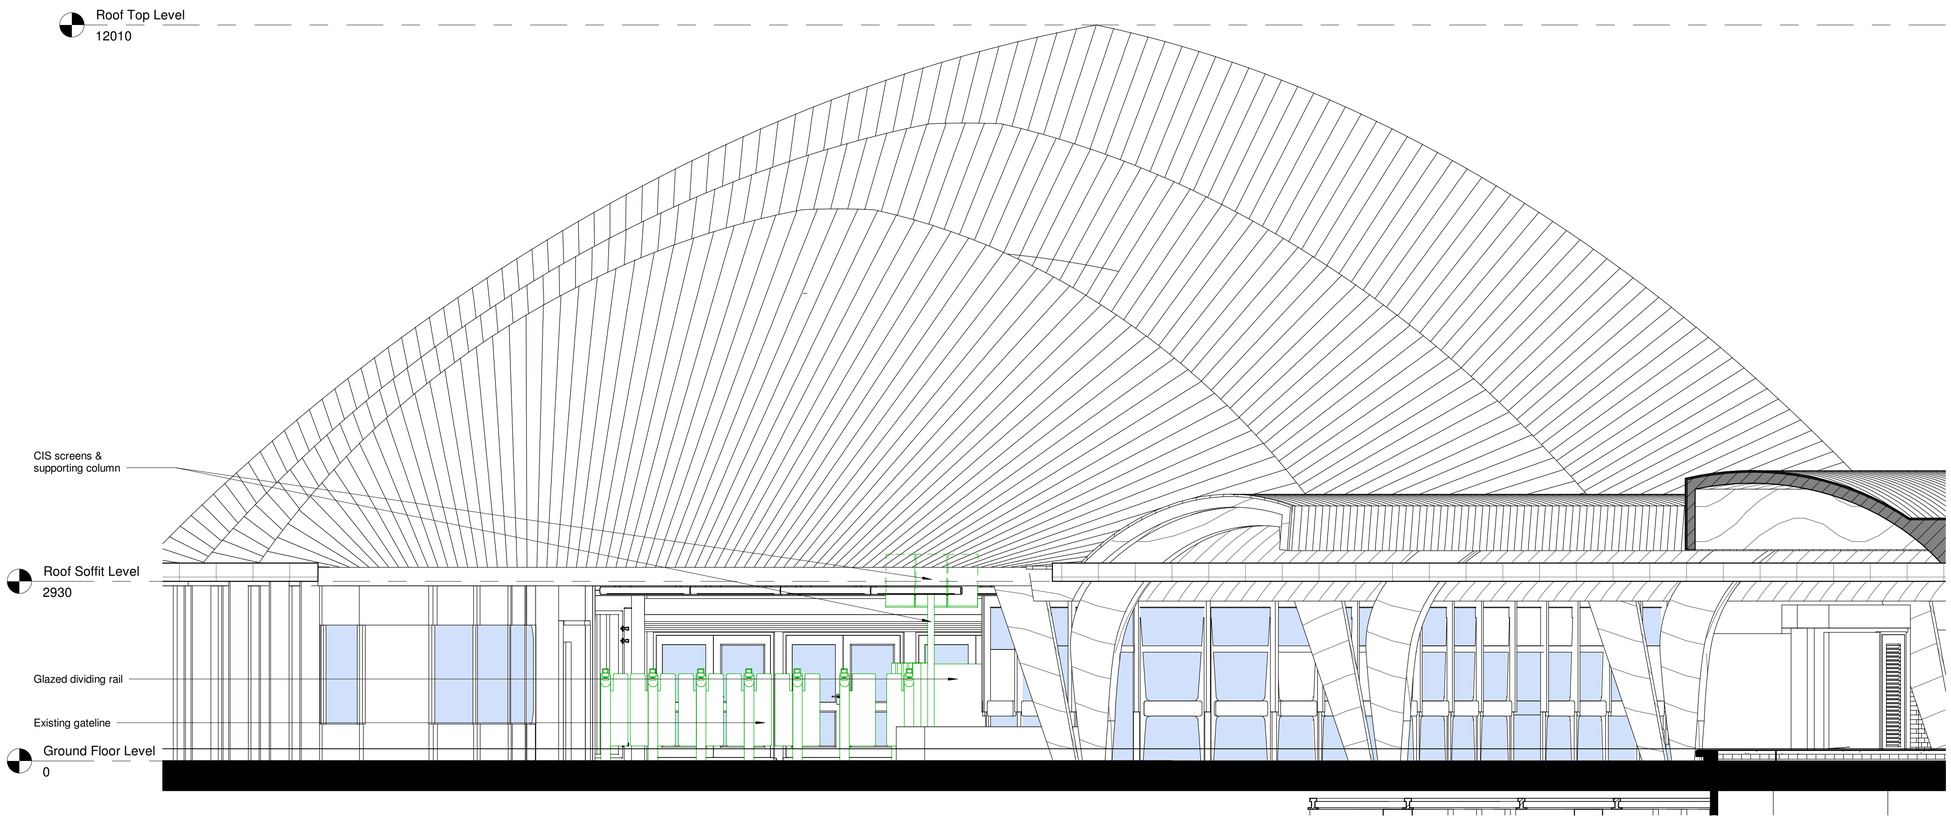

1 Existing West Elevation (Rear)

1 : 50

©

DO NOT SCALE. Use figured dimensions only. Contractor is to check all dimensions before
commencement of works. This drawing is copyright. This data to be used as x-ref file only - not as live data. This drawing must only be used for the purpose for which it is supplied.

NOTES:

Key:

Area out of scope

Existing Infrastructure

Proposed Infrastructure

Demolished Infrastructure

Modified Infrastructure

No	Date	Description of Revision	Drawn	Chkd	Appr
P02	31/07/2023	Heritage application - Updates	GB	TP	GS
P01	28/07/2023	Submission for Heritage application	GB	TP	GS
–	20/07/2023	Submission for Heritage Pre-application	GB	TP	GS

SEED Architects

Parsonage Chambers
3 Parsonage
Manchester
M3 2HW

• Tel: 0161 832 5750 • E: office@seedarchitects.co.uk •

status
PACE 2 ES-4

Network Rail

job title
Manchester Oxford Road
Congestion Relief

ELR:	mileage:
COL	189m 29ch

drawing title
Existing Elevations 02

author	date	drawn by	date
GB	28/07/2023	GB	17/02/2023
checker	date	approver	date
TP	17/02/2023	GS	17/02/2023
scale	paper size	Suitability:	Rev.
As Shown	A1		P02

Drawing Number:
175726-STR-XX-XXXX-DRG-EAR-000202