


Proposed Rainscreen cladding to be installed strictly in accordance with manufacturer's details.

All fire barriers subject to written approval of Building inspector and Fire Engineer.

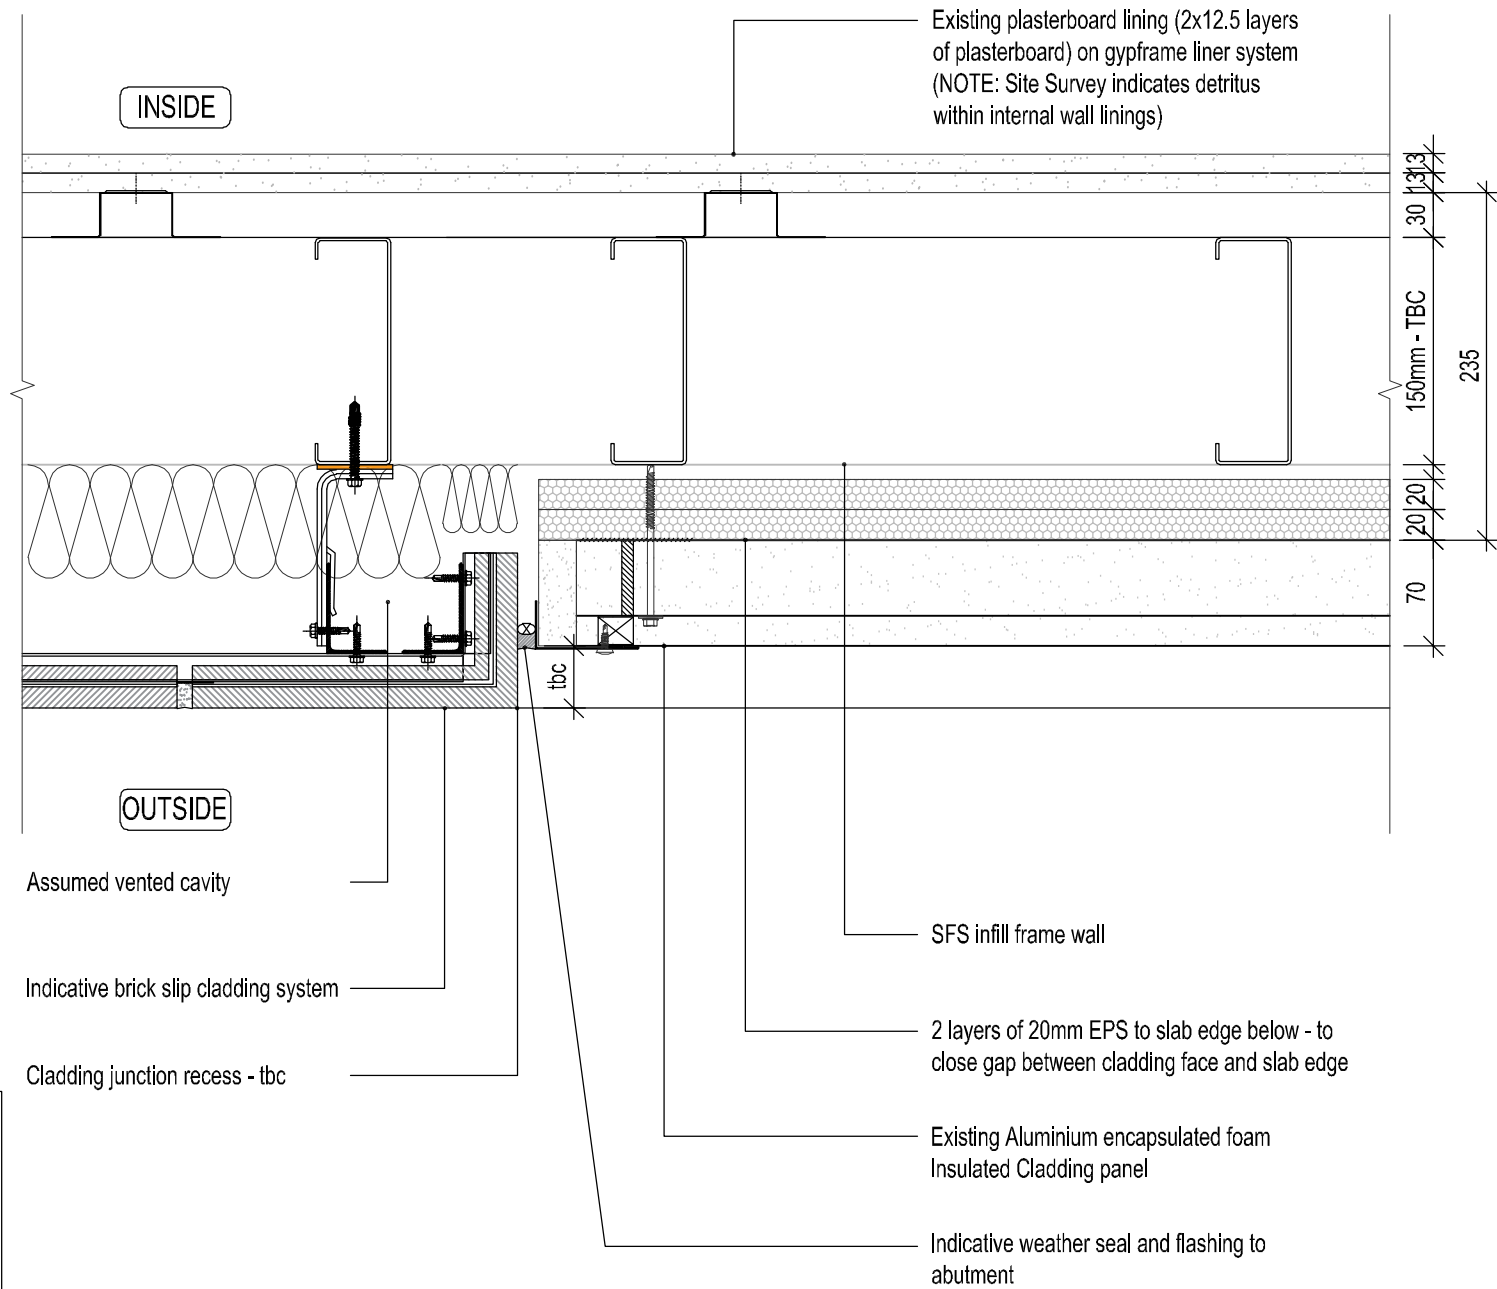

EXISTING

Typical Abutment Detail - Existing Cladding-to-Brick Slip - Plan Detail

Use Dimensions - DO NOT SCALE
The Contractor is to check all dimensions at all times.
Contractor to check the dimensions & conditions on site before commencing. Subject to professional survey.
All errors and omissions to be reported prior to commencement.
This drawing must be read in conjunction with the relevant specification clauses. This drawing must not be used for purposes other than that for which it is provided. All drawings subject to statutory authority approval.

Scale Bar To be used as guidance only

Manufacturers to provide Fire Test Certification for open state and closed state barrier systems confirming compatibility with overall wall assembly and compliance.

A	01.03.23	Preliminary Issue	RV	SE
Rev	Date	Revision Description	Dm	Chk

Project Name Stonebridge House, Manchester		North
Client		
Drawing Title Typical Abutment Detail - Existing - Cladding-to-Brick Slip - Plan Detail		Client Job No Client No
		DMWR Job No 3993
Drawing Reference, 3993 DR 216		Revision A
Drawn Date 01.03.2023	Scale 1:5@A3	Drawn By RV
Drawing Status DRAFT		Checked By SE

First Floor
16-18 Hatton Garden
London EC1 N 8AT

020 7870 3779
mail@dmwr.co.uk
www.dmwr.co.uk


DMWR
Architects

Fourth Floor
41 Spring Gardens
Manchester M2 2BG

0161 413 4656
mail@dmwr.co.uk
www.dmwr.co.uk

Contact DMWR for more information