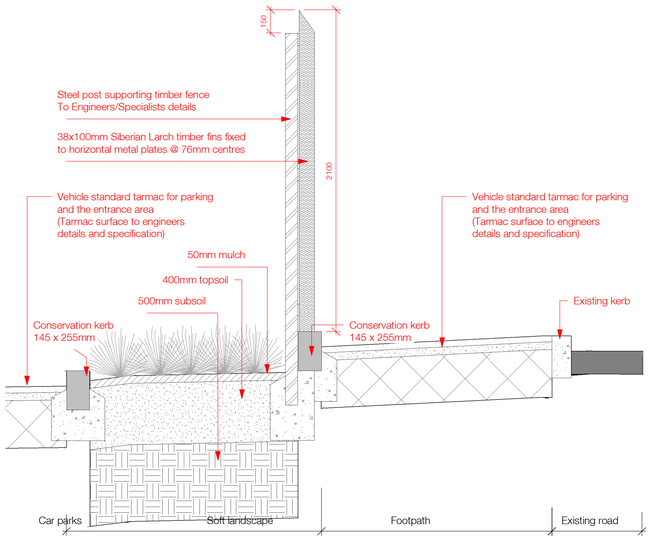
The use of this data by the recipient acts as an agreement of the following statements. Do not use this data if you do not agree with any of the following statements:-

Ryder Architecture has co-ordinated relevant information received from third parties, but are not responsible for the content of the information received from others.

The controlled version of this drawing should be viewed in DWF or PDF format not DWG or other formats. All prints of this drawing must be made in full colour.

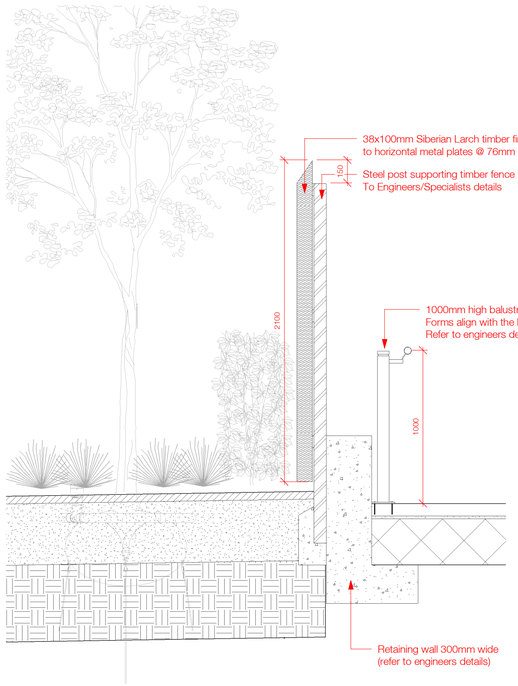
Where this drawing has been based upon Ordnance Survey data, it has been reproduced under the terms of Ryder Licence No. 100000144. Reproduction of this drawing in whole or in part is prohibited without the prior permission of Ordnance Survey.

Do not scale the drawing. Use figured dimensions in all cases. Check all dimensions on site. Report any discrepancies in writing to Ryder before proceeding.





A Section AA

1 : 20





C Section CC

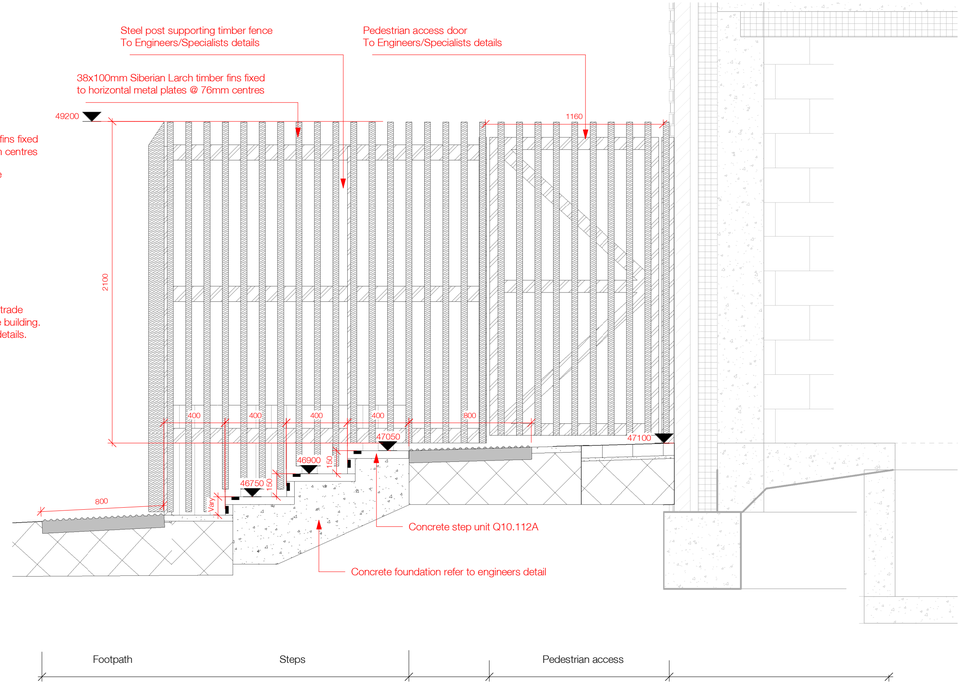1 : 20





B Section BB

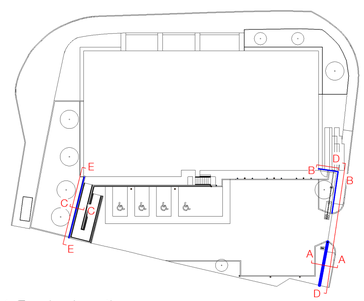1 : 20





1 Fencing Locations

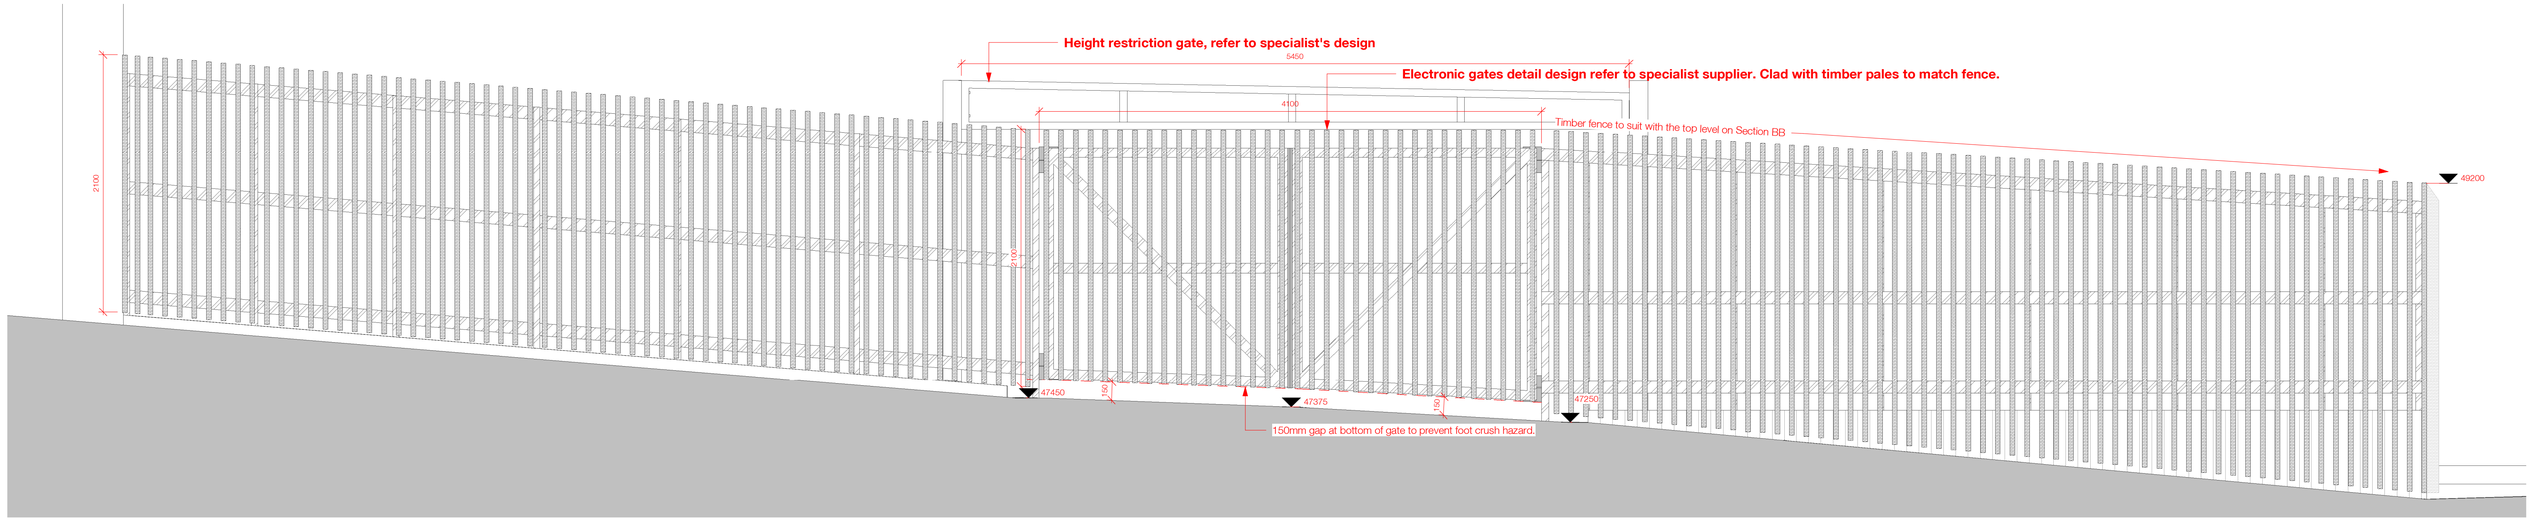1 : 500




D Elevation DD

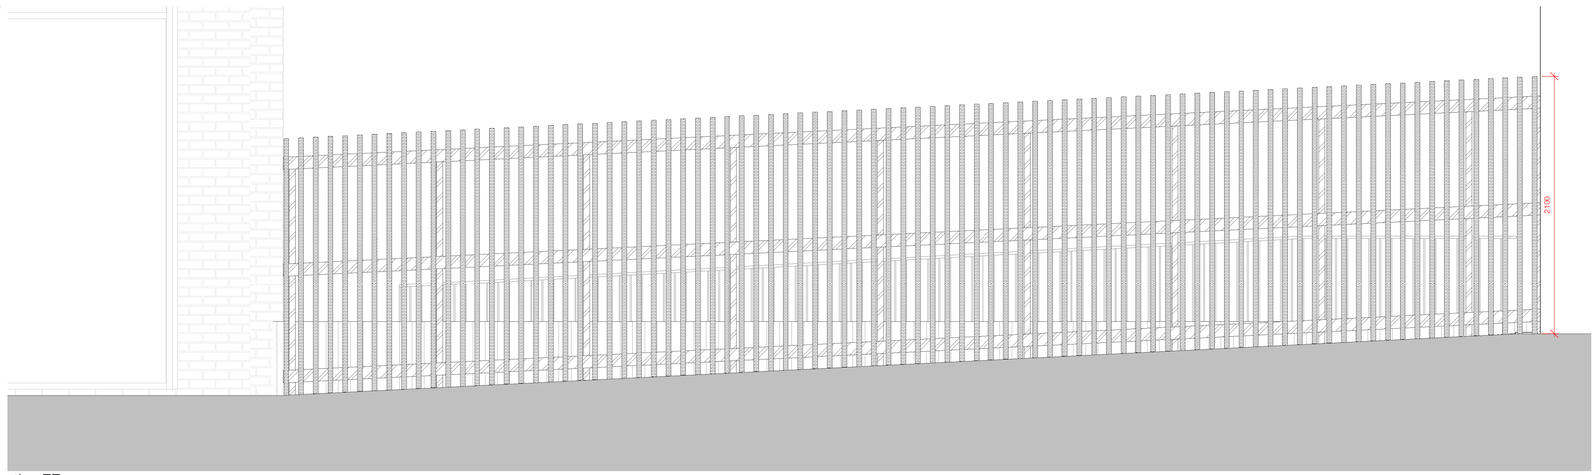1 : 25




E Elevation EE

1 : 25

| Rev | Description | Drawn | Checked | Date |
|---|---|---|---|---|
| C05 | Status revised to CR - last construction issue | ZLI | SBL | 03/08/23 |

**Suitability**
Last Construction Issue

**Project**
Waterside Places
Islington Wharf
Manchester

**Drawing**
Detail Sections - Fencing

**Drawing Number**

| Project ID | | Originator | | Zone | | Level | | Type | | Role | | Number |
|---|---|---|---|---|---|---|---|---|---|---|---|---|
| IW4 | - | RYD | - | 00 | - | XX | - | DR | - | L | - | 4801 |

| Project Number | Scale at A1 | Status | Revision |
|---|---|---|---|
| 2791-00 | As indicated | CR | C05 |

info@ryderarchitecture.com
www.ryderarchitecture.com

Ryder