


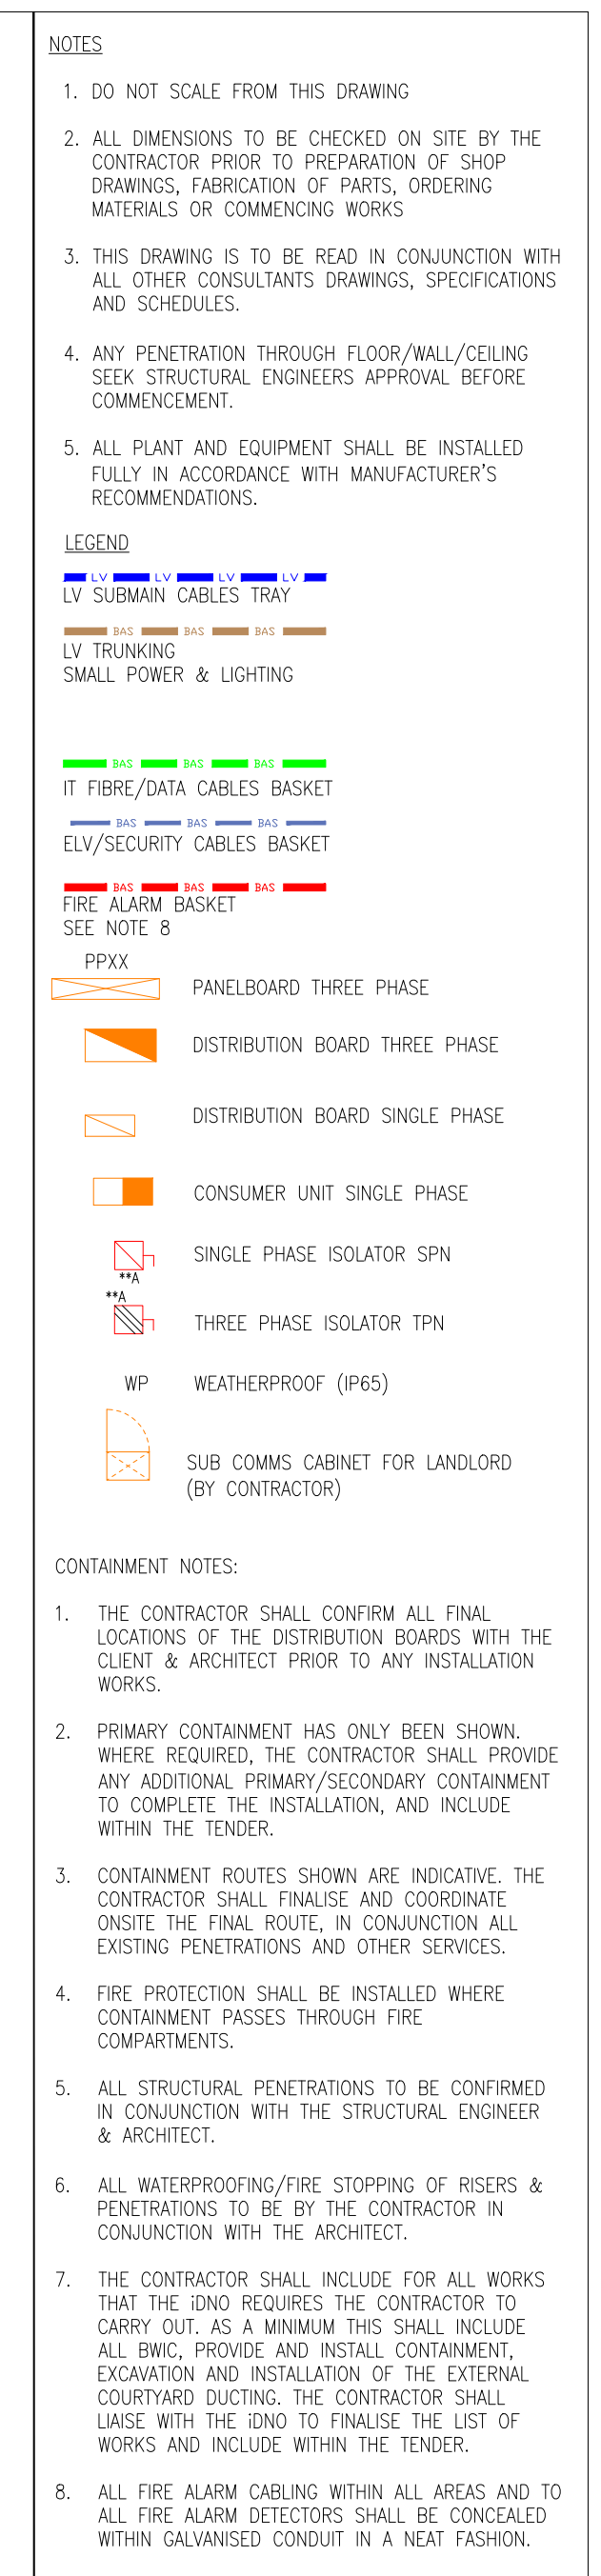

13:04:22	TENDER ISSUE	TS	AL	SU
07:02:12	TENDER ISSUE	TS	AL	IS
21:00:21	BUILDING LAYOUT UPDATED CONTRACT AMENDMENTS TO SUIT	TS	AL	IS
02:06:21	INCORPORATES INTERIOR DESIGNER COMMENTS	TS	AL	IS
21:05:21	TENDER ISSUE	TS	FR	SU
01:06:21	INTERVIEW ISSUE FOR CLIENT COMMENTS	P2	FR	FR
29:02:21	INTERVIEW ISSUE FOR CLIENT COMMENTS	P2	FR	FR
Date	Description	Rev	Ch	Ch

Revision Description



CONSULOX M&E CONSULTING LTD.
MECHANICAL & ELECTRICAL CONSULTING ENGINEERS

London Office

35 Piccadilly
London W1D 7DB
Tel: +44 (0)20 774 74 000
Fax: +44 (0)20 7 417 7385

Liverpool Office

The Cavern Exchange
Liverpool L3 5DB
Tel: +44 (0)151 708 9649
Fax: +44 (0)151 709 7316

mail@consulox.co.uk

www.consulox.co.uk

Drawing Title:			
ELECTRICAL INSTALLATION SERVICES			
FIRST FLOOR			
LV CONTAINMENT LAYOUT			

Date:	Design By:	Drawn By:	Scale:
11.02.21	FR	FR	1:100

Issue Status:
TENDER

Drawing Number:	Rev:
647-E-(61)-01-01	T5