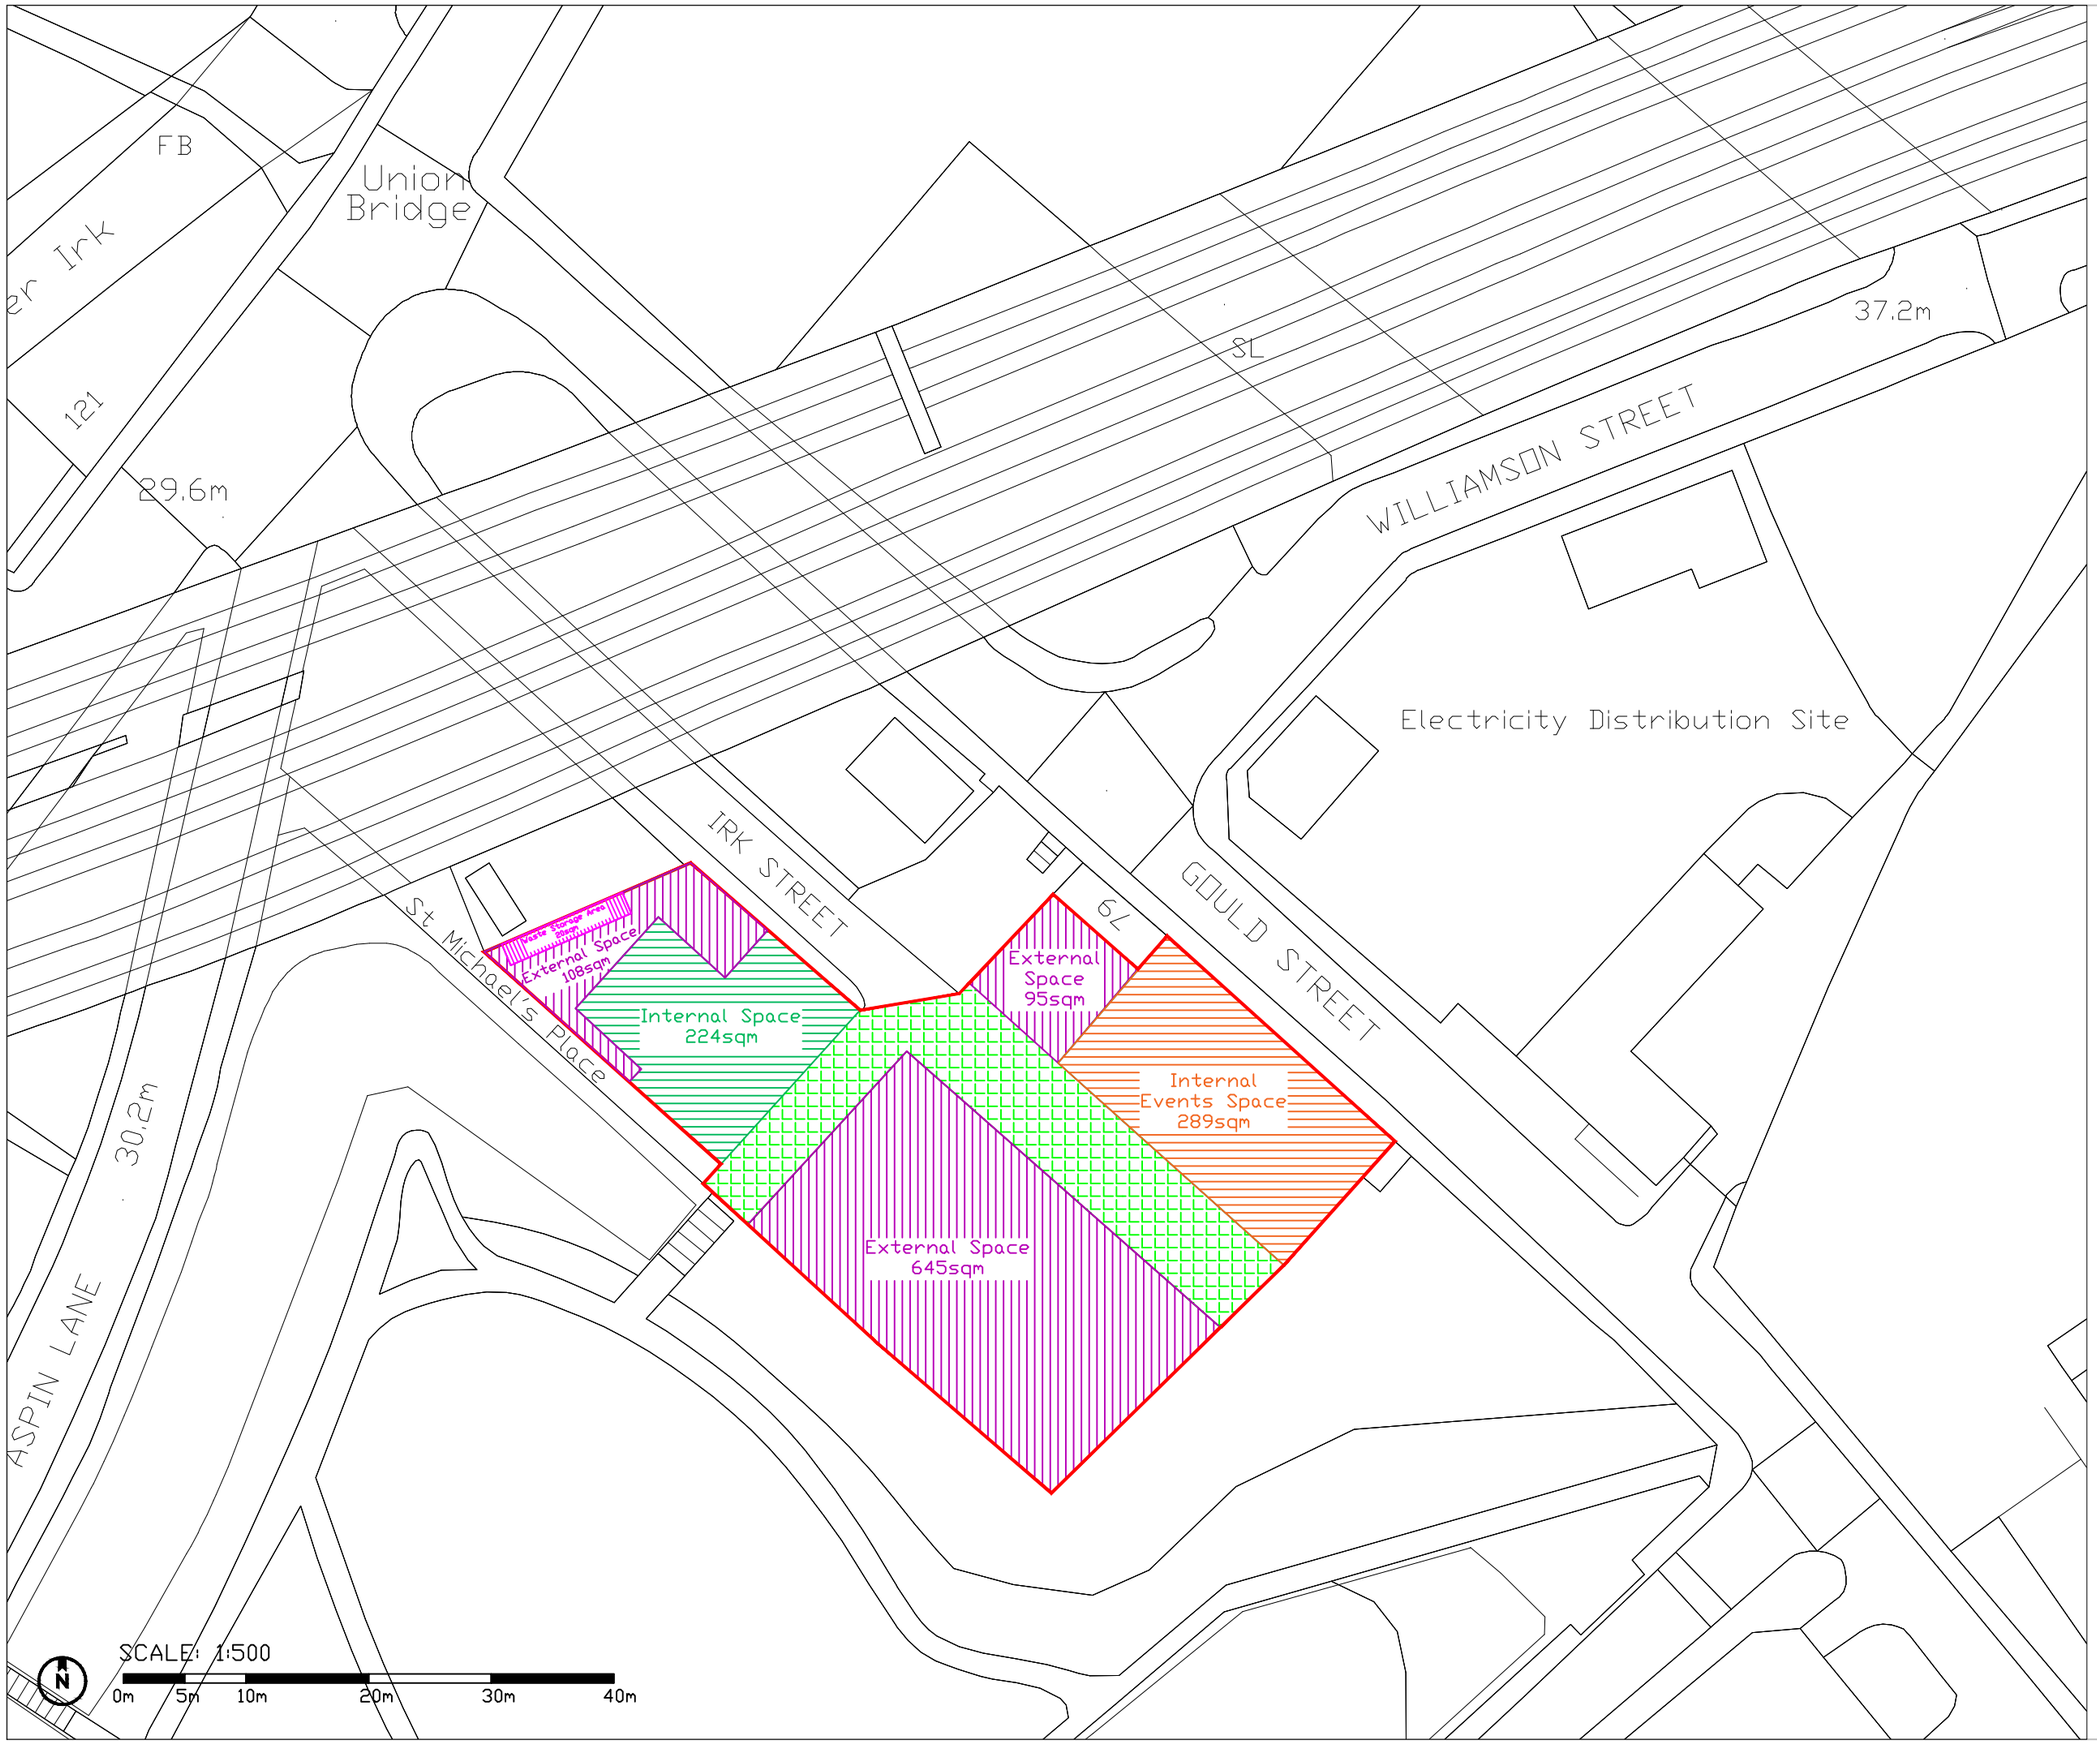

SOURCES OF INFORMATION

MasterMap (OS Plan)

- SITE BOUNDARY 1817sqm/ 0.1817 Hectares (Ha)
- EXISTING PEDESTRIAN ROUTE (436sqm/ 0.0368 Ha)
- Internal Space (224sqm/ 0.0224 Ha)
- Internal Events Space (289sqm/ 0.0289 Ha)
- External Space (848sqm/0.0848 Ha)
- Waste Storage Area (20sqm/0.0020 Ha)

ALL INFORMATION DISPLAYED IS SUBJECT TO A COMPLETE VERIFIABLE SITE SURVEY BEING UNDERTAKEN. GIA TAKES NO RESPONSIBILITY ON THE ACCURACY OR RELIABILITY OF THE DISPLAYED DATA SINCE A VERIFIED SITE SURVEY WAS NOT MADE AVAILABLE PRIOR TO THE GENERATION OF SUCH INFORMATION.

REV	DATE	INITIALS	NOTES
D	12.07.23	GC	Re-labelling of green hatched area.
C	05.07.23	GC	Waste Area added and areas updated.
B	23.06.23	GC	Internal Events Space, Internal Space & Right of Way areas updated.
A	16.06.23	GC	Internal Events Space and Internal Space switched around.

NOTES:

N.B. DO NOT SCALE OFF THIS DRAWING

PROJECT:

PLOT 4 IRK STREET
CHEETHAM HILL
MANCHESTER, M4 4JT

DRAWING NAME:

Proposed Site Plan

DWN BY	SCALE	CHK BY	STATUS	DATE
SP	1:500	GC	–	JUN–23
PROJ No.	REL No.	IS No.	DWG No.	REV No.
BC0333	–	–	PSP01	D

gia
2 Commercial St.
Manchester
M15 4RQ
t 0161 672 5101
mail@gia.uk.com
www.gia.uk.com
MANCHESTER • LONDON