


This drawing and CAD data therein is protected by copyright and must not be copied or reproduced without the written consent of DLG Architects LLP. ©

No dimensions are to be scaled from this drawing. Use figured dimensions only. All dimensions and sizes are to be checked on site and any discrepancies reported to the architect prior to initiation of any works.

(SK)

REV	DESCRIPTION	INITIALS/DATE
A	Perforate fascia background extended to the full bay width	NS/ 12.05.23
B	Detail through fascia signage added	NS/ 15.05.23

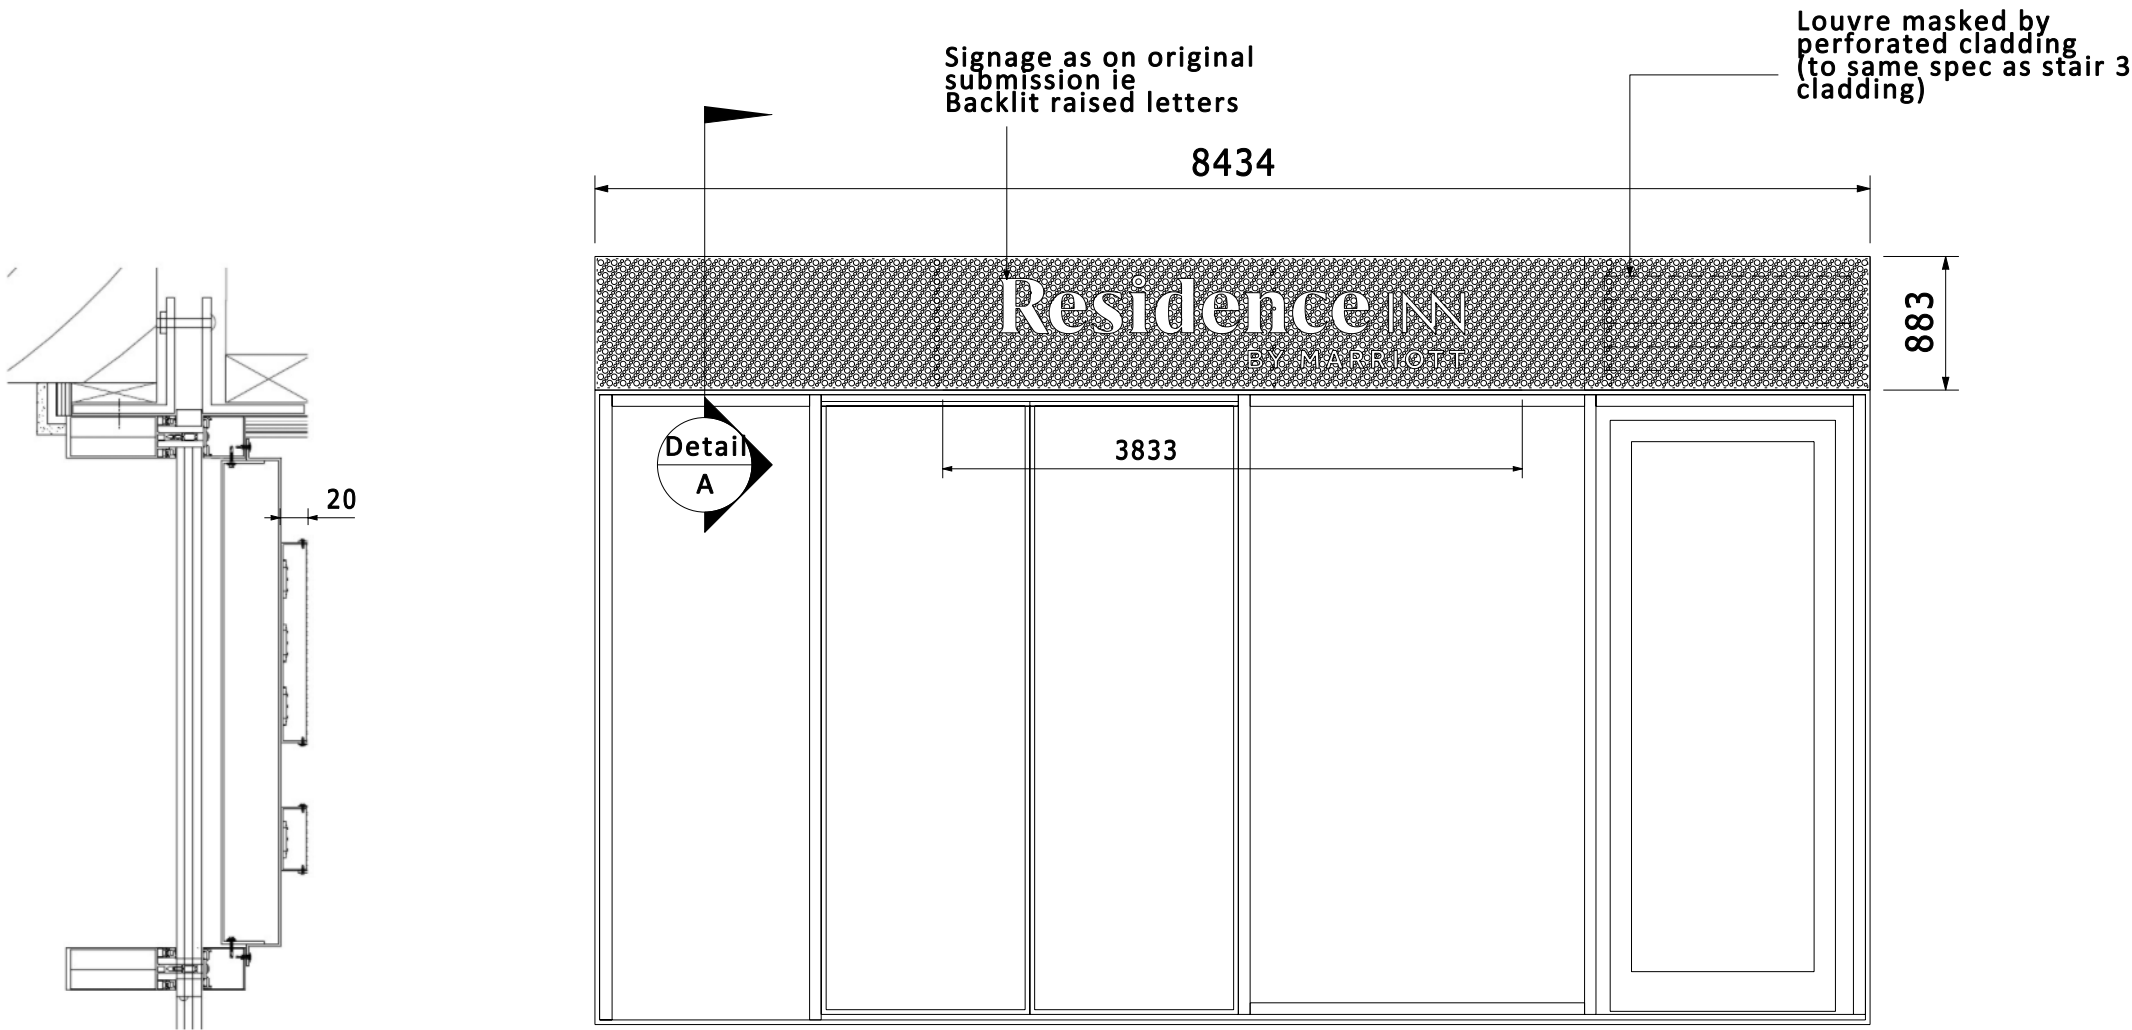

DETAIL A
(nts)

ENTRANCE ELEVATION
(1:50)

JOB NAME
CIEL LAYSTALL LTD
LAYSTALL ST
MANCHESTER
M1 2JZ

DRAWING TITLE
PROPOSED
FACIA UPGRADE

STATUS
Construction

DATE May '23 SHEET BY NS SCALE @ SIZE 1:50@A3

JOB NO. 4328 CODE (SK) DRAWING NO. 29 REV B

DLG ARCHITECTS
LEEDS
One Brewery Wharf
Waterloo Street
Leeds
LS10 1GX

LONDON
Studio 12.0G.1
The Leather Market
11 - 13 Weston Street
London
SE1 3ER

+44(0)113 247 1222
leeds@dlgarchitects.com

+44(0)207 620 1236
london@dlgarchitects.com