


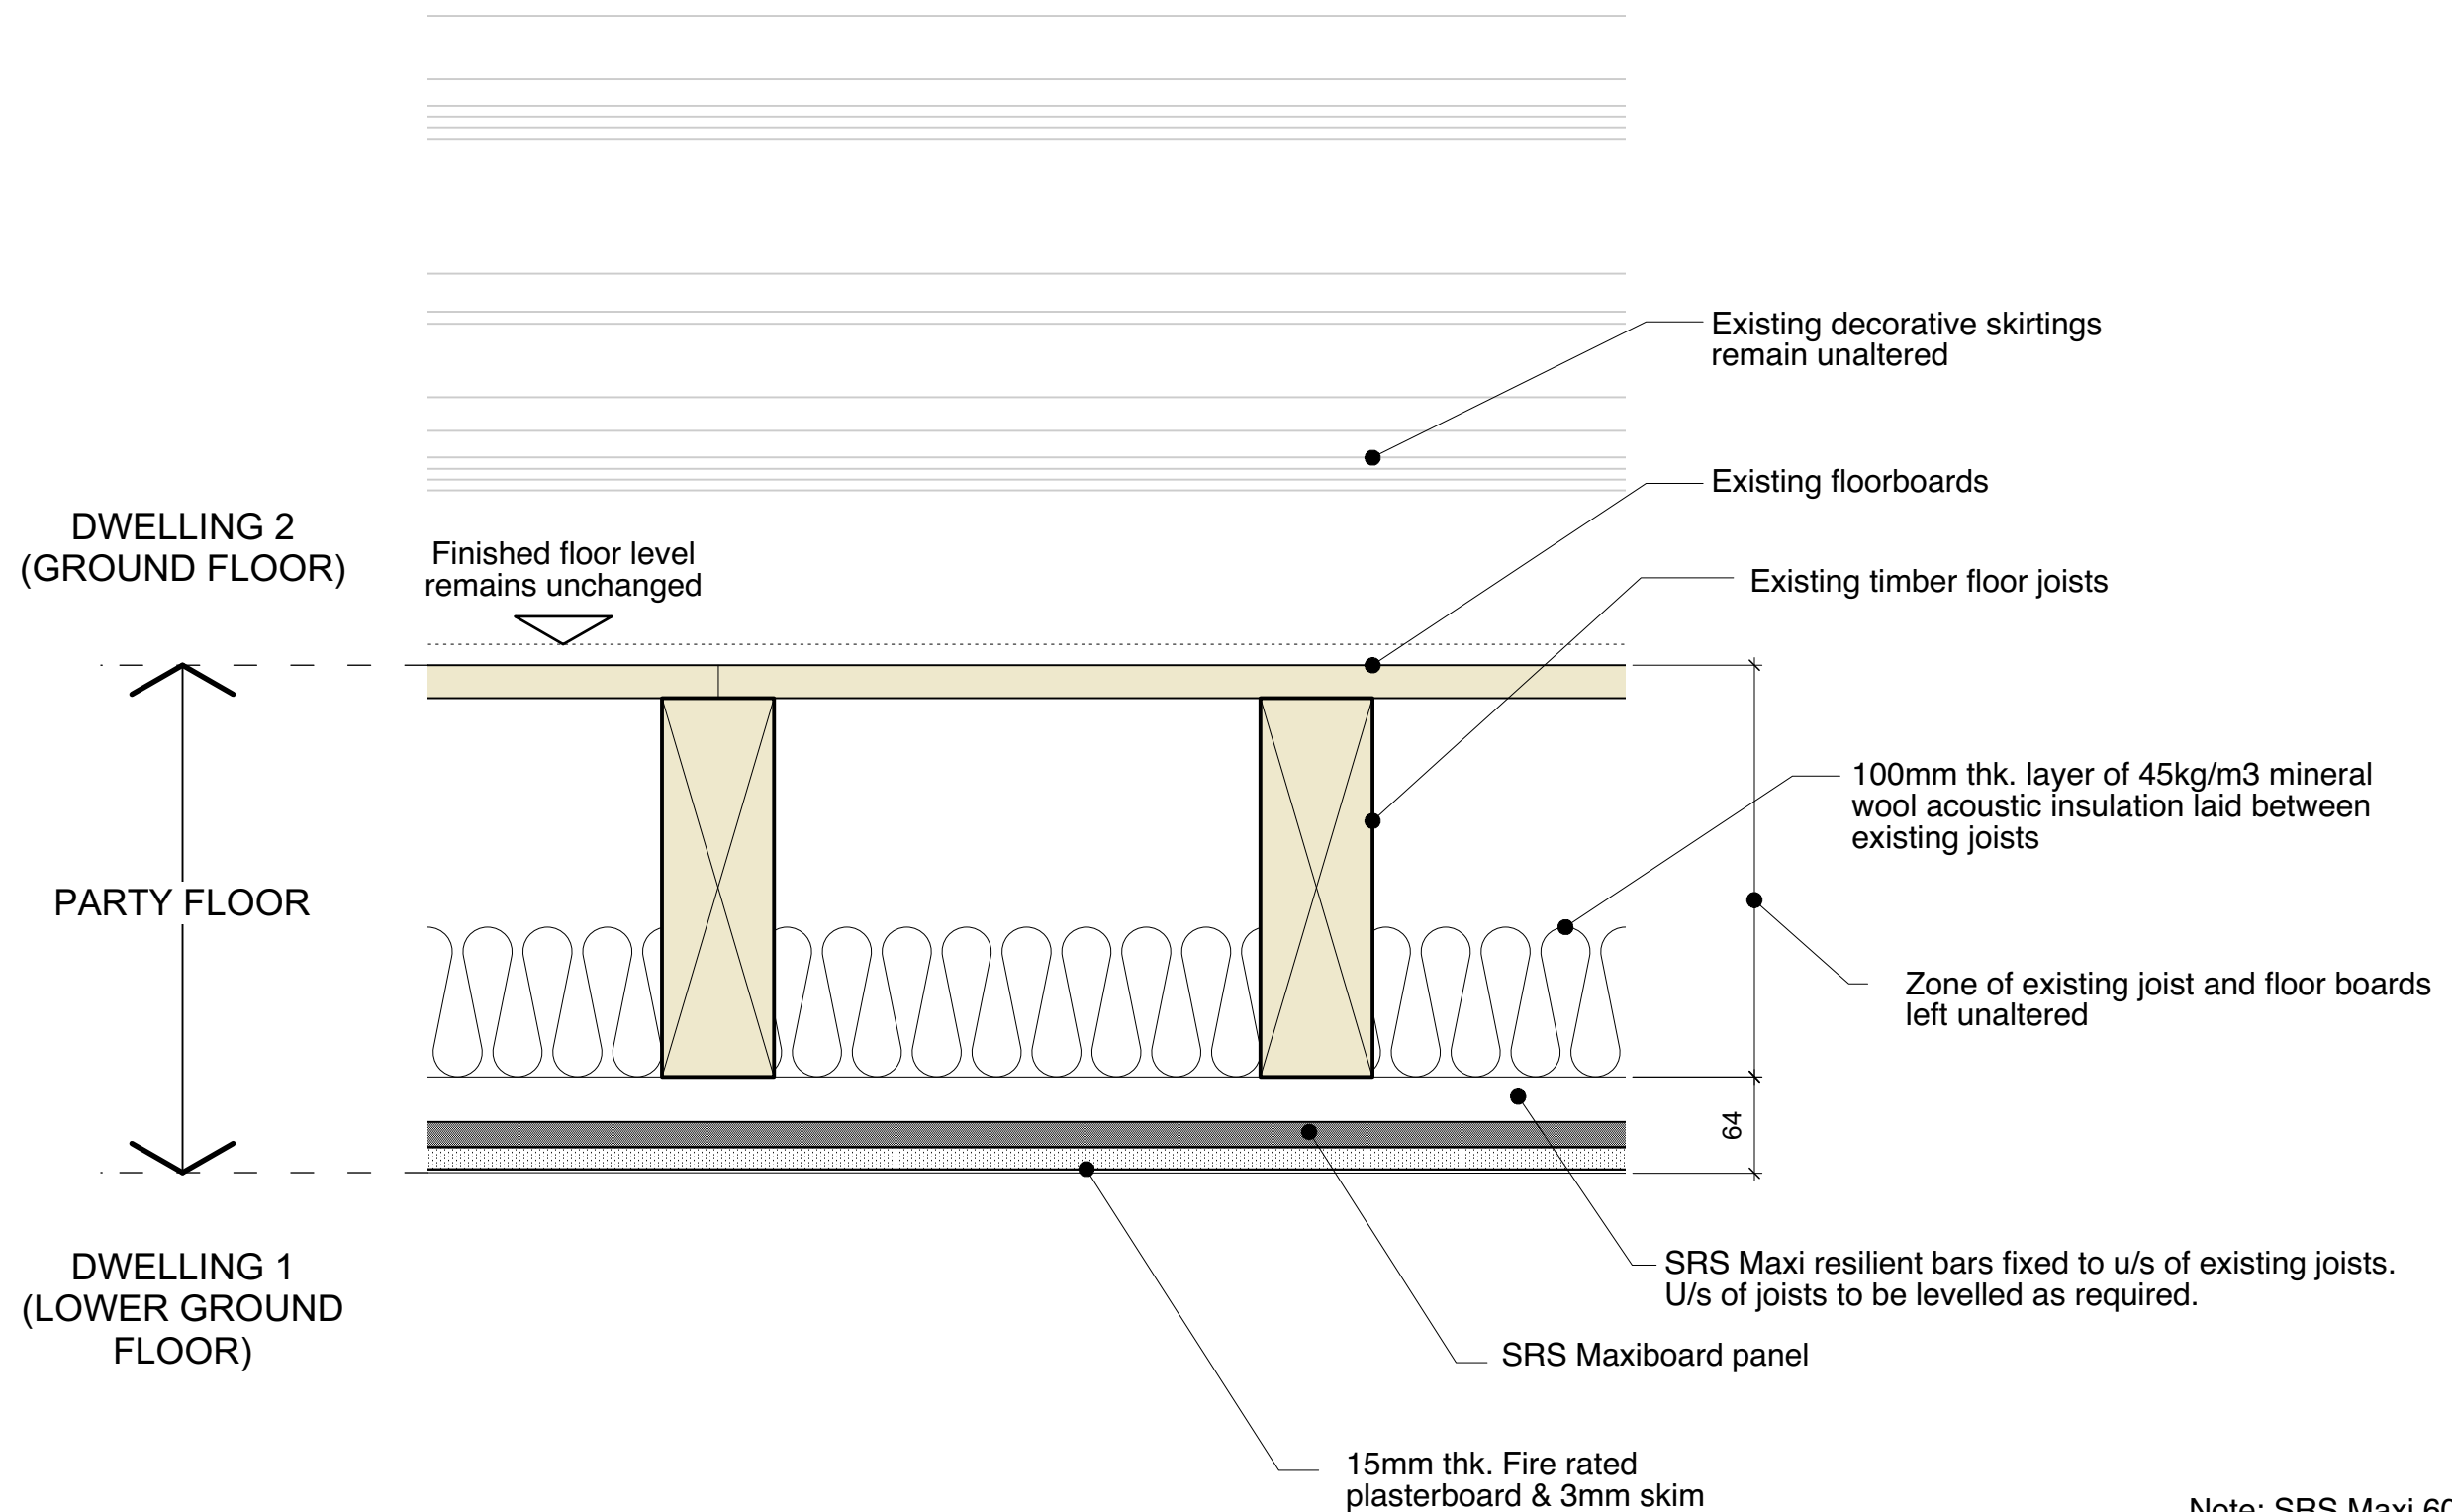

Note: SRS Maxi 60 Ceiling System meets Part E of the Building Regs and provides 1hr fire resistance with no additional floor treatment.

28 ST JOHN STREET
NEW PARTY FLOOR BETWEEN GROUND AND LOWER GROUND LEVELS - SECTION

PLANNING

REVISION	DATE	DESCRIPTION

CLIENT: LEASING OPTIONS LTD
PROJECT: PROPOSED RESIDENTIAL DEVELOPMENT
ADDRESS: 28 ST JOHN STREET, MANCHESTER, M3 4DJ
DRAWING TITLE: PROPOSED PARTY FLOOR DETAIL
SCALE: 1:5@ A3
DATE: DECEMBER 2022
DRAWING NO: A665_T_3000

OLLIER SMURTHWAITE ARCHITECTS

40 King Street, Manchester, M2 6BA
T 0161 883 0838
F 0161 883 0839
E mail@olliersmurthwaite.com