


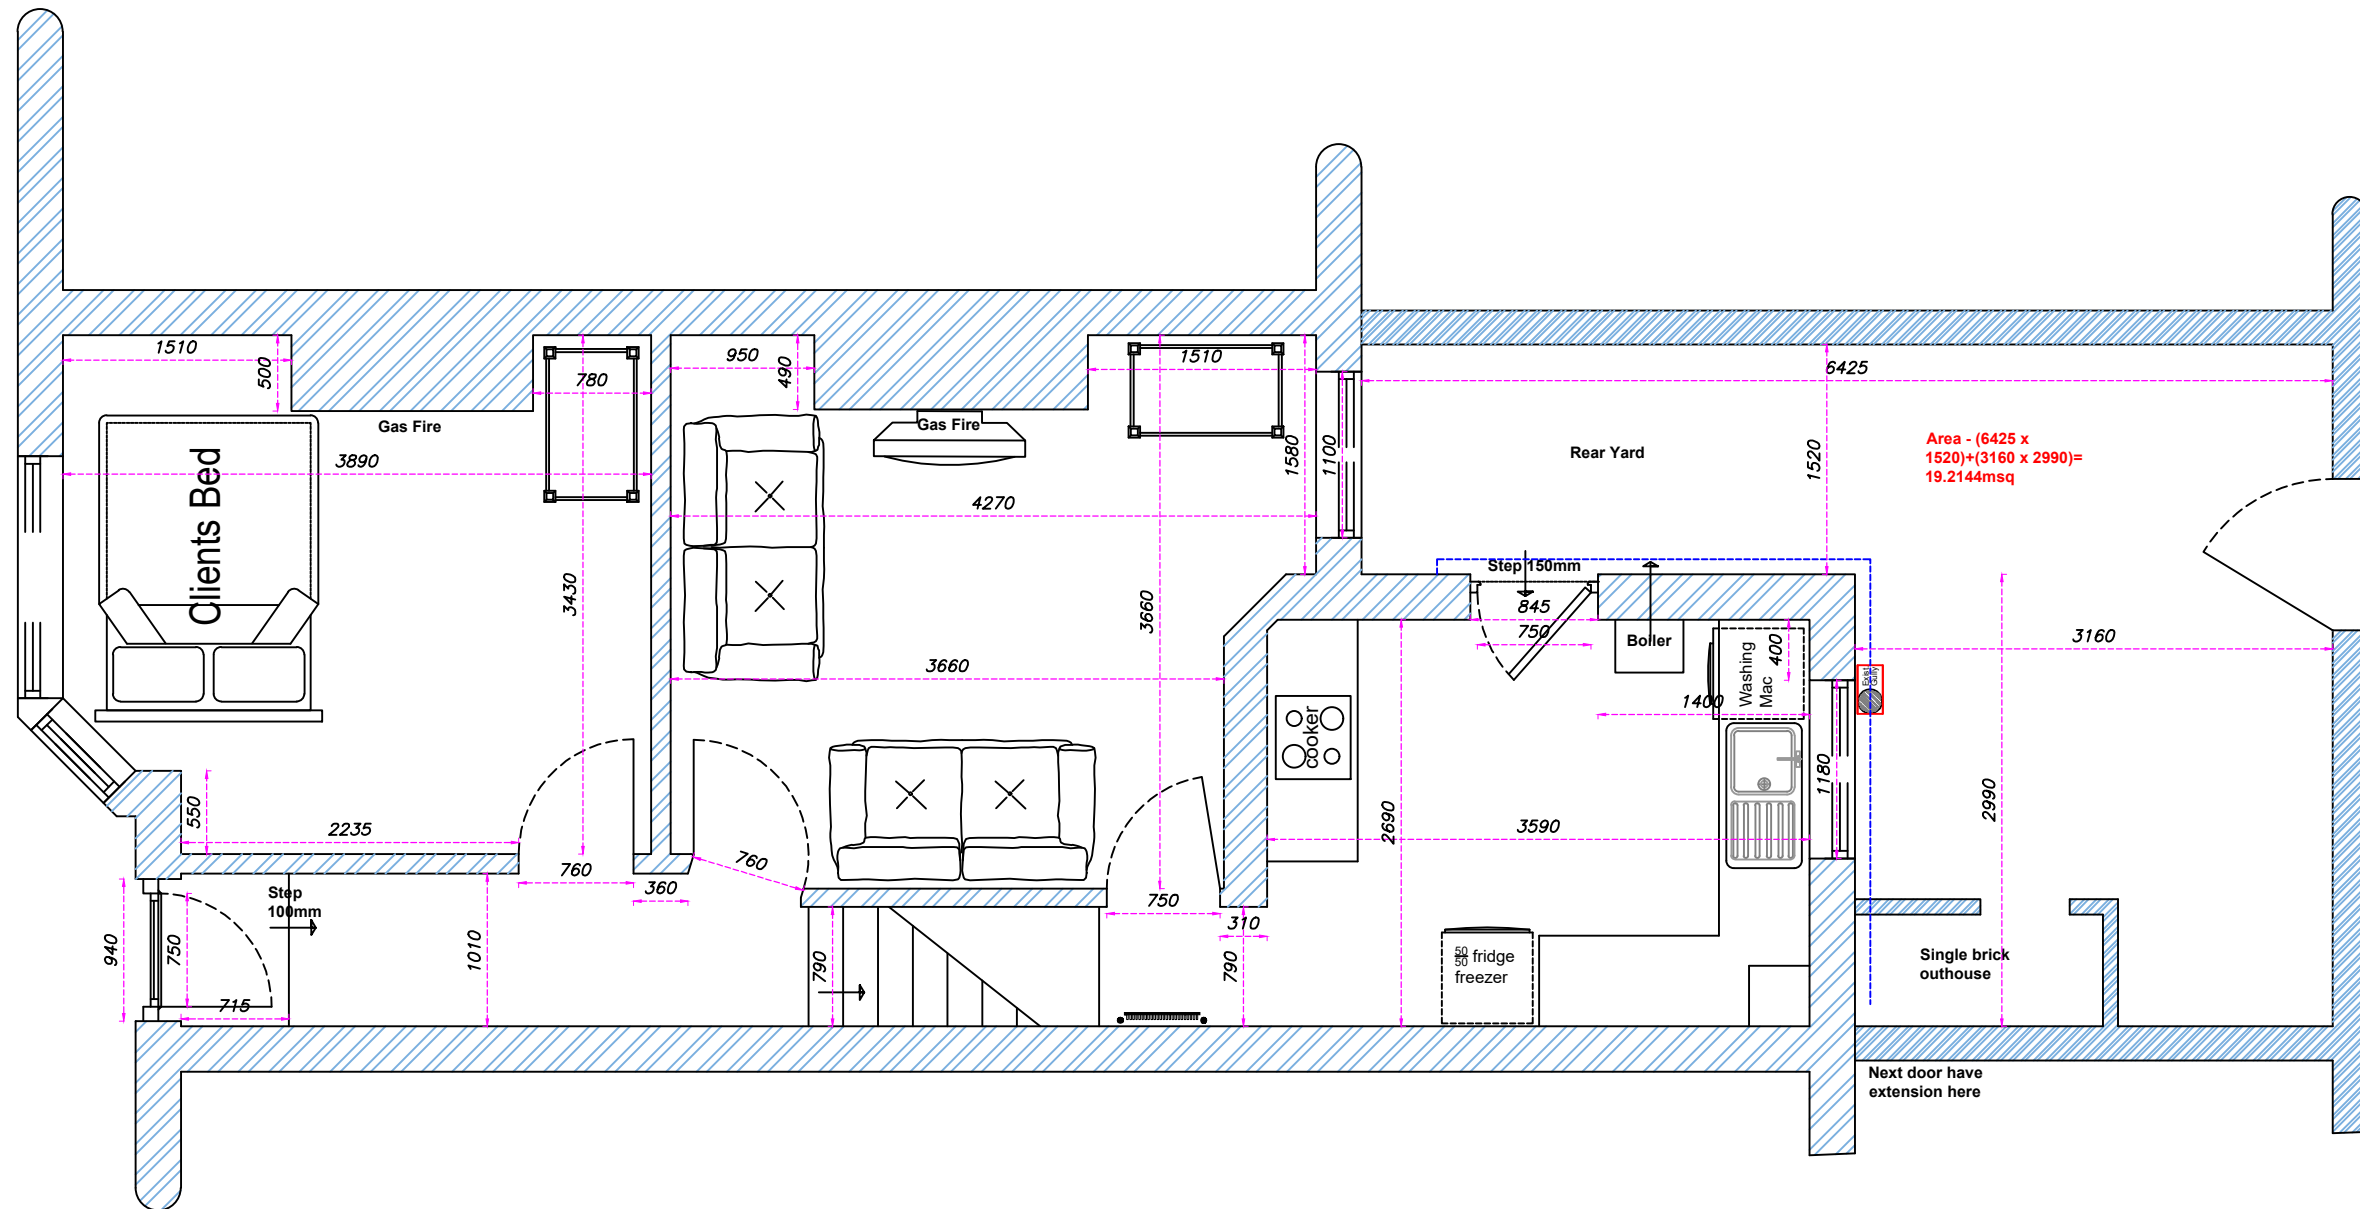

I agree to M.L.C.O.'s proposed plans

Signed

Date



Manchester
Equipment &
Adaptations
Partnership

Neil Brickles - Technical Officer.
Manchester Local Care Organisation.
Directorate for Children and Families.
Unit 1, 29 Poland St. Ancoats.
Manchester.
M4 6AZ
neil.brickles@manchester.gov.uk
Tel No : 0161 277 1704 - 07903 244482

Date:
27/01/2022

Scale / Paper:
1 : 50 @ A3

Revisions / Options		
No.	Date.	Sig.
Rev.1	21/03/2022	NB

Feasibility - GF LAS inc WC.

Mr Mohammed Khan
53 Northmoor Road
Manchester
M12 5QE