




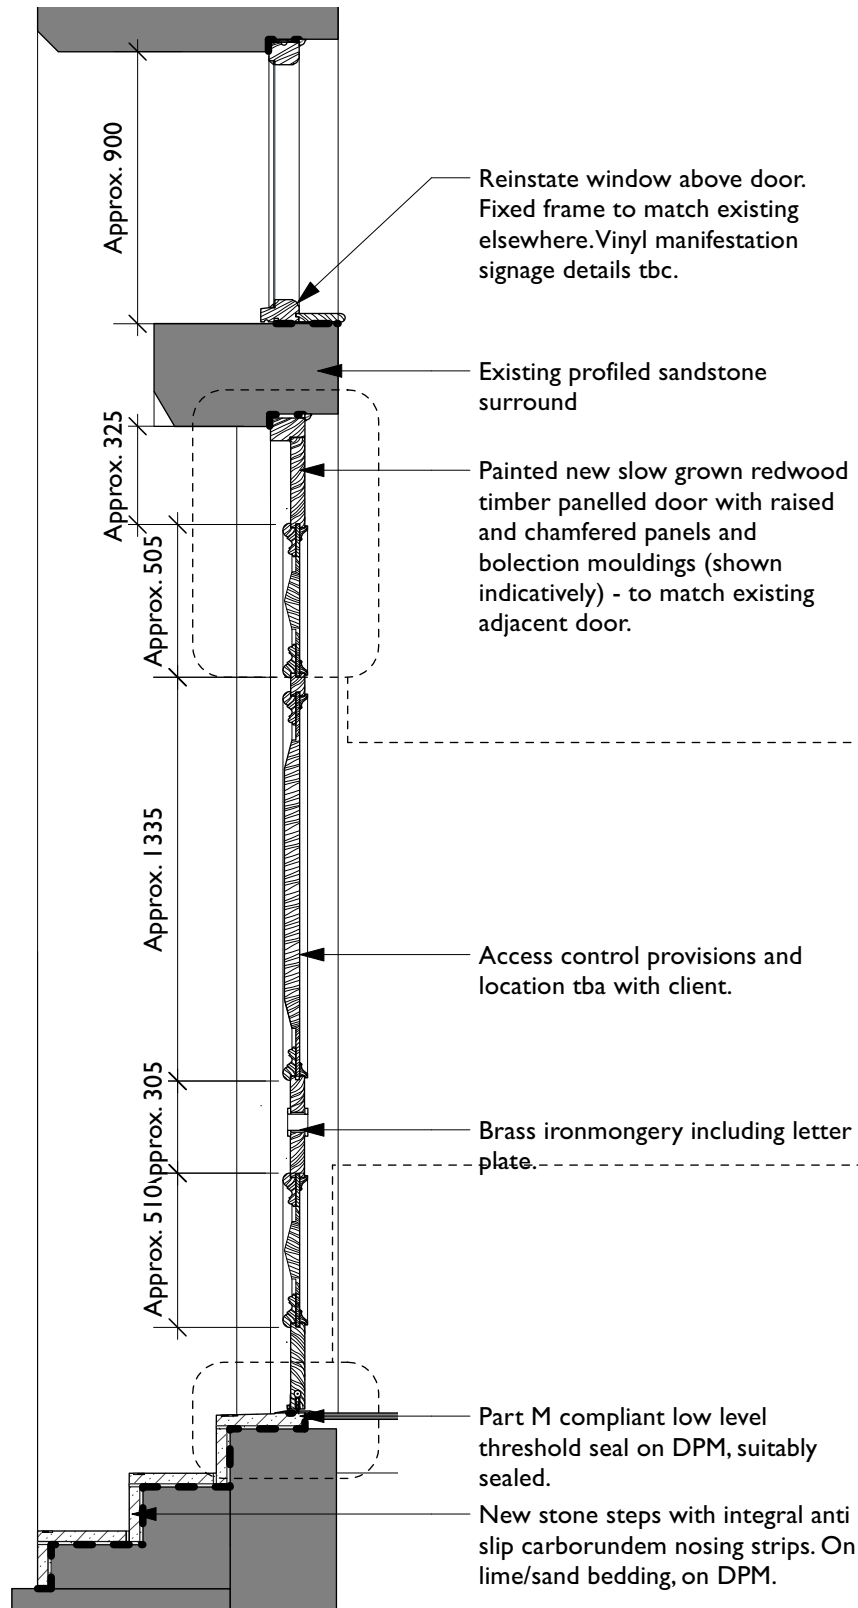


1 Section Through Panelled Door - DG14
Scale: 1:25

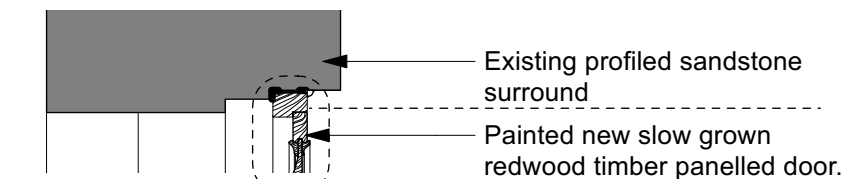


2 Jamb Detail
Scale: 1:25

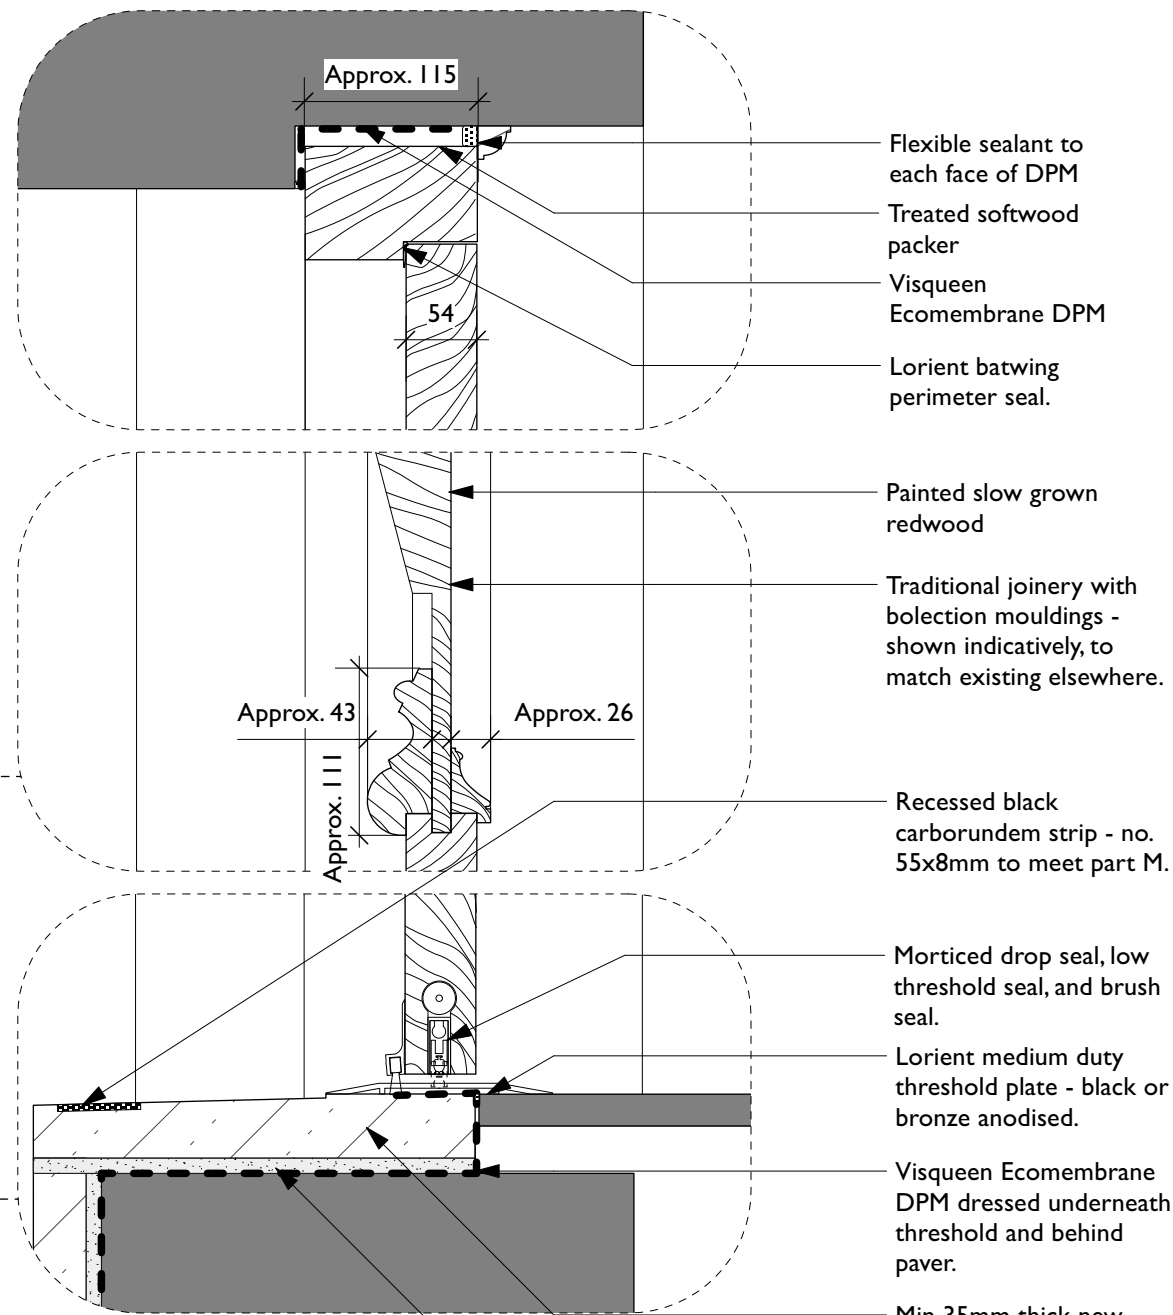

3 Localised Details
Scale: 1:5

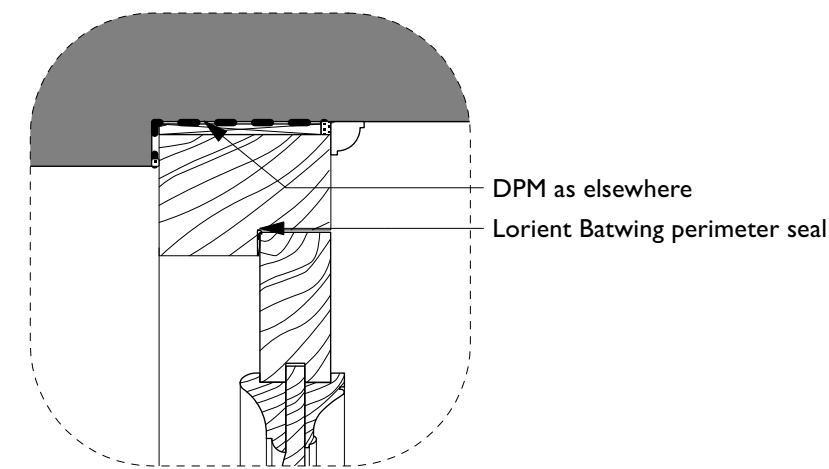

4 Localised Detail - Jamb
Scale: 1:5

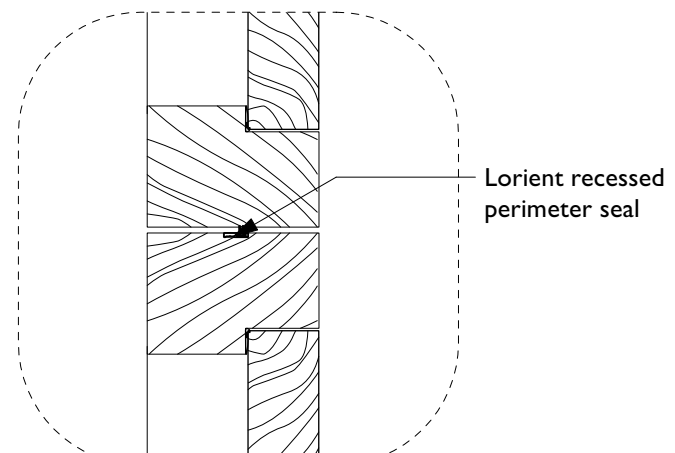

4 Localised Detail - Meeting Stile
Scale: 1:5



Image of adjacent door to be matched.

DO NOT SCALE FROM THIS DRAWING
DIMENSIONS TO BE CHECKED ON SITE

All dimensions to be checked on site prior to any commencing work.

Where relevant, all dimensions are to match the existing to be replicated. Dimensions given here are indicative only.

Rev	Note	DRN	CHK

8-16 Newton Street

New External Door Details -
GD12 and GD14

scheme 1665
drwg no. T(460)
revision

scale Varies @ A3
date first drawn Sept. 23
drawn HW

SK sketch E existing P proposed T tender C construction FI final issue

www.ateliermb.co.uk
0161 236 0051
architect@ateliermb.co.uk