


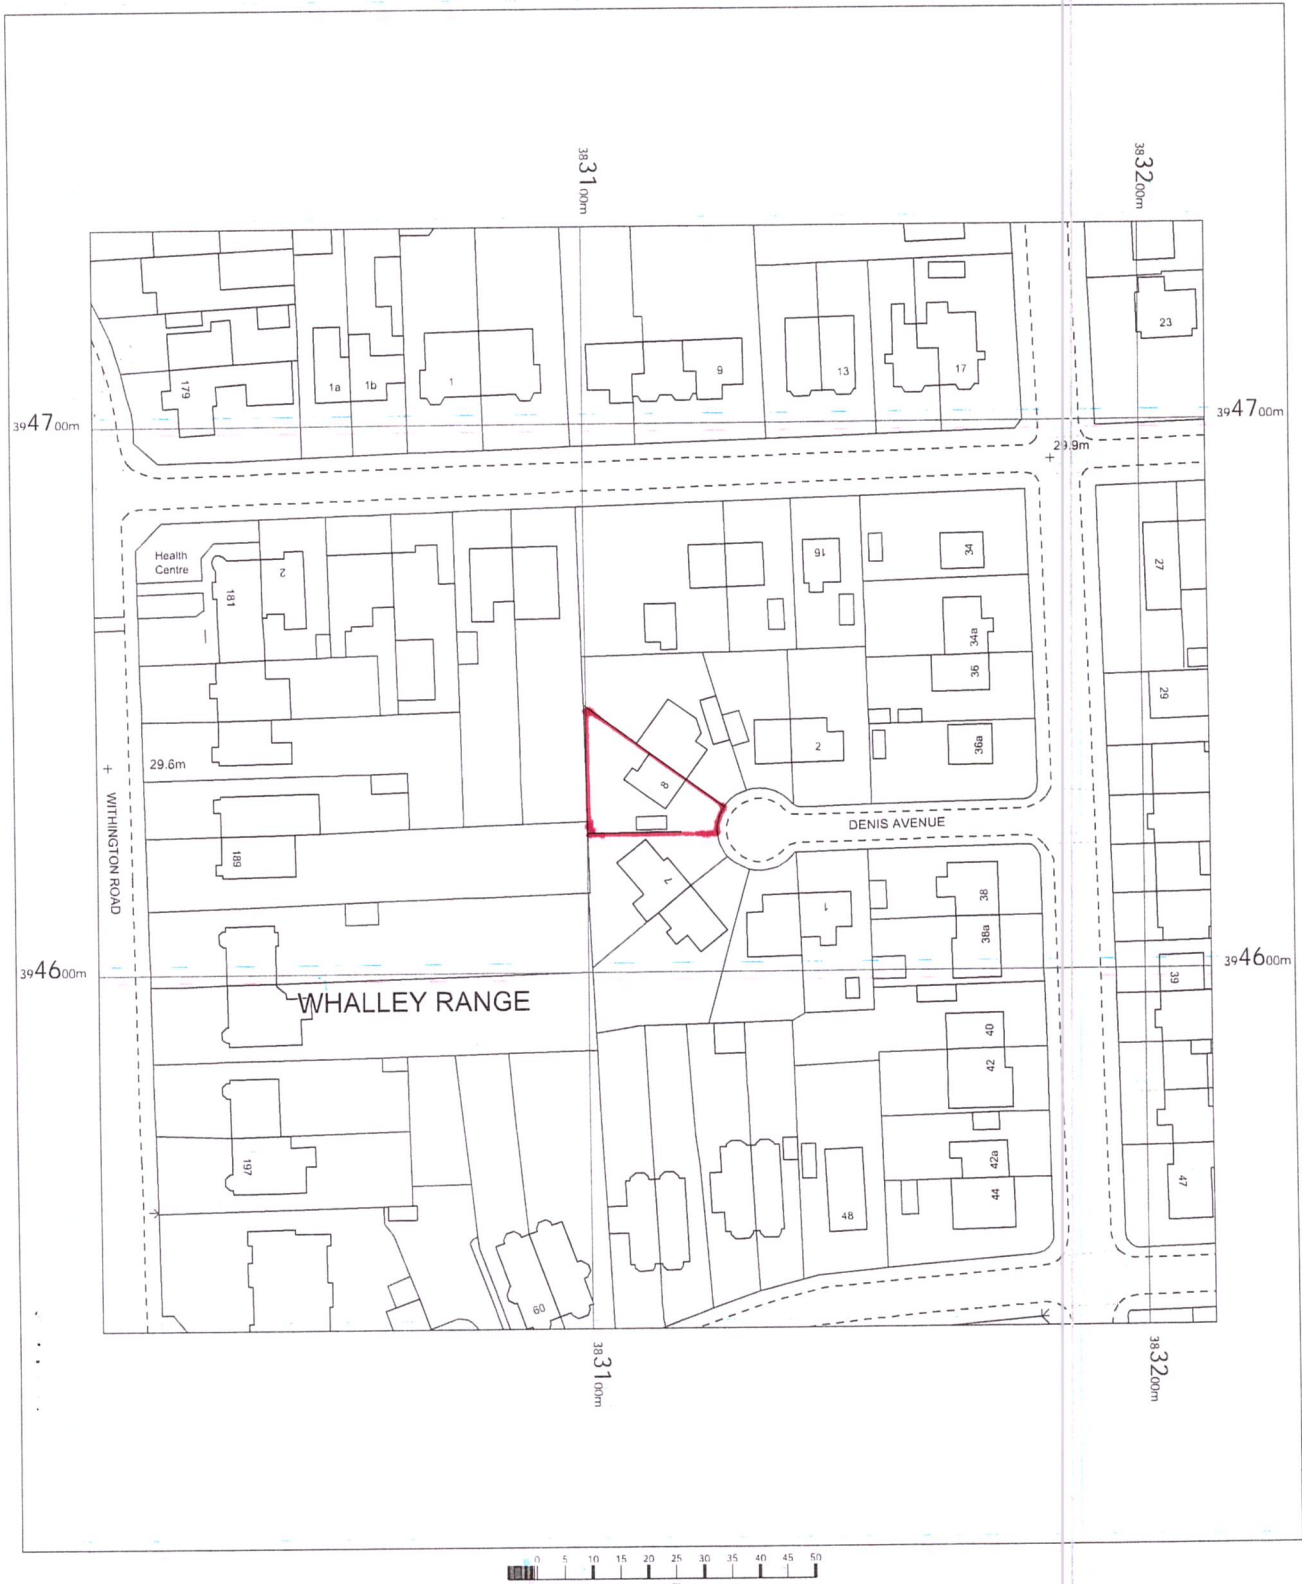

8 DENIS AVENUE
 WHALLEY RANGE
 MANCHESTER
 M16 8HY

OS MasterMap 1250/2500/10000 scale
 Tuesday, July 4, 2023, ID: BW1-01112779
www.blackwellmapping.co.uk
 1:1250 scale print at A4, Centre: 383112 E, 394635 N
 © Crown Copyright Ordnance Survey. Licence no. 100041041



BLACKWELL'S
 Blackwell's Mapping
www.blackwellmapping.co.uk
 TEL: 0114 268 7658
 Email: info@blackwell.co.uk
maps@blackwell.co.uk
info@blackwell.co.uk