



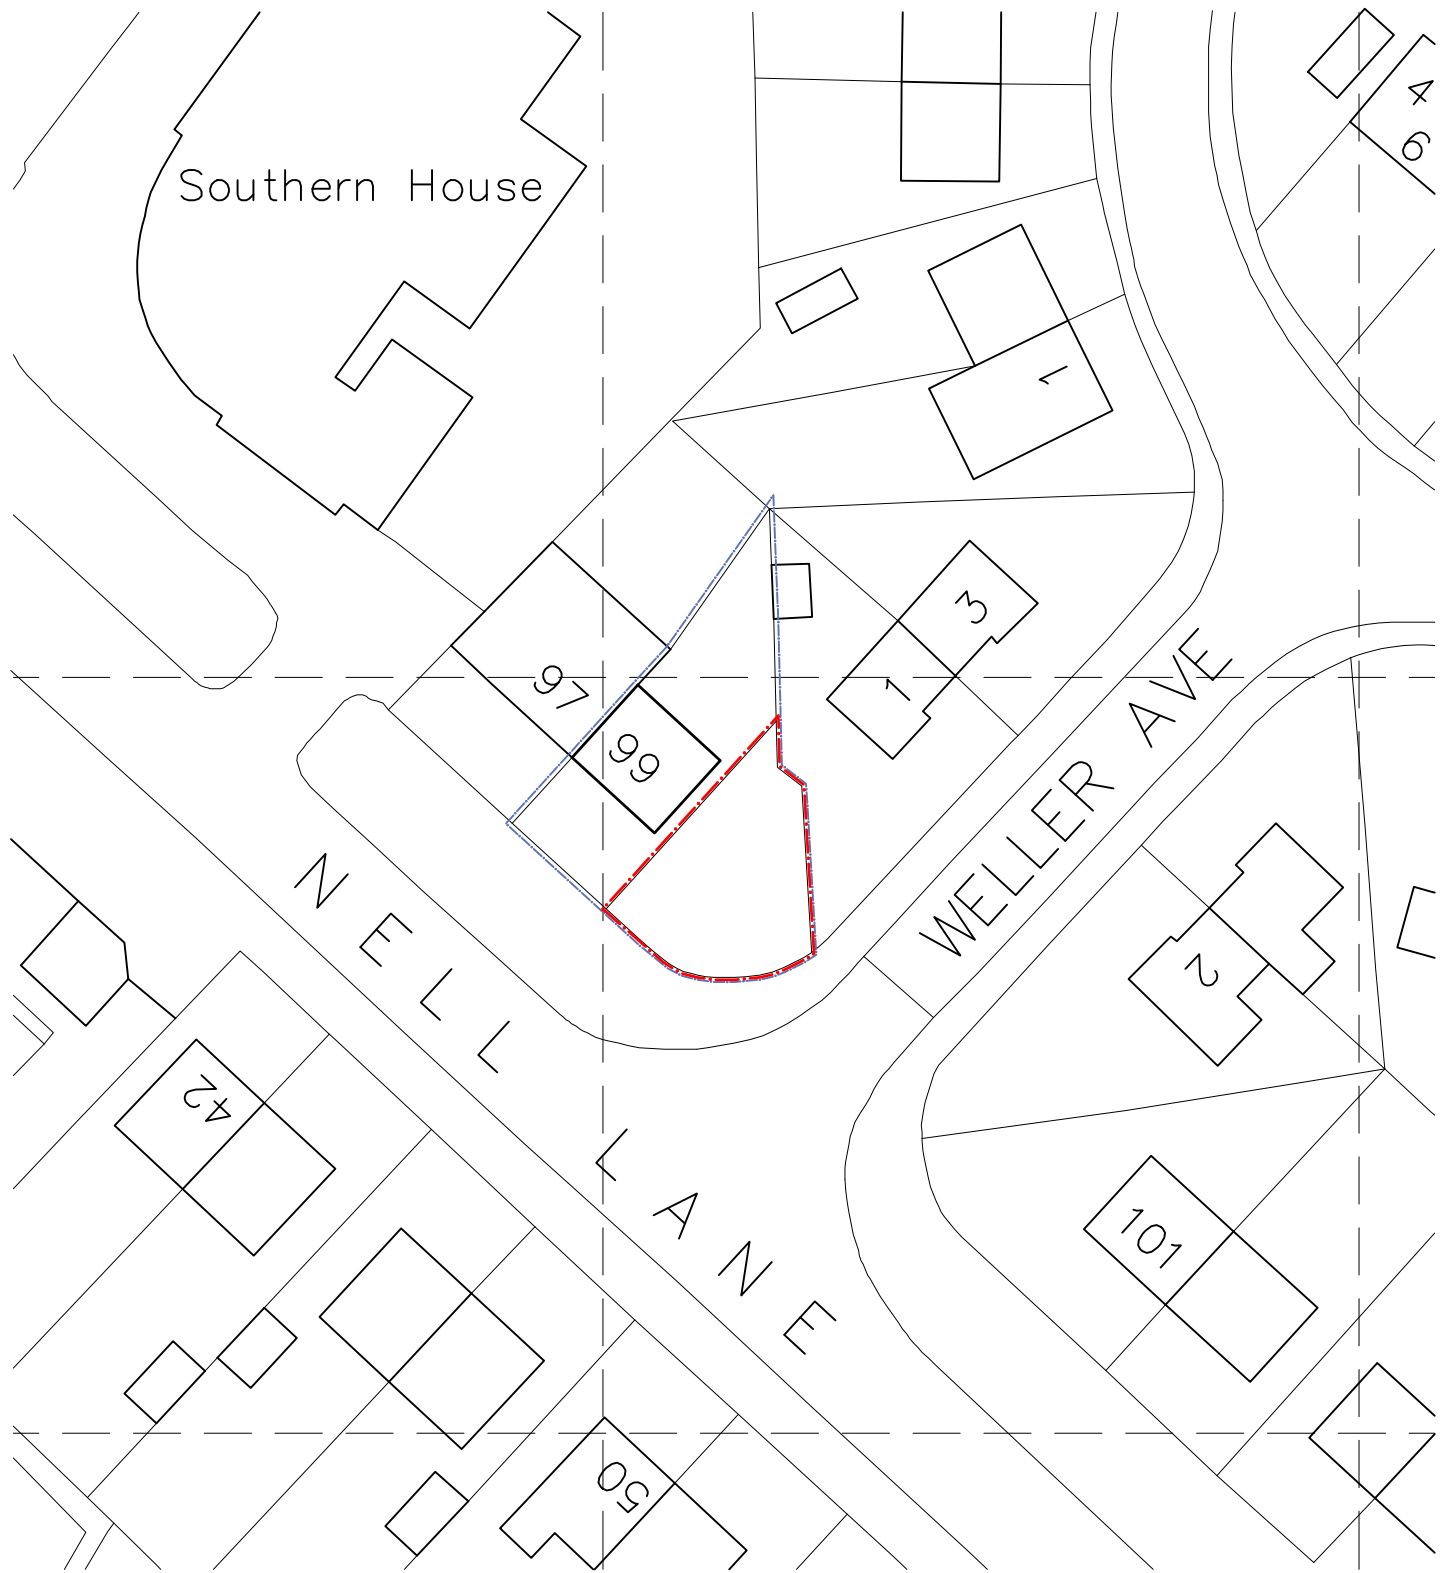

0 50m
scale 1 : 1 500 @ A3

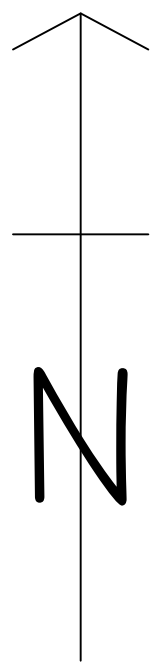

SITE LOCATION PLAN

dwg no. 379 EX 00

99 NELL LANE, CHORLTON,
MANCHESTER, M21 7SW