




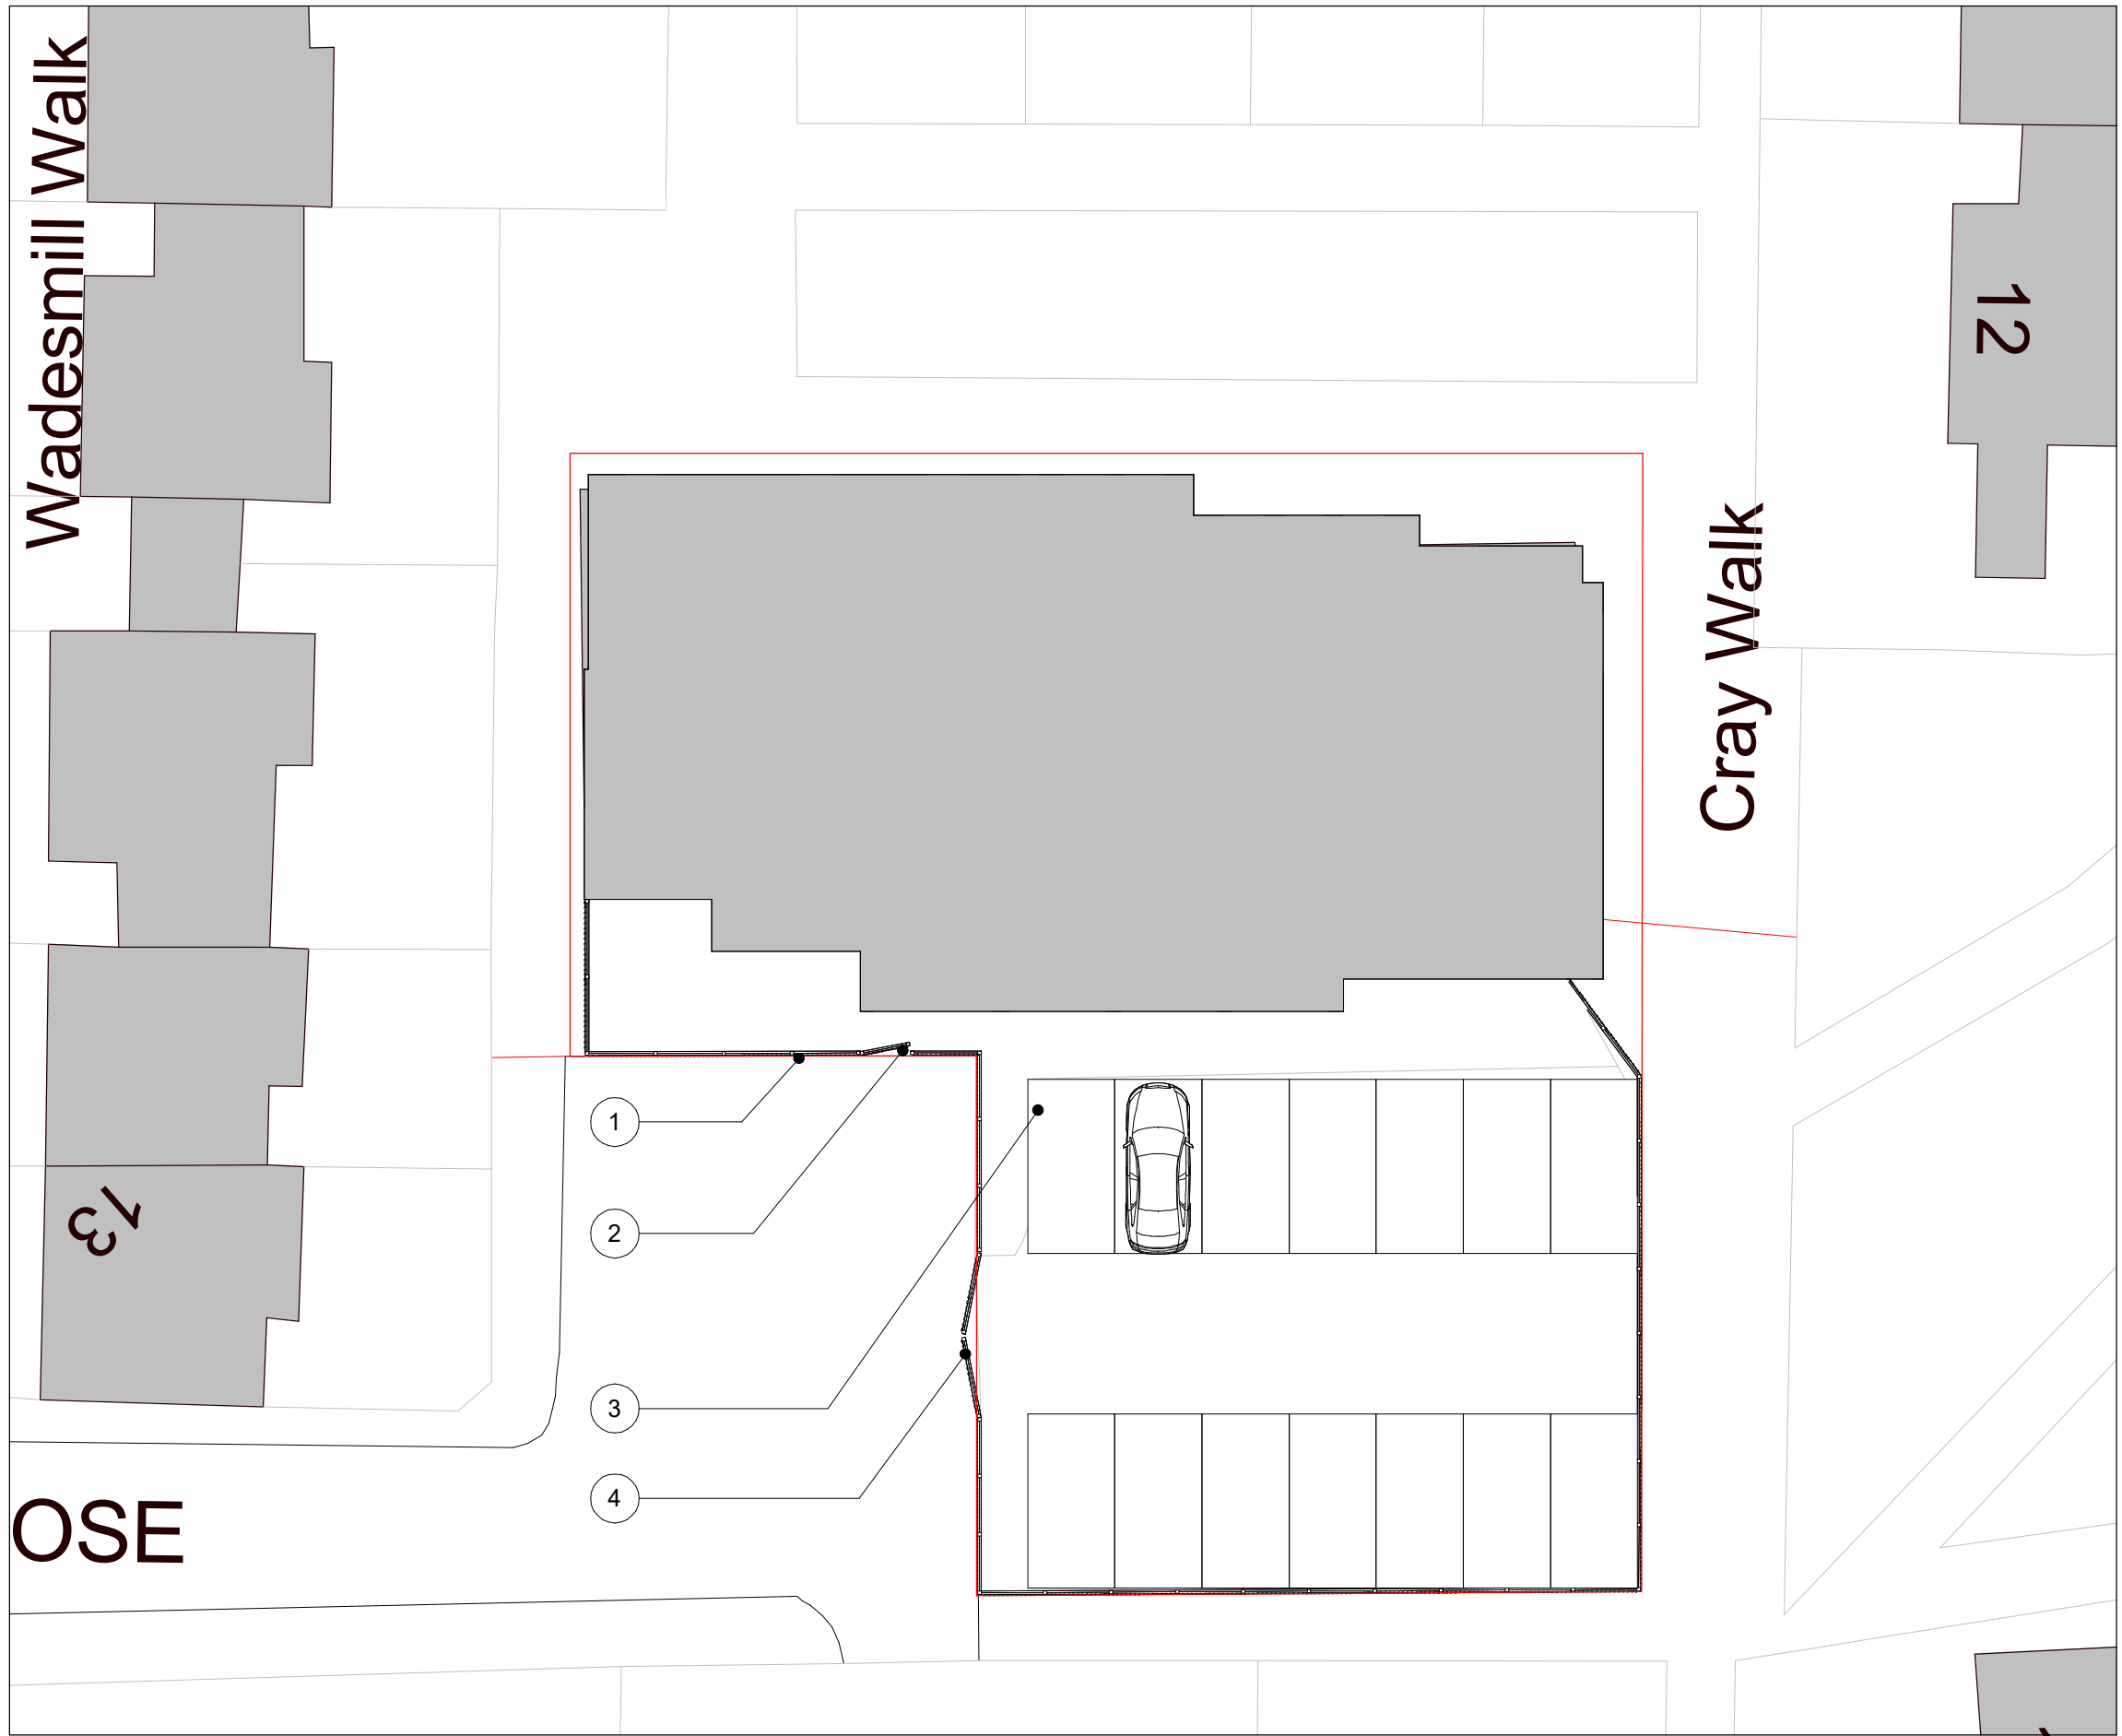


1. Level 0 - Existing Landscape
1 : 200

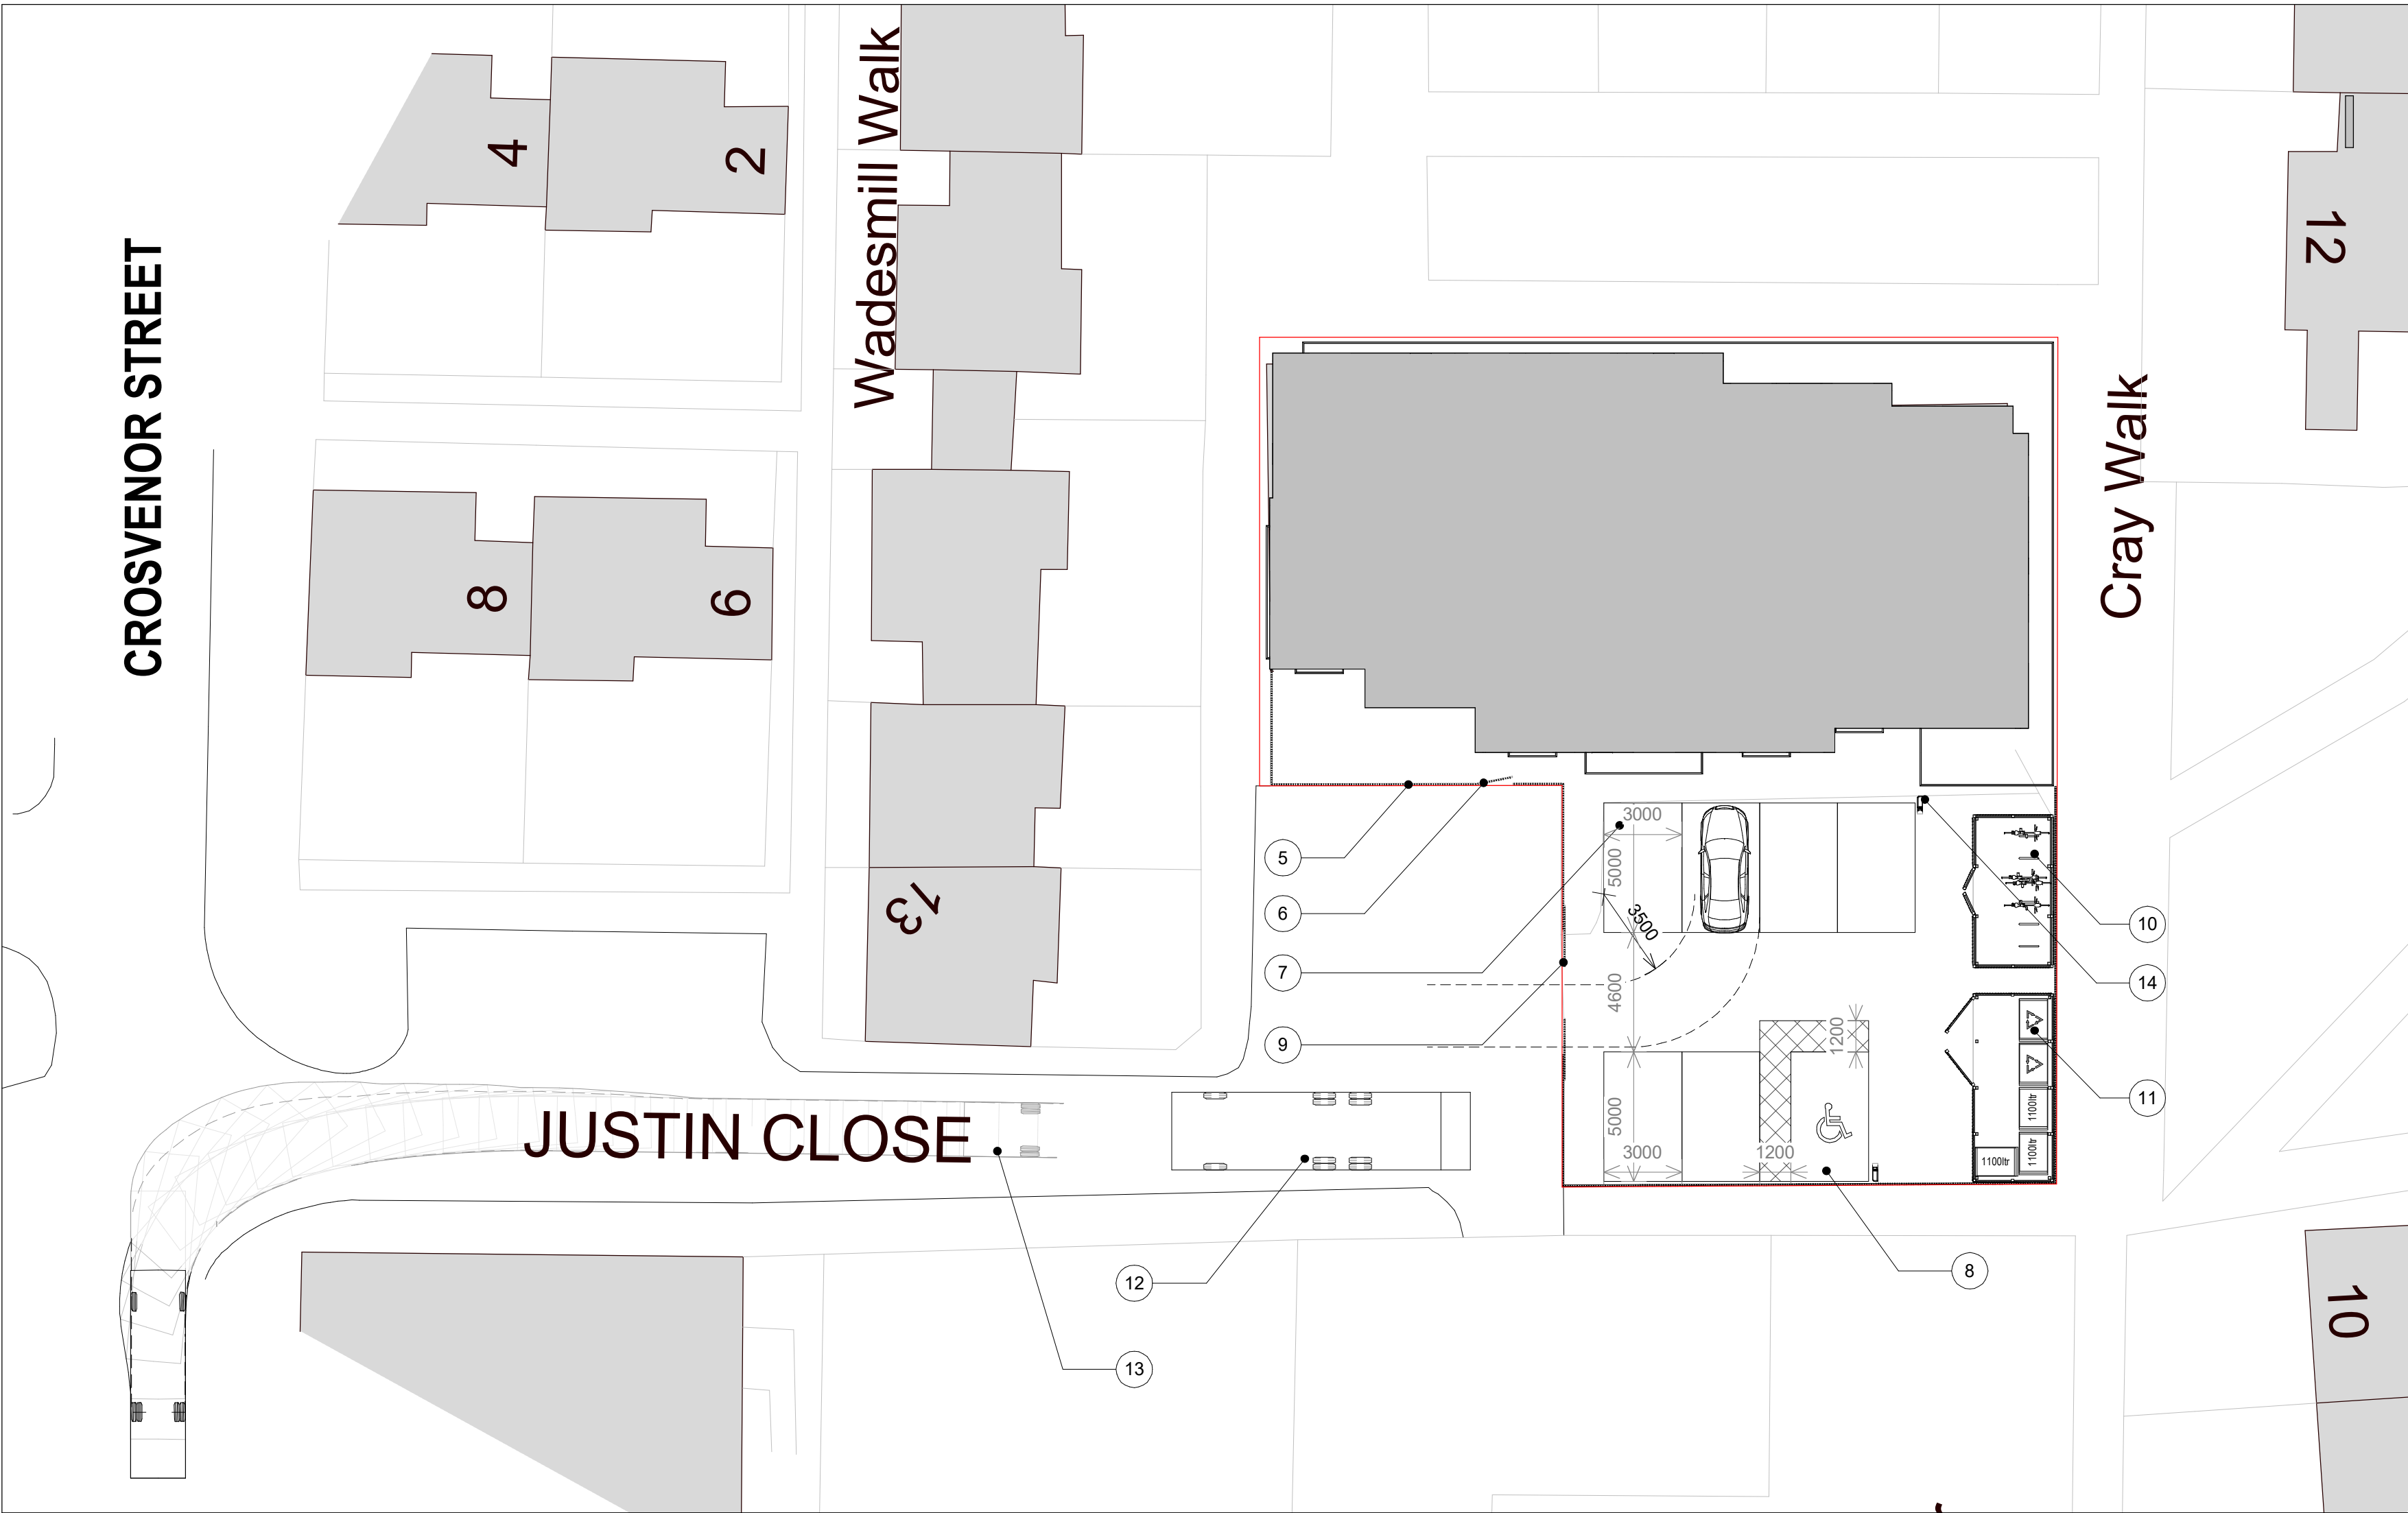


2. Level 0 - Proposed Landscape
1 : 200

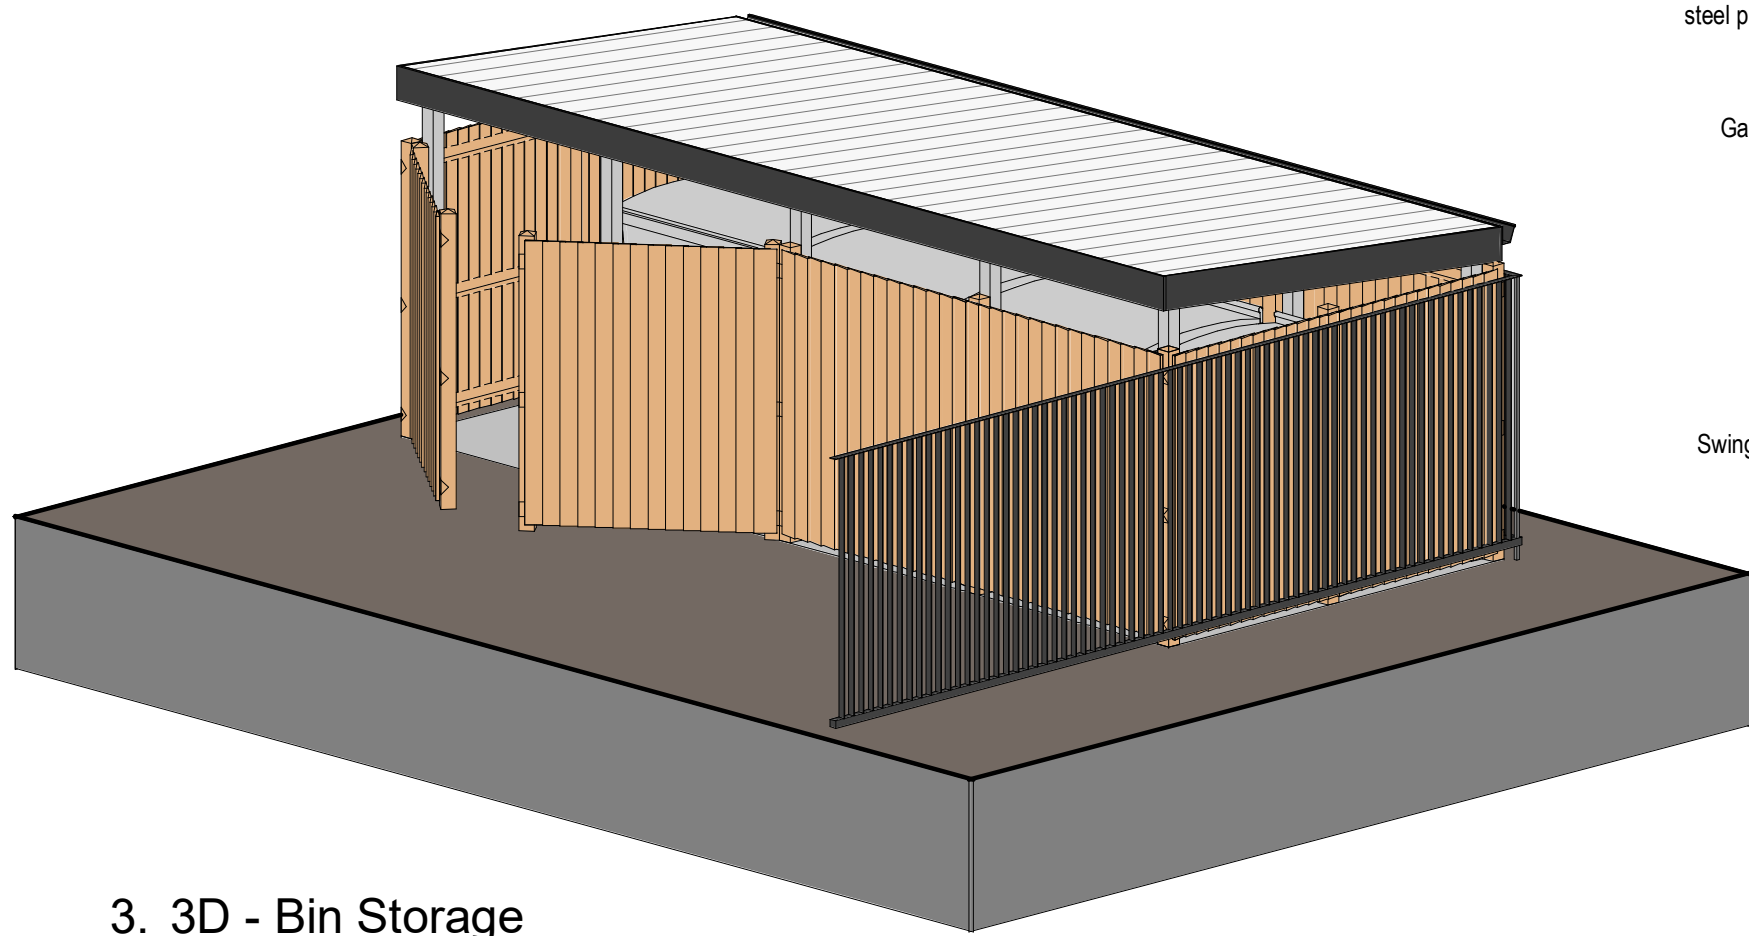


3. 3D - Bin Storage

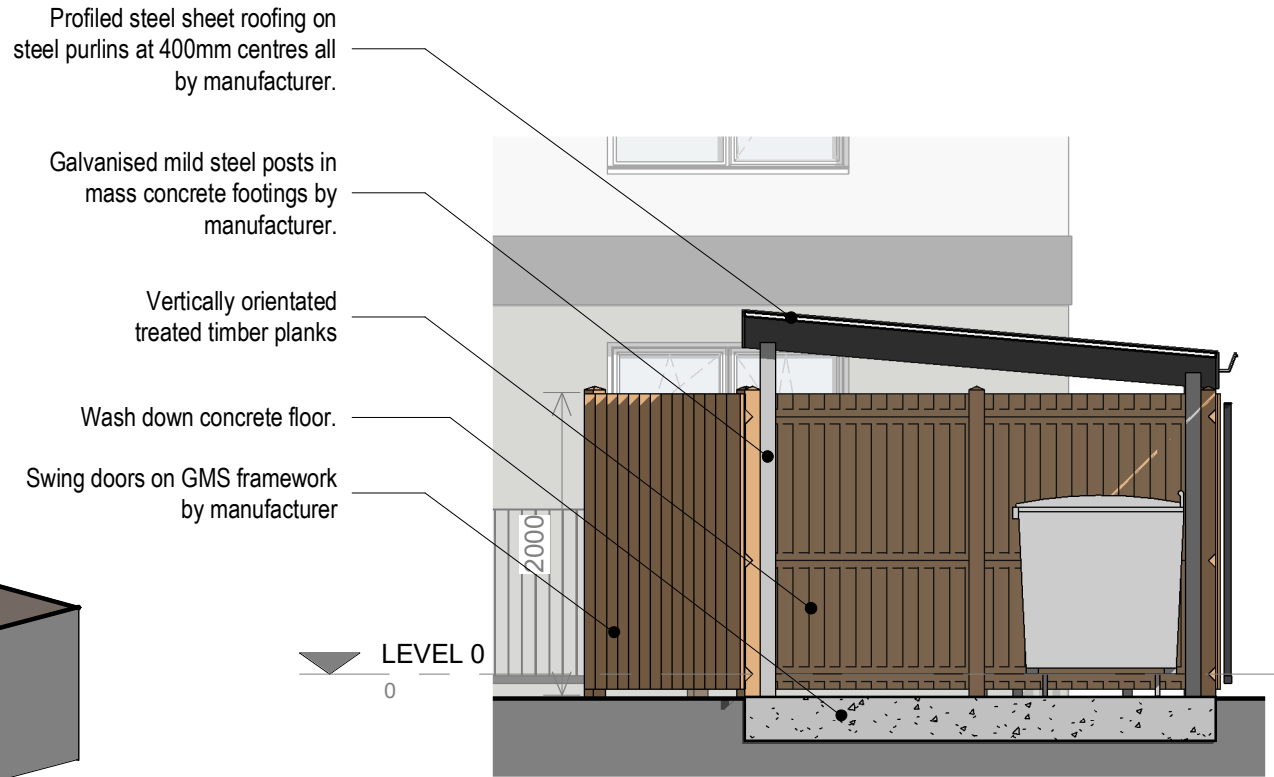

4. Section - Side - Bin Storage
1 : 50

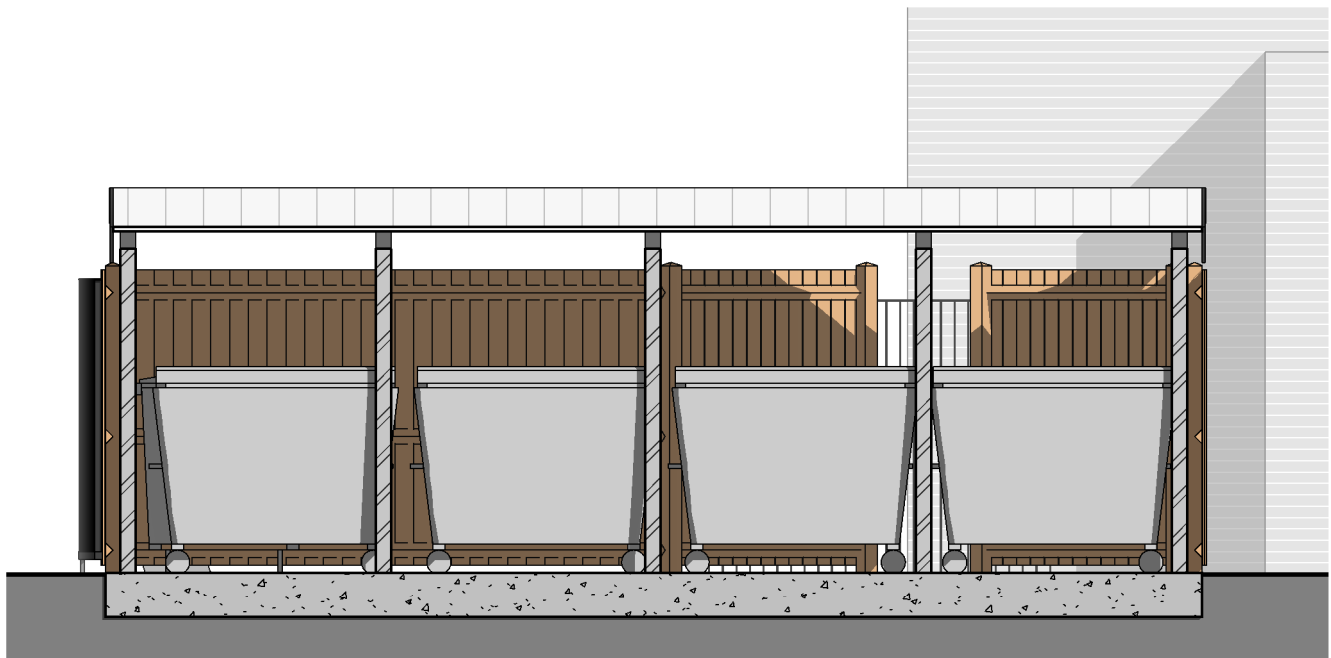


5. Section - Rear - Bin Storage
1 : 50

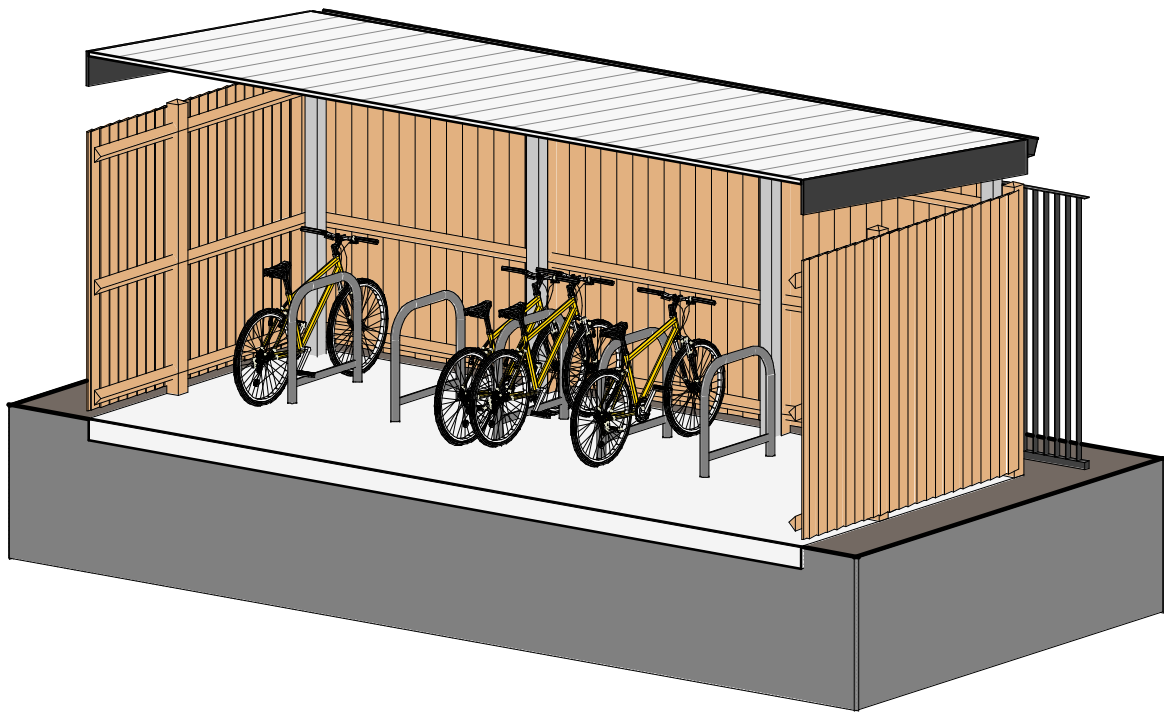

6. 3D - Cycle Storage

Note Block - Landscaping

- 1 Existing timber fencing
- 2 Pedestrian entrance
- 3 Existing car parking
- 4 Car entrance
- 5 New railing to replace the existing timber fencing
- 6 New secure metal door for pedestrians
- 7 Proposed car parking with widened spaces
- 8 Proposed disabled widened car parking space
- 9 New secure sliding metal car entrance
- 10 Proposed secure cycle storage with 12 spaces
- 11 Proposed enclosed bin storage
- 12 Collection vehicle.
- 13 Collection vehicle maneuver: The collection vehicle will reverse into Justin Close from Crosvenor Street, which is not a major road.
- 14 Electric vehicle charging points for unallocated parking (20%), with a minimum charging capacity of 7 kw/H and cable routes for all other spaces

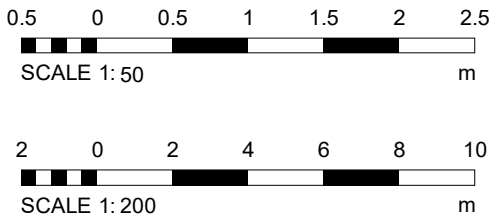

		2	Landscape amendments		ET	2023
		1	Refuse and Cycle Storage Information		ET	2023
		REV	DESCRIPTION		BY	DATE
PROJECT	9 Justin Close	SCALE @ A1	DATE	DRAWN BY		
		As indicated	29 June 2023	ET		
CLIENT	E. Brachfeld	STATUS	PLANNING			
TITLE	Existing and Proposed Landscape Plan	PROJECT NO.	DRAWING NO.	REV		
		DA22064.1. 006.		2		
		NOTES	©/COPYRIGHT: ALL RIGHTS RESERVED THIS DRAWING MUST NOT BE REPRODUCED WITHOUT PRIOR WRITTEN CONSENT. ALL OWNERSHIP AND INTELLECTUAL PROPERTY RIGHTS ARE RESERVED AND WILL REMAIN THE PROPERTY OF DEBTAL ARCHITECTURE. ANY UNAUTHORIZED REUSE OR MODIFICATION OF THIS DRAWING WILL BE CONSIDERED A BREACH OF THE TERMS AND CONDITIONS OF THE AGREEMENT. ALL DIMENSIONS AND MATERIALS SHALL BE IN ACCORDANCE WITH THE CURRENT BUILDING REGULATIONS AND STANDARDS. 