



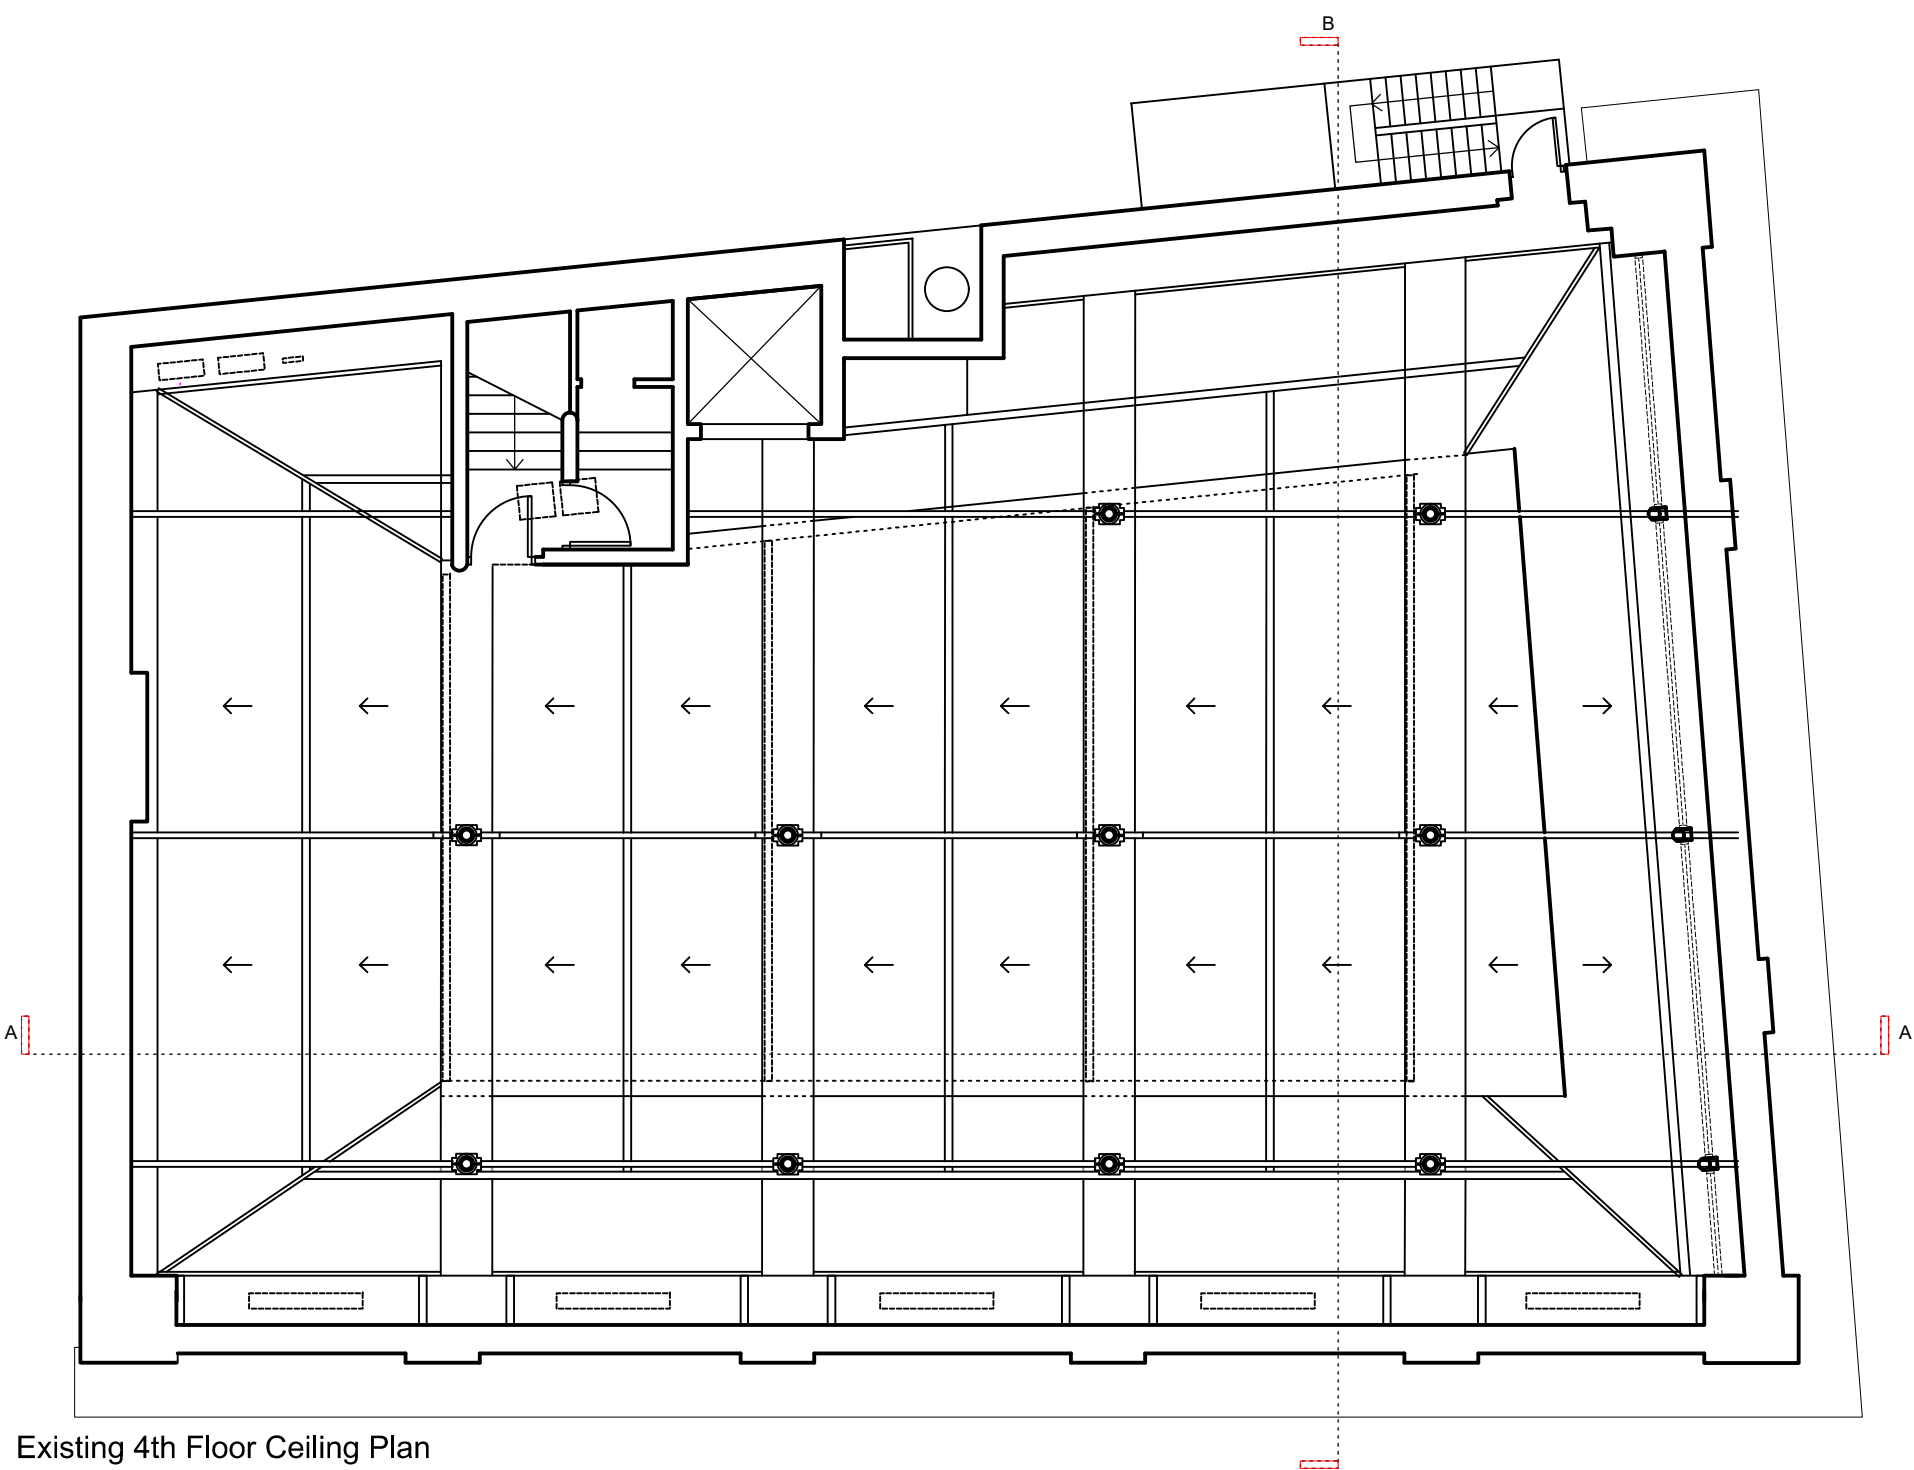

Existing 4th Floor Ceiling Plan

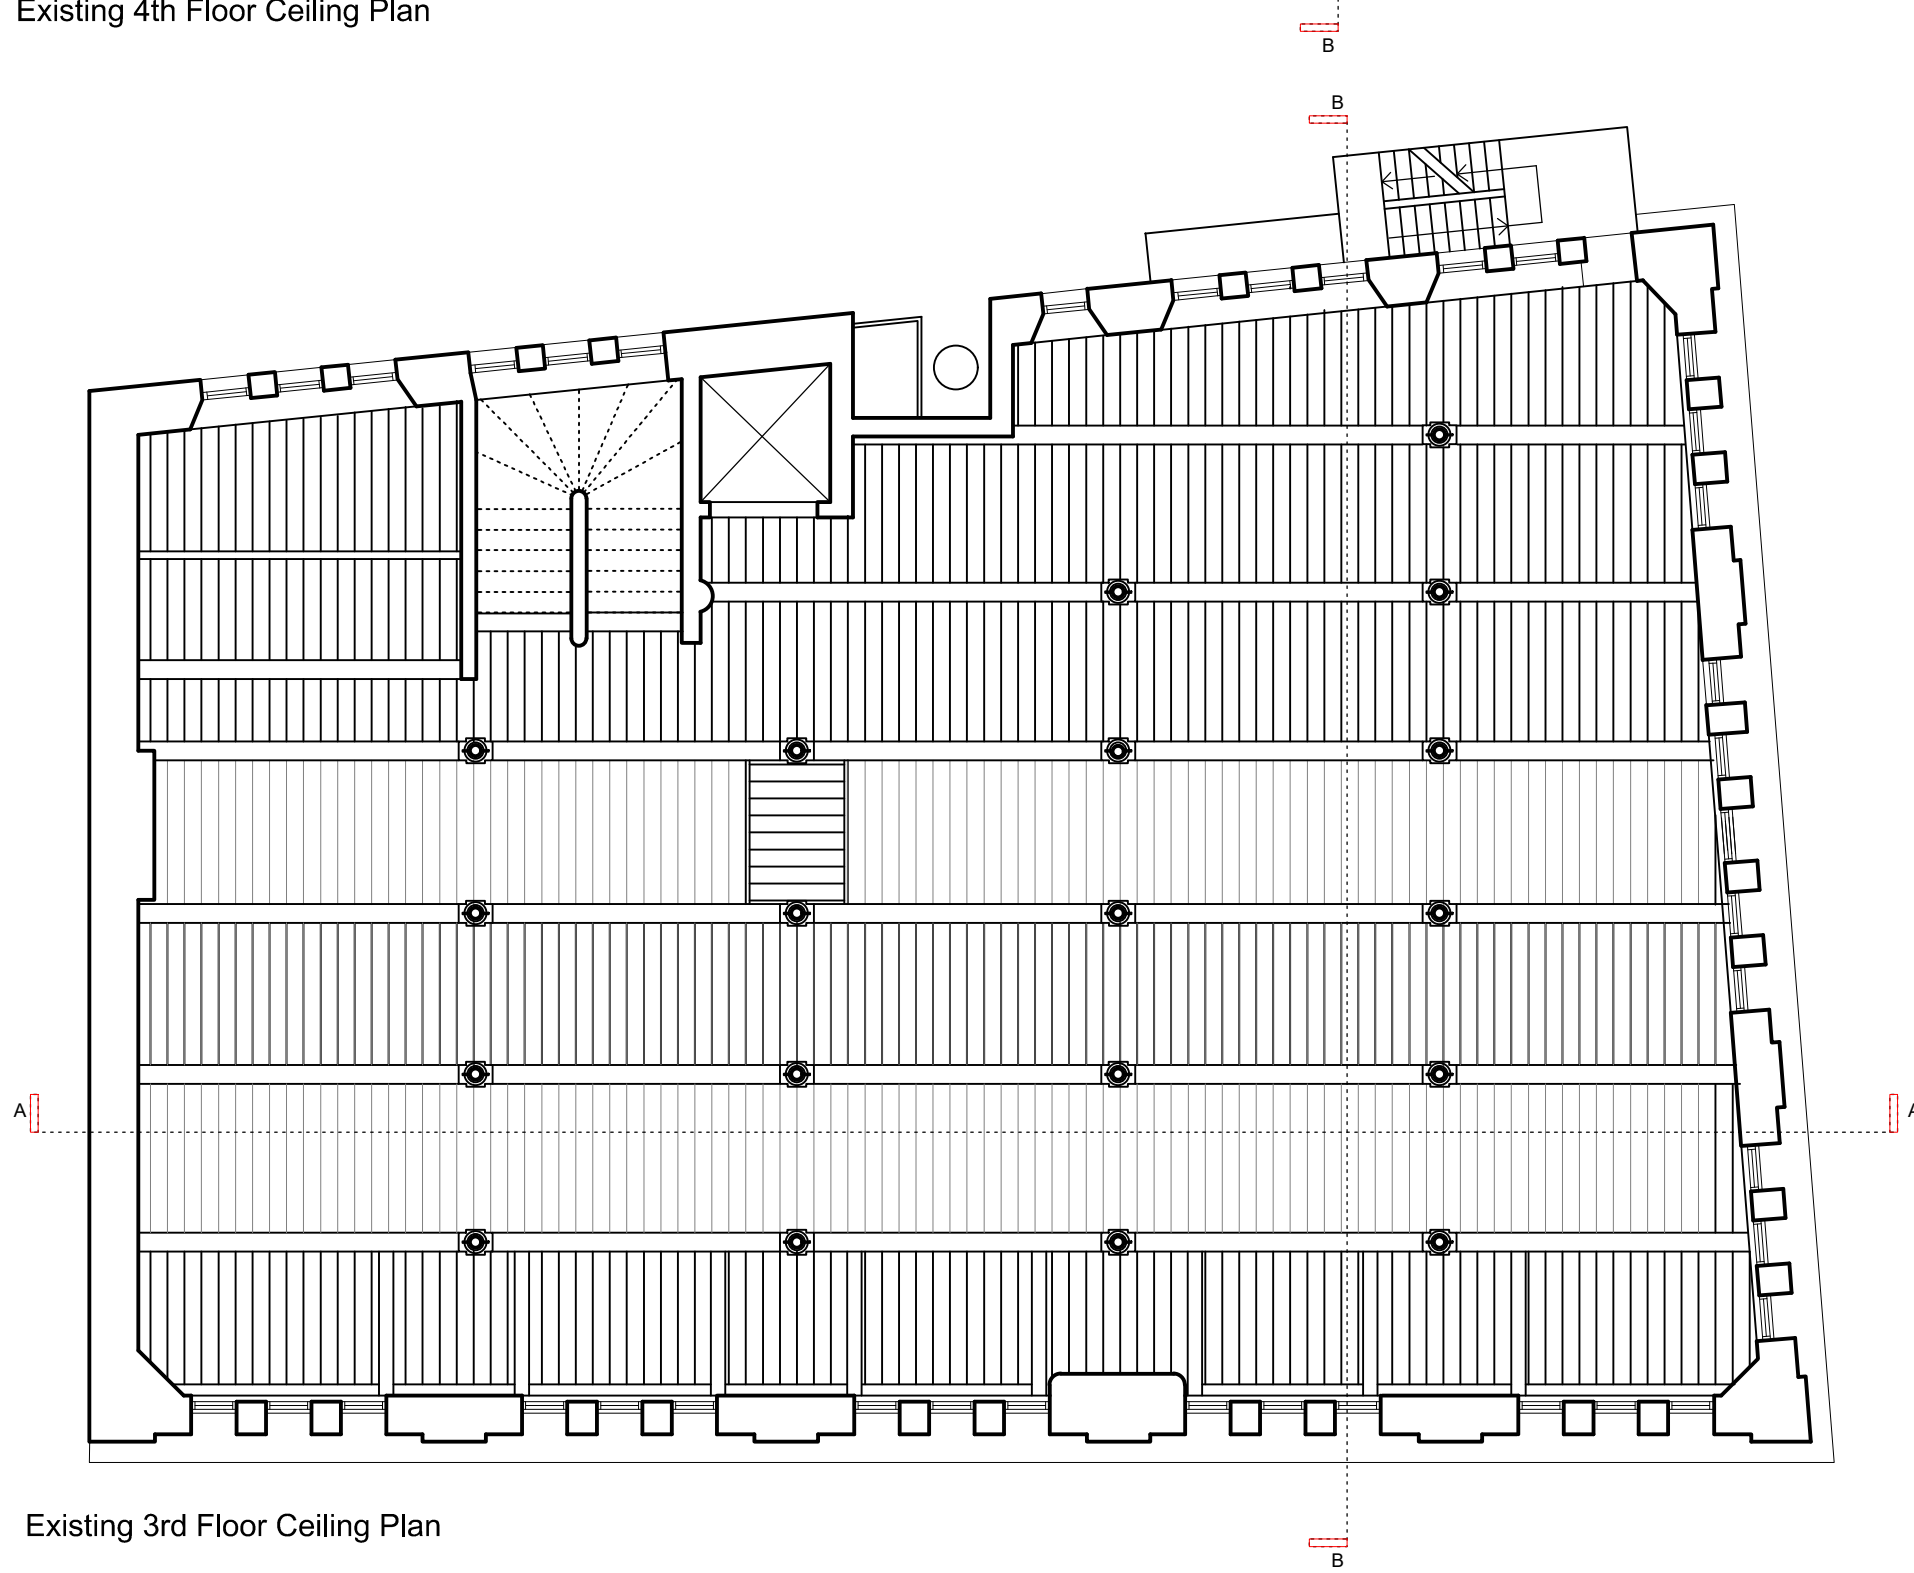

Existing 3rd Floor Ceiling Plan