



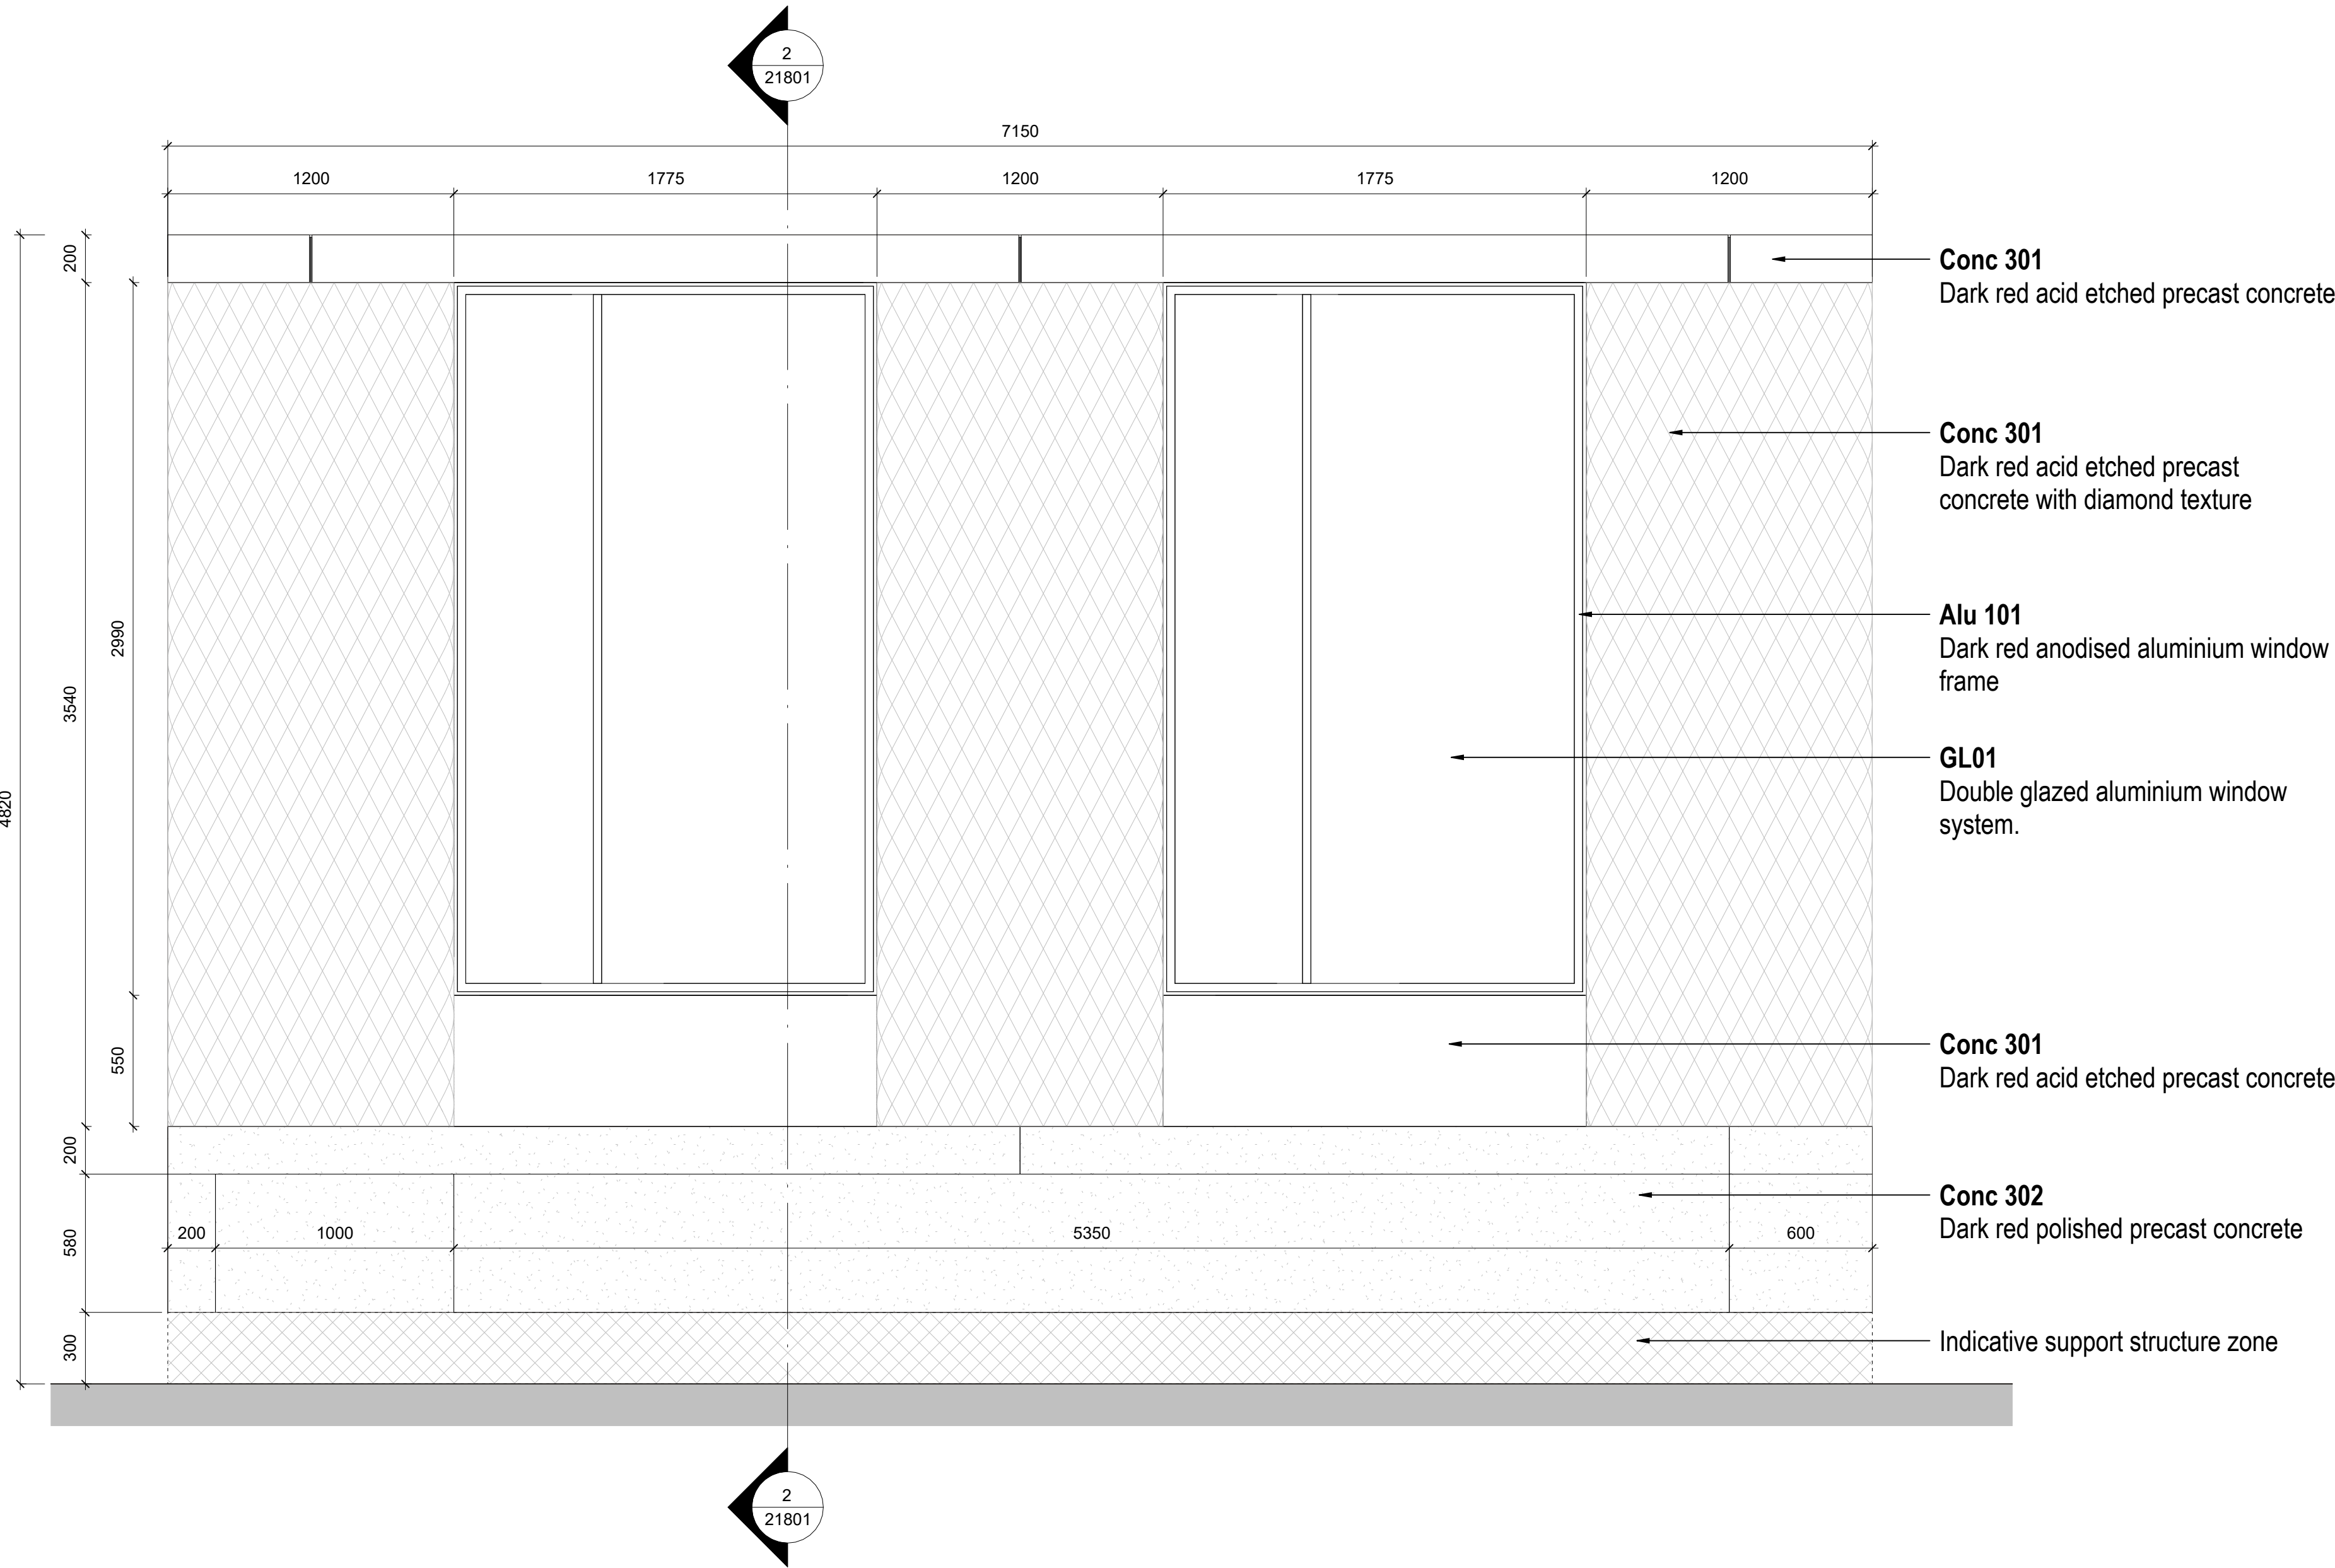


1
21801
Visual Mock Up - Typical Floor Precast Concrete Facade with Polished Concrete Base
1 : 20

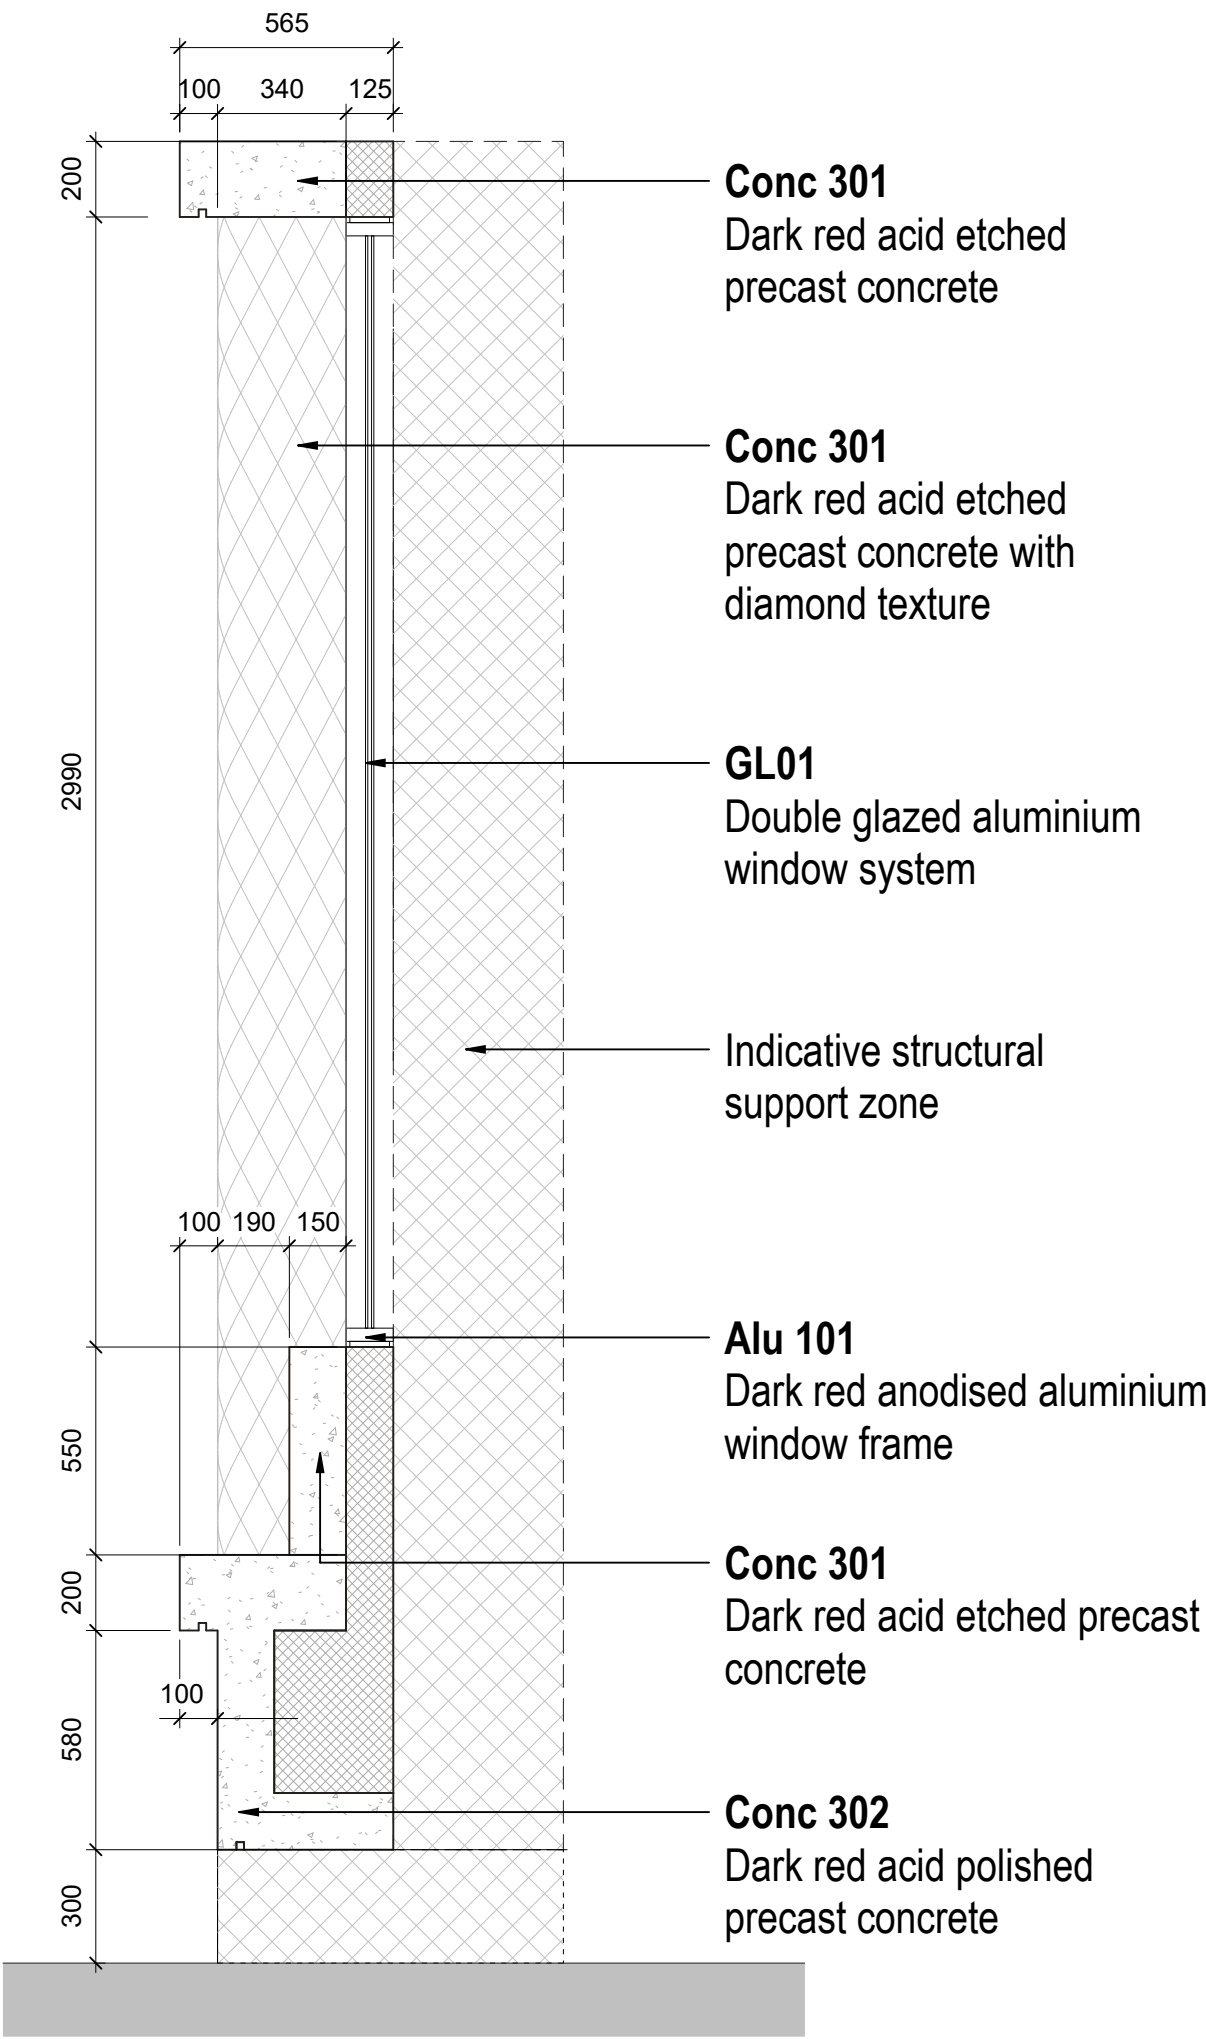

2
21801
Typical Floor Precast Facade VMU
1 : 20

Key Plan

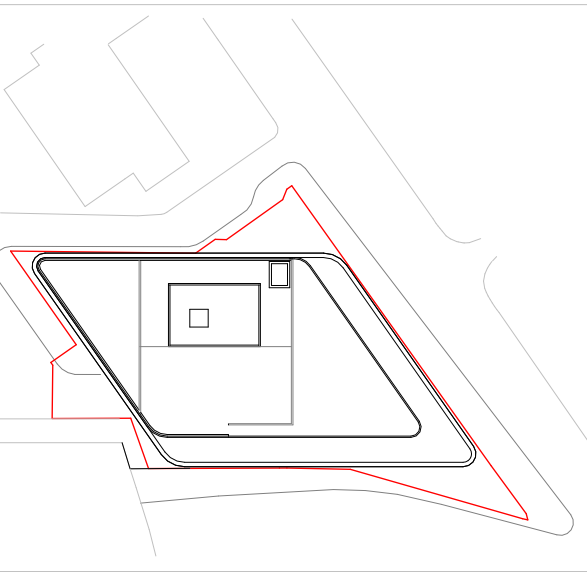

Do not scale from this drawing.
Check drawing on receipt and immediately report any discrepancies to the Architect.
Verify all dimensions and levels on site prior to construction.
The contents of this drawing are Piercy&Company copyright and shall not be re-used without their written permission.

Notes

Rev	Date	Description	Drawn	Checked
-----	------	-------------	-------	---------

Piercy&Company

Piercy&Company
39 Plender Street
London NW1 0DT

T +44(0)20 74249611
info@piercyandco.com
www.piercyandco.com

Client
Toriview Ltd

Project
Land At Corporation Street "New
Victoria Phase 2" Manchester M3 1NX

Drawing Title
Visual Mockup - Typical Floor
Precast Facade

Drawing Status	Drawing:	BE	Revision
DRAFT	Checked:	NH	

Date: Scale @ A1
1 : 20

Drawing No.
NV-PCO-ZZZ-XX-DR-A-21801