


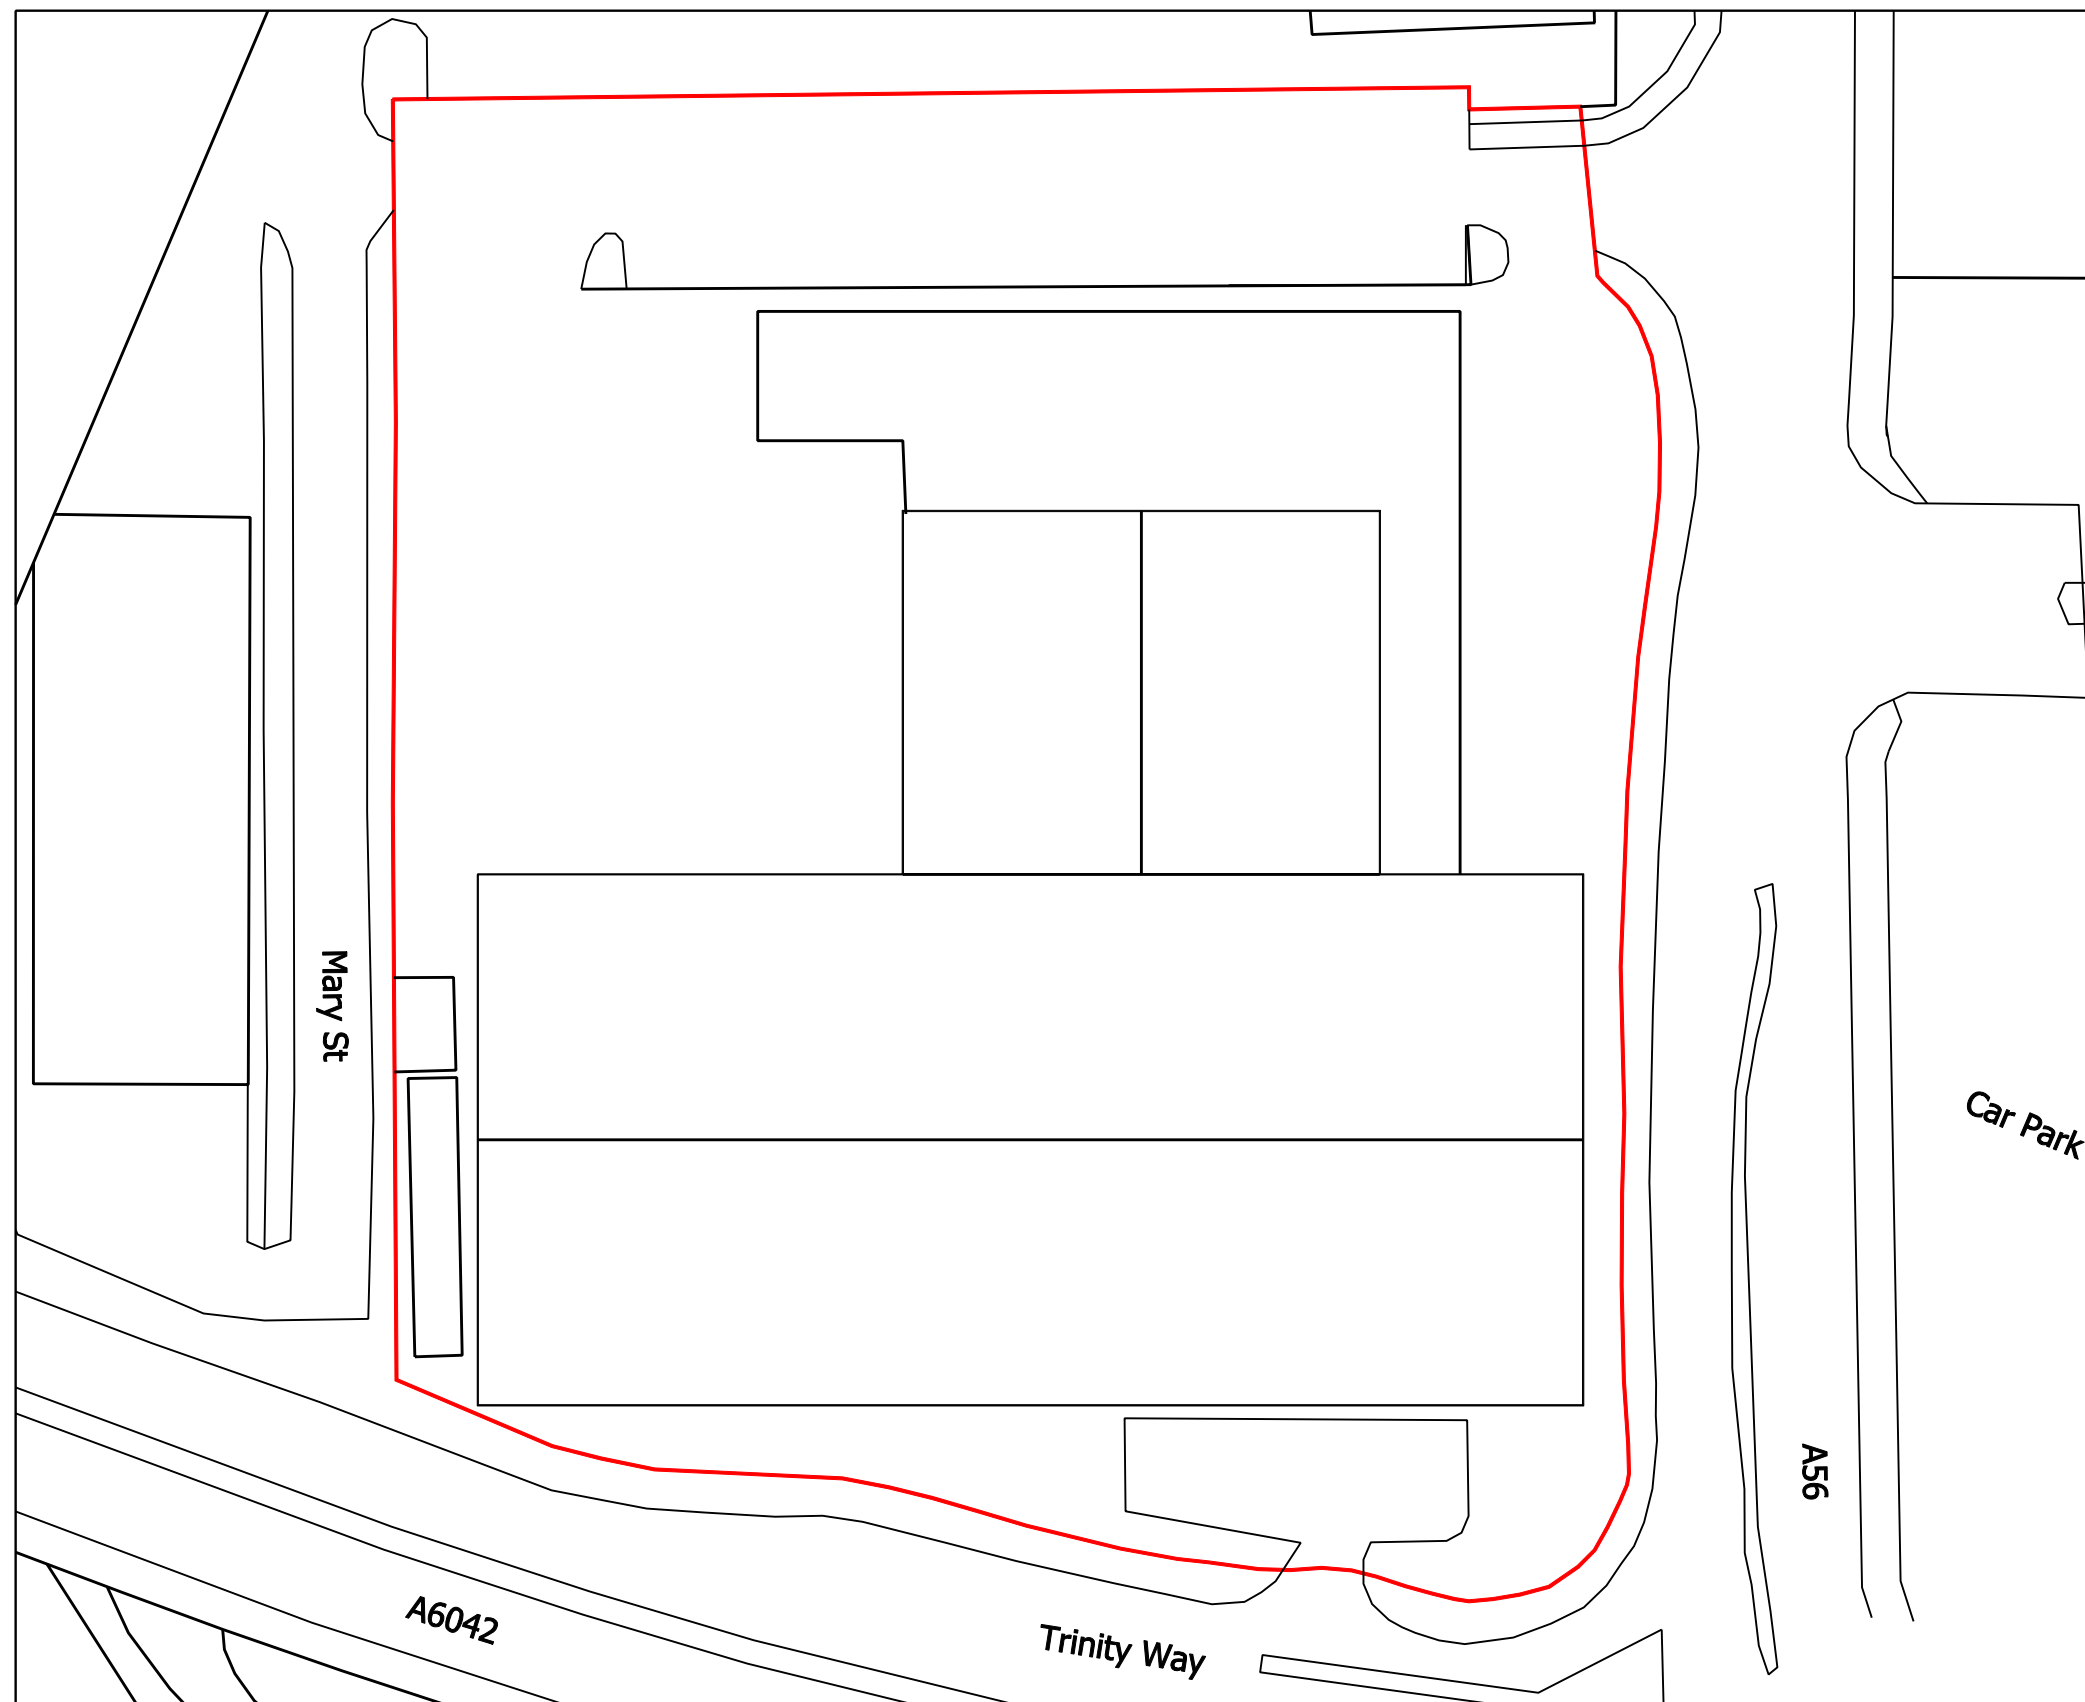

Location Plan  
Kick Air Ltd  
Great Ducie Street  
Manchester  
M3 1RR  
Scale 1:1250



20 0 20 40 60 80 100 Metres

License Number: 100055651