


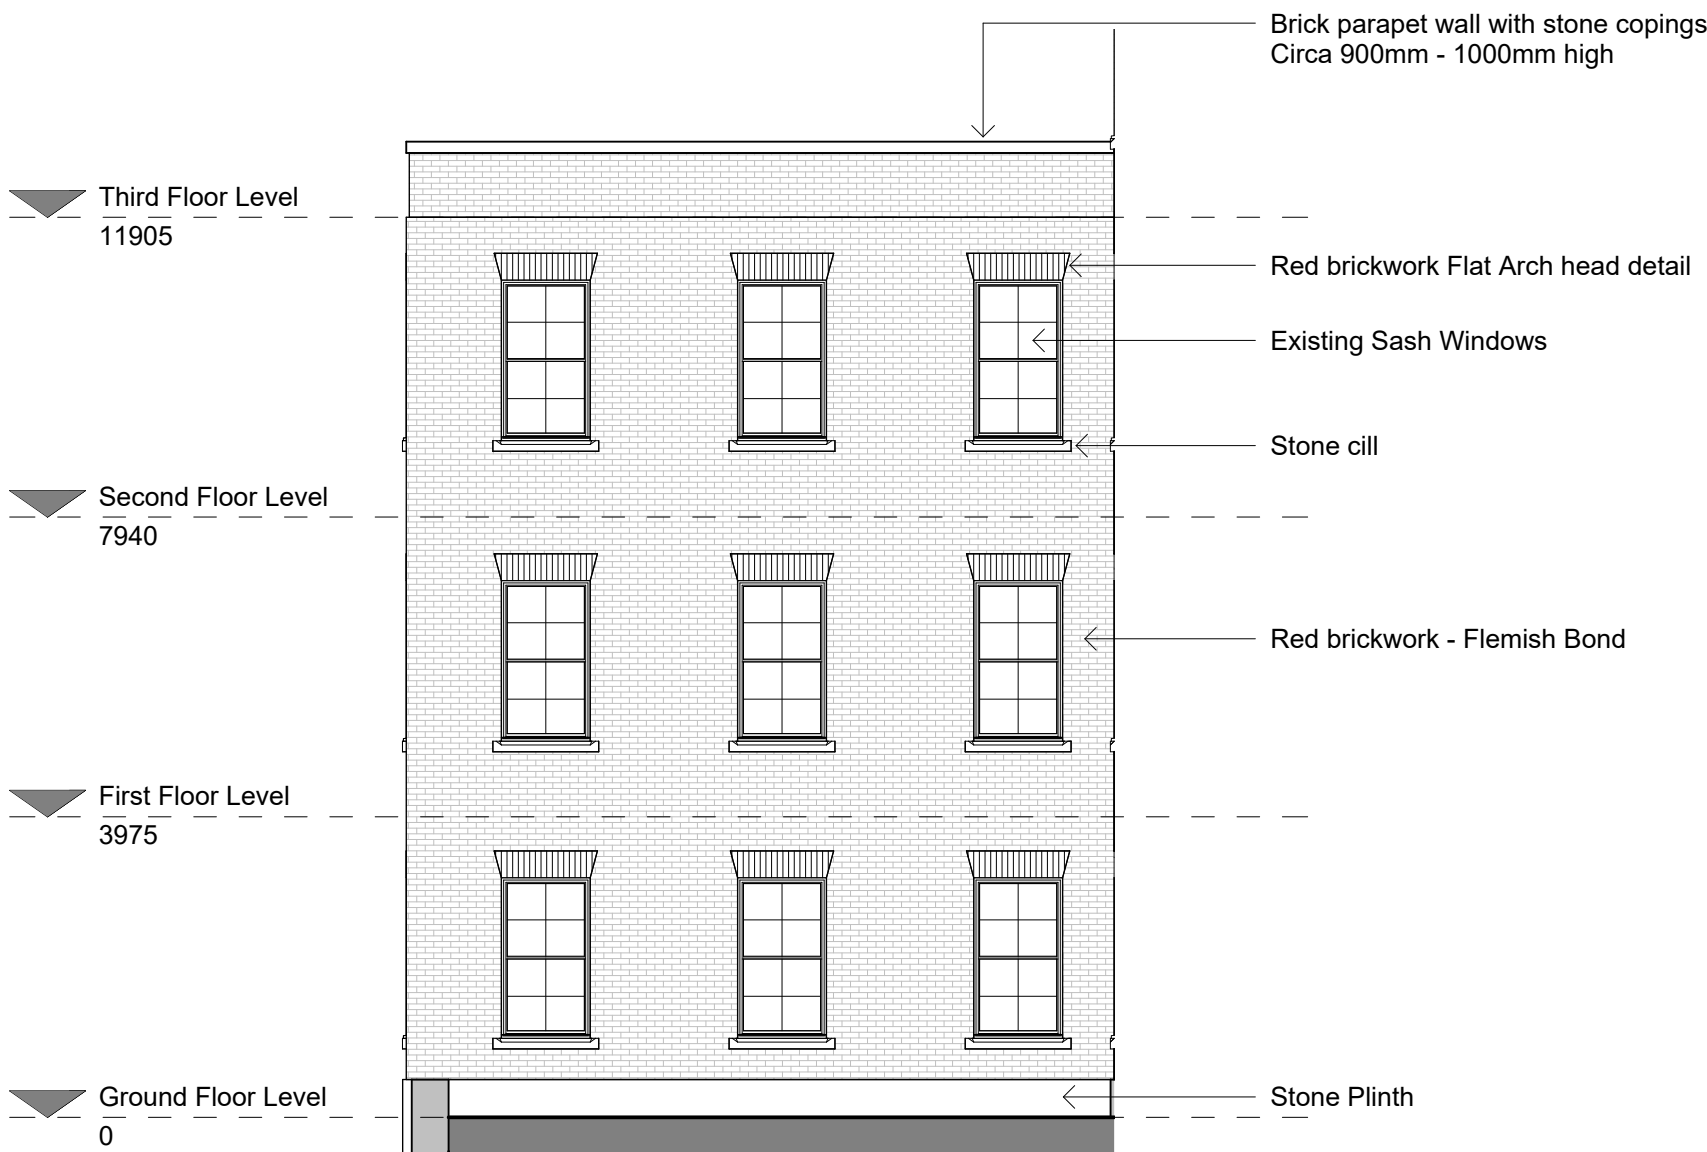


Existing North East Internal Wing Elevation to Brunswick Street
1 : 100



Existing South West Internal Wing Elevation to Brunswick Street
1 : 100



Existing North East Internal Wing Elevation to Dover Street
1 : 100

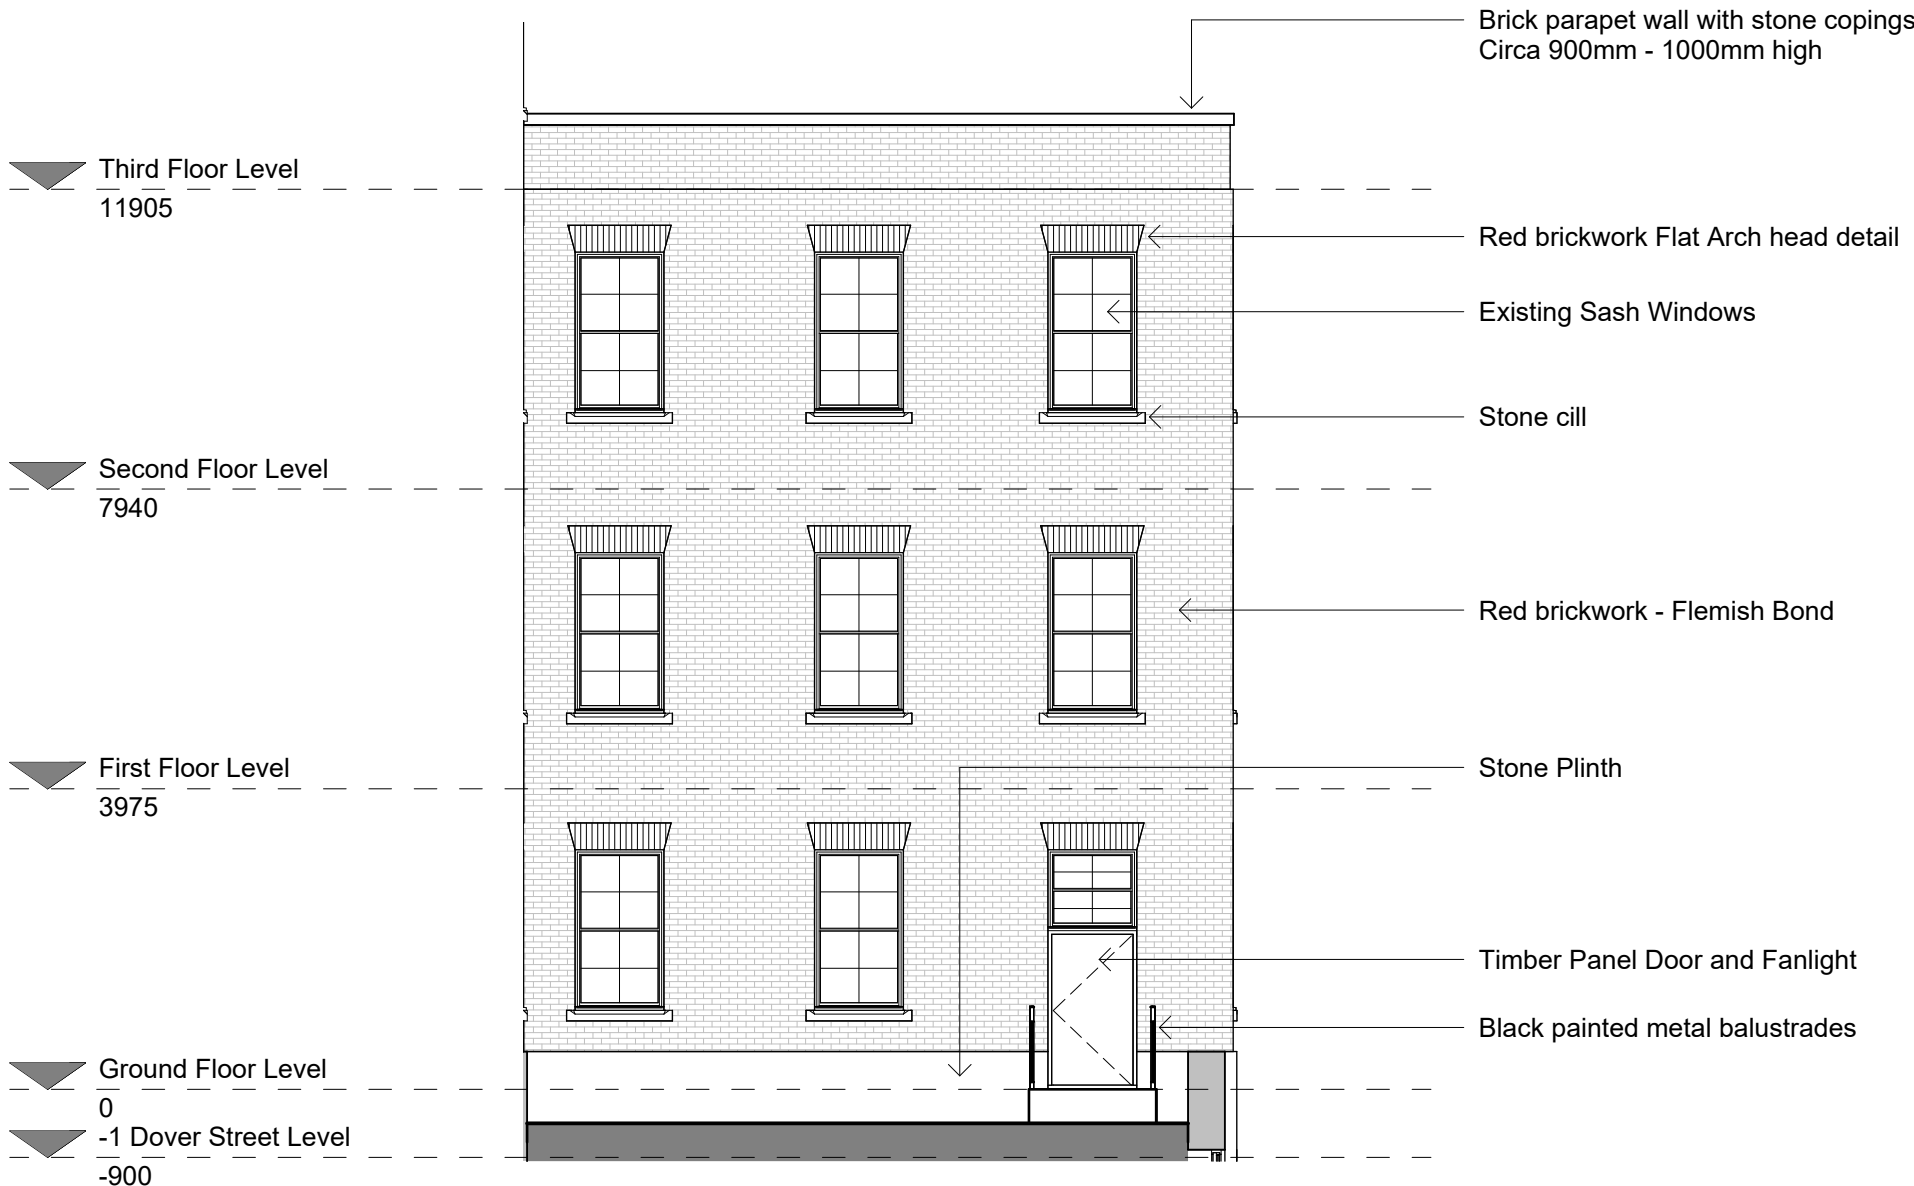

Existing South West Internal Wing Elevation to Dover Street
1 : 100

© Bowker Sadler Partnership Limited
This drawing is the subject of copyright which vests in Bowker Sadler Partnership Limited. It is an infringement of copyright to reproduce this drawing, by whatever means, including electronic, without the express written consent of Bowker Sadler Partnership Limited which reserves all its rights.
Bowker Sadler Partnership Limited asserts its rights to be identified as the author of this design

Drawing not to be scaled
Report Errors and Omissions to the Architect.
Check all dimensions on site
Drawing to be read in conjunction with the Health and Safety Plan and all relevant Risk Assessments

1:50
1:100
1m
2m
3m
4m
5m
6m

A	12.09.23	ADS	Minor Amendment to Notes	DL
Rev.	Date	Dm.		Chkd.

BOWKER SADLER ARCHITECTURE

Hatherlow House | Hatherlow | Romiley | Stockport | SK6 3DY
0161 406 7333 | office@bowker-sadler.co.uk | www.bowker-sadler.co.uk

Project
Zochonis Building

Client
University of Manchester

Drawing
Existing Internal Wing Elevations to Brunswick Street and Dover Street

Scale	Sheet Size	Drawn	Checked	Date
1 : 100	@ A1	ADS	DL	08.03.23

Project No.	Originator	Zone	Level	Form	Discipline	Number	Revision
18-047	-BSA	-XX	-XX	-DR	-A	1112	A

Status
Planning