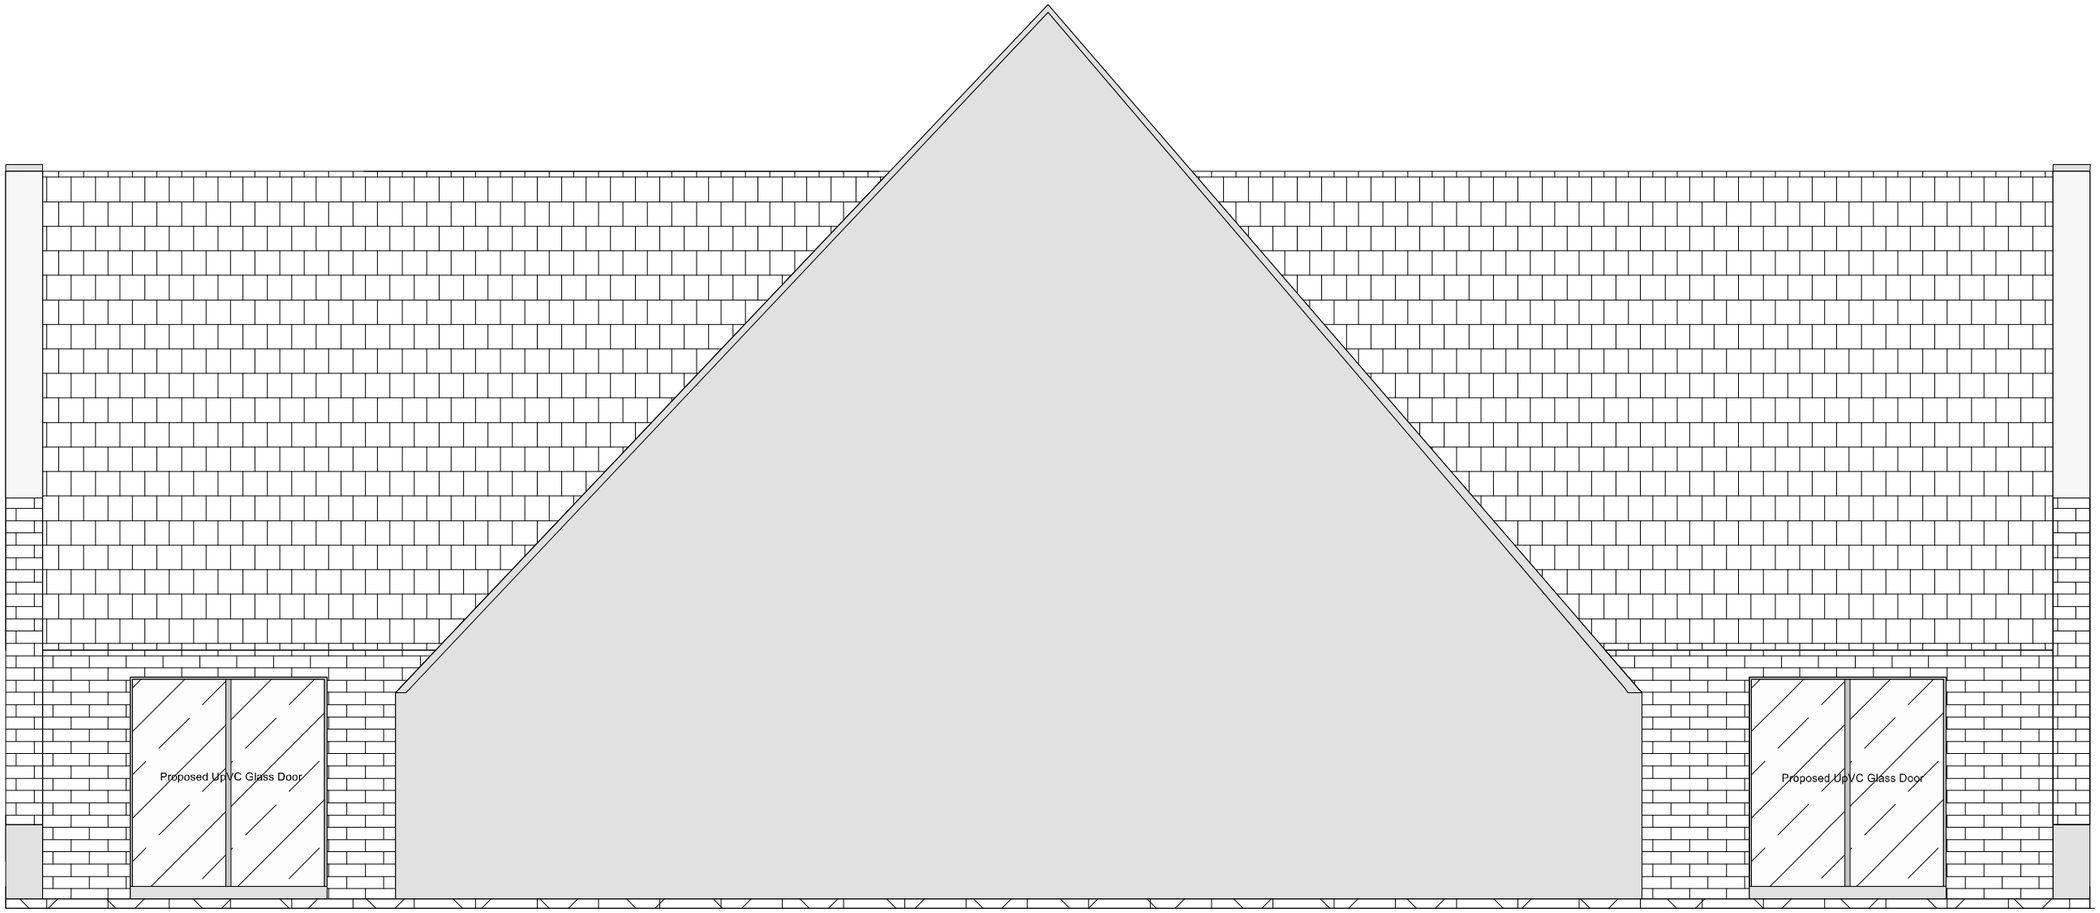


Proposed Elevation at Level 3

Drawing title: UKMC - Proposed Elevation at Level 3

Client:
Mr MD Zahidul Islam Zahid
UK Management College
College House
Stanley Street
Manchetser M11 1LE

Drawing no. 2023/UKMC/BC-006

Scale: 1:100@ A3

Date created:12/09/2023

General notes:

1. This drawing is intended for the use in planning ONLY at this stage.
2. Do not Scale this drawing.
3. All dimensions provided are in meters Until Noted Otherwise.

SR ENGINEERING SERVICES LIMITED
srenggandservices@gmail.com
Contact:07809569032