

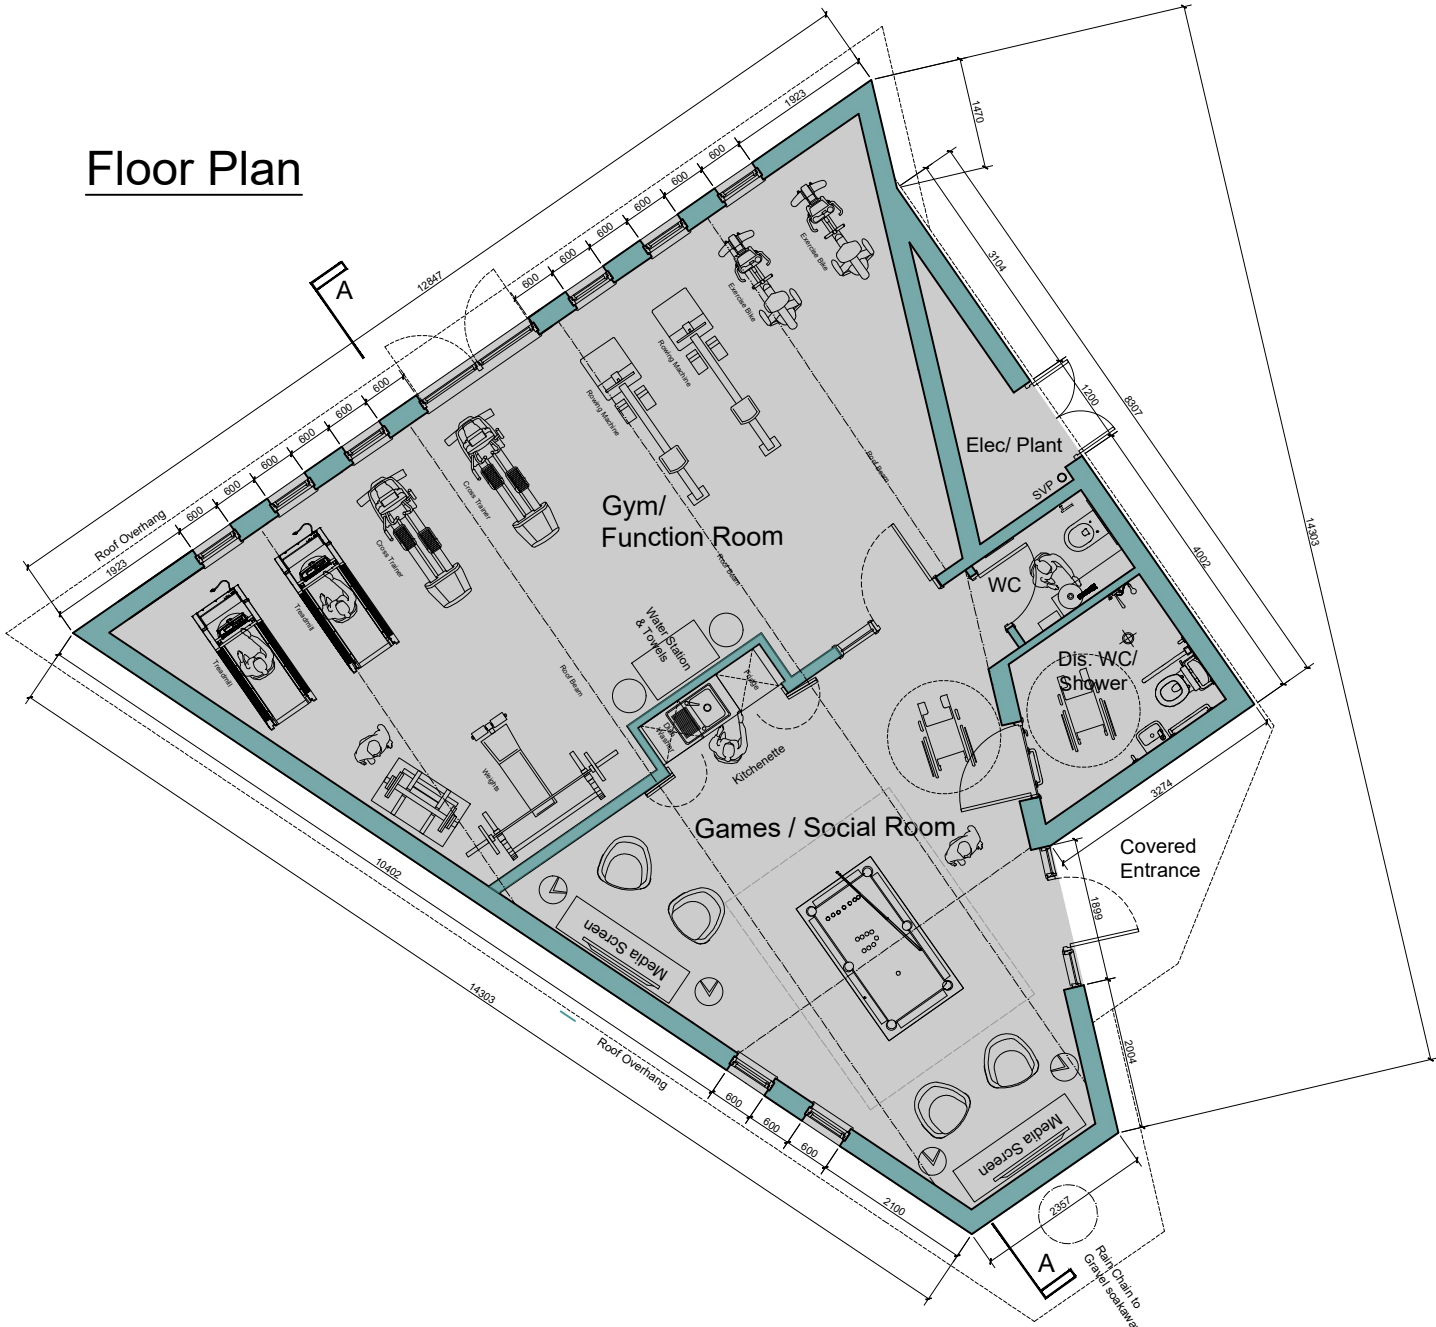


Floor Plan

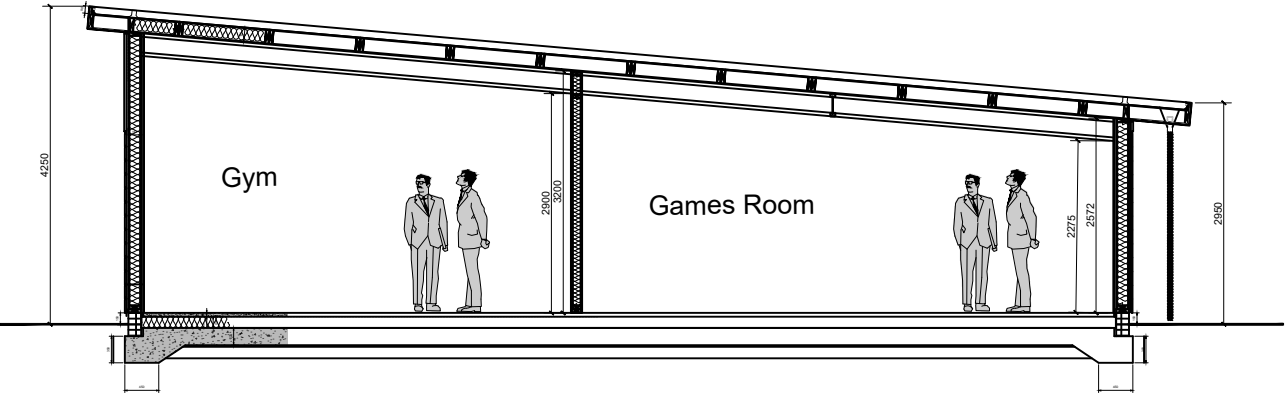

Roof Plan

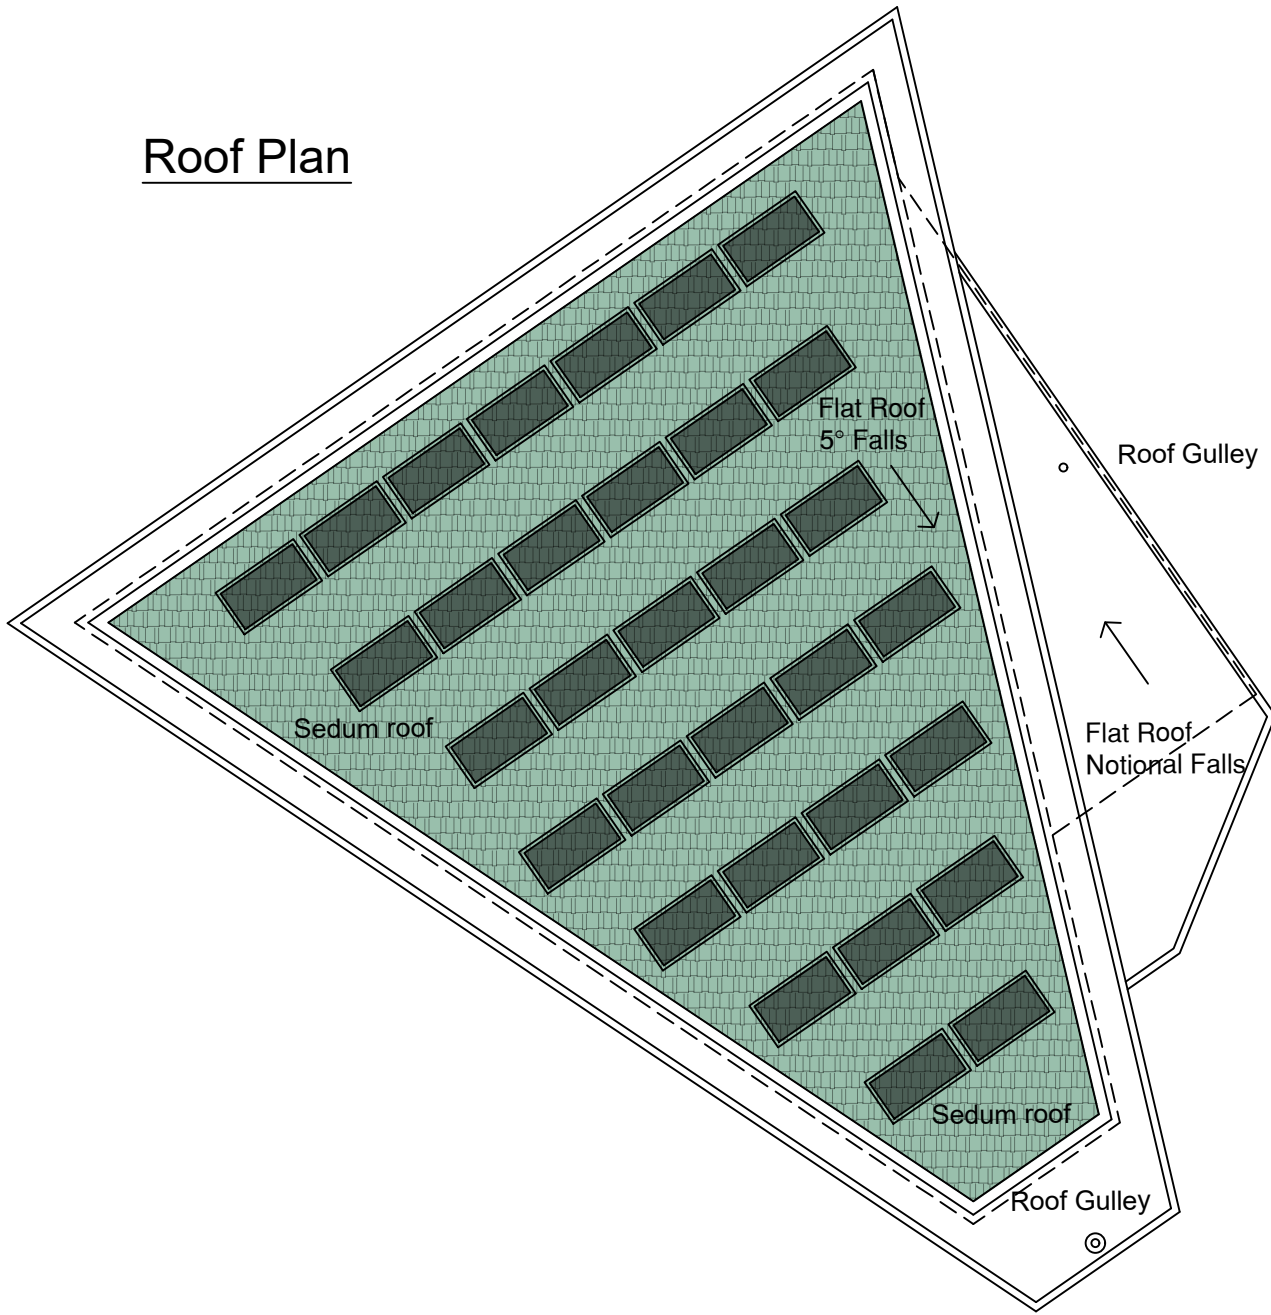

Section A - A

