



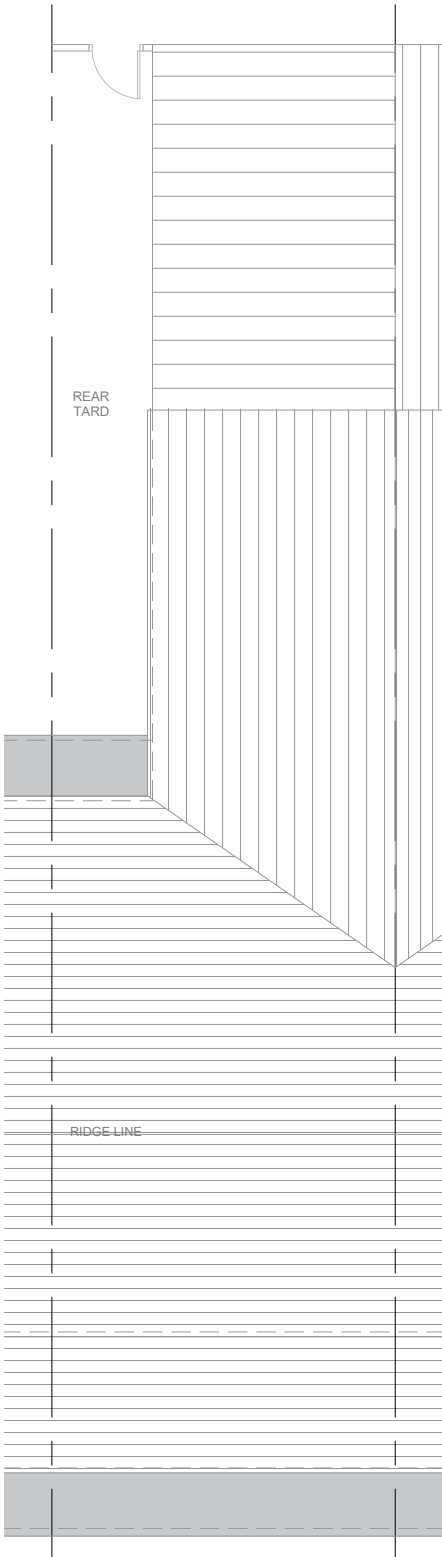

Existing Site Plan

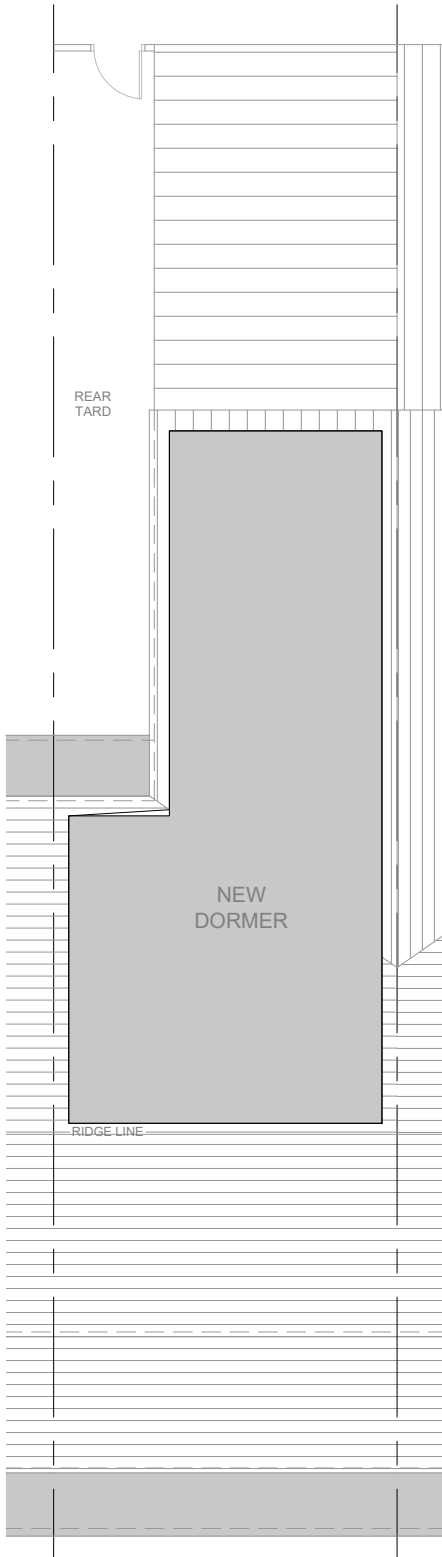

Proposed Site Plan



ARCHITECTURE


www.m1architecture.co.uk
T:0161 327 2011
M:07506237914

Great Western St
309 Great Western St


2317

01.


Site Plan 1100@A3
Existing & Proposed

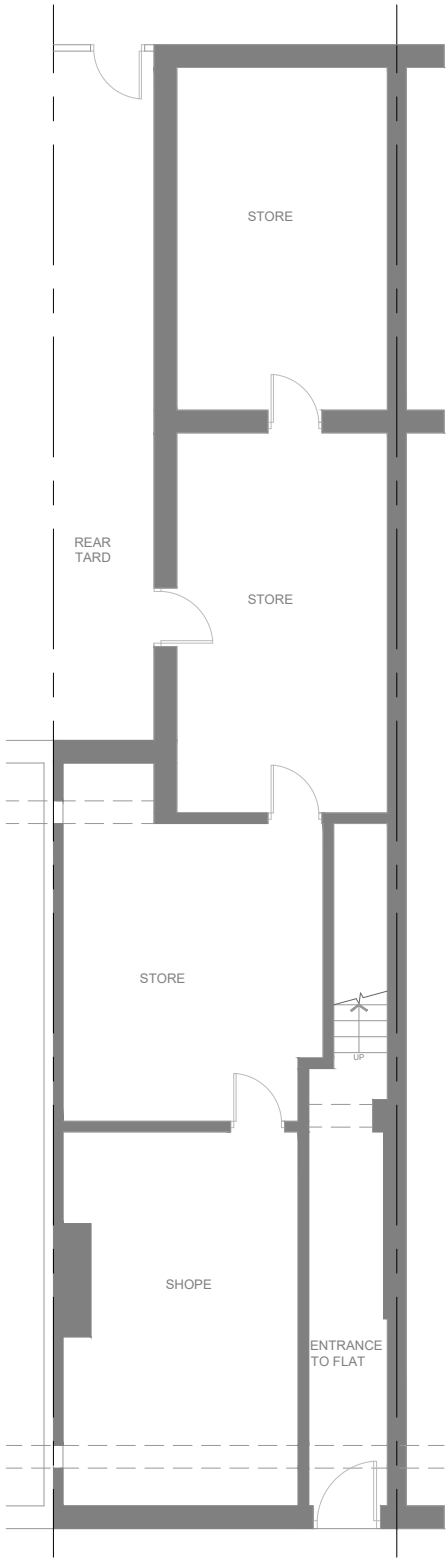

Ground Floor Plan

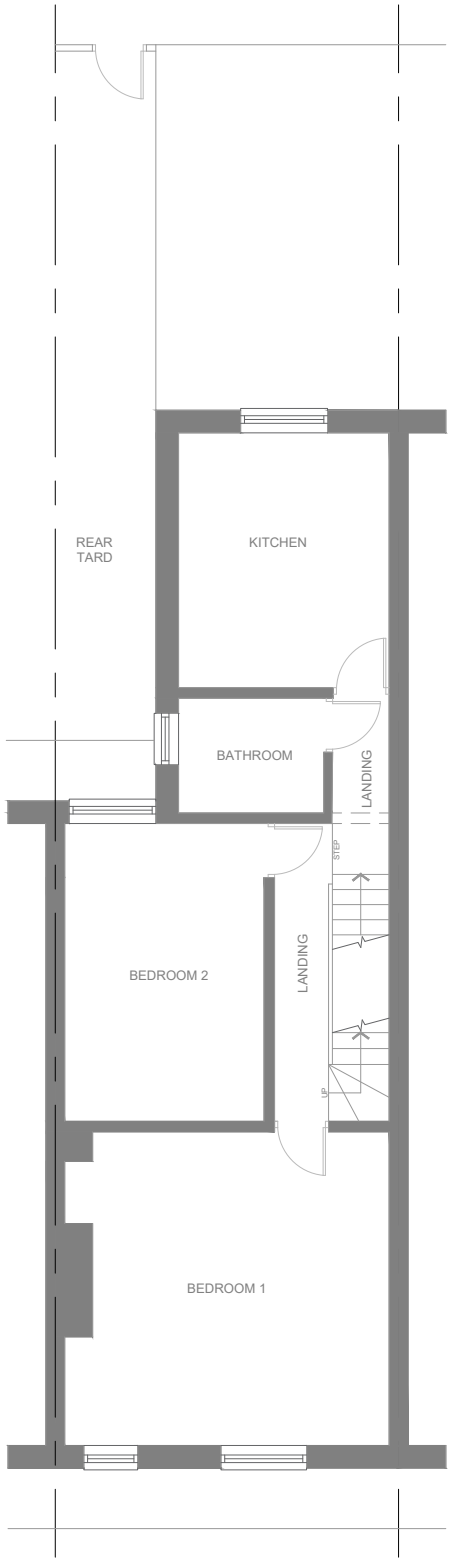

First Floor Plan

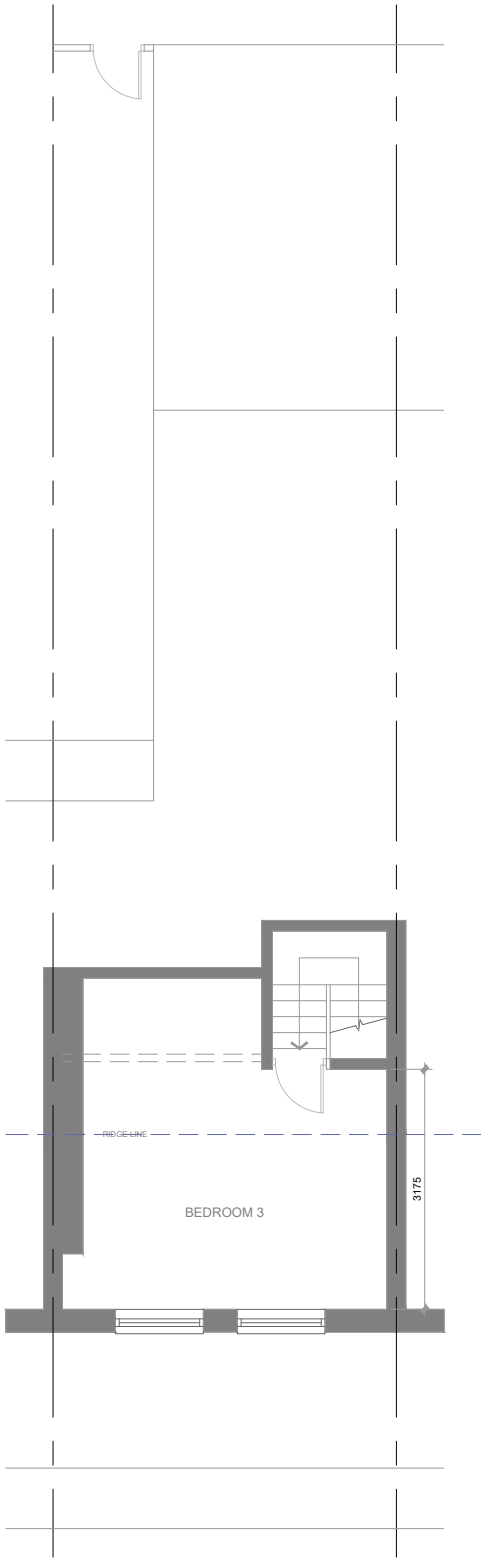

Loft Floor Plan




ARCHITECTURE

www.m1architecture.co.uk
T:0161 327 2011
M:07506237914


Great Western St
309 Great Western St
2317

02.


Floor Plans 1:100@A3
Existing

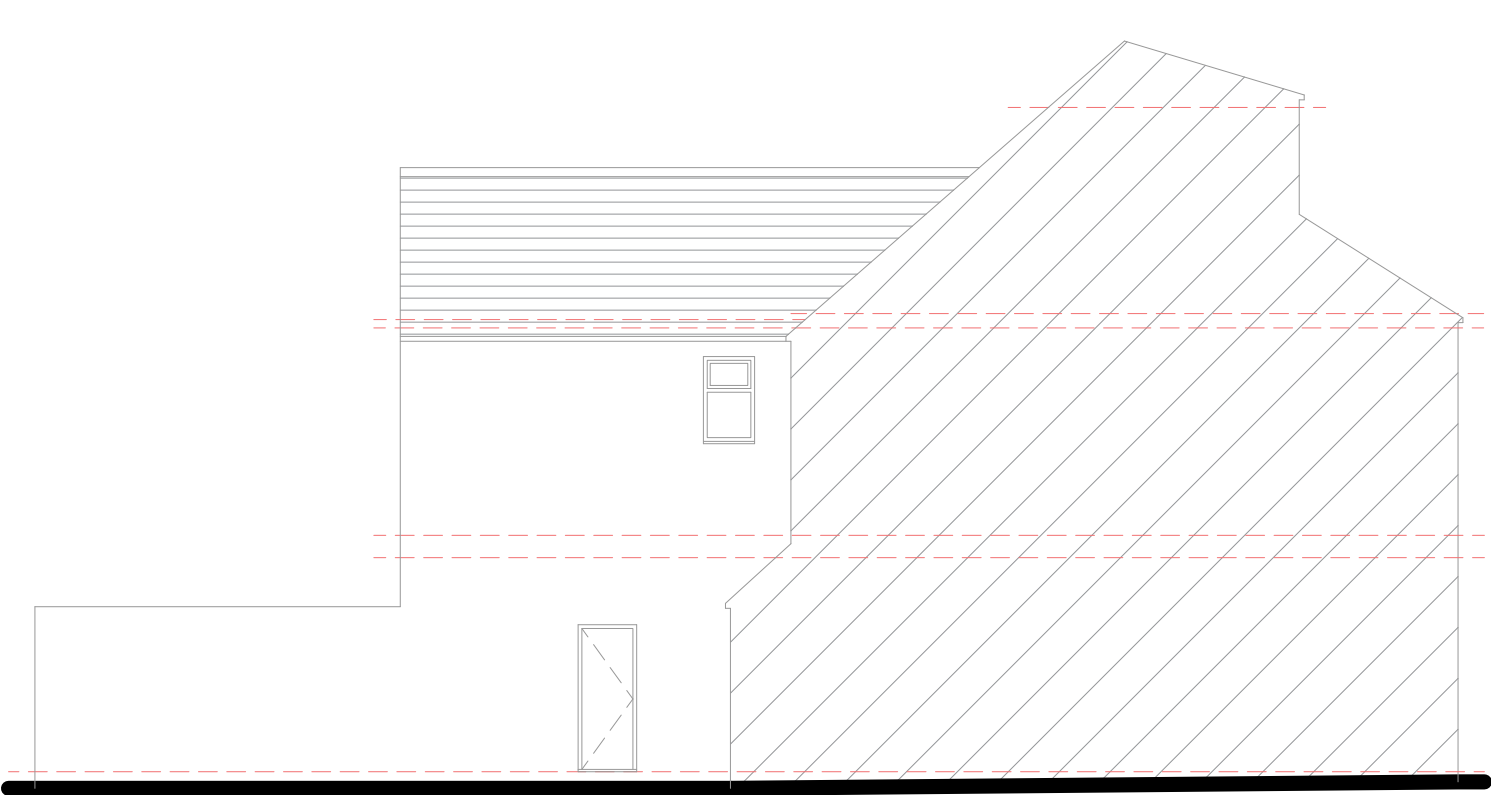

Side Elevation 1

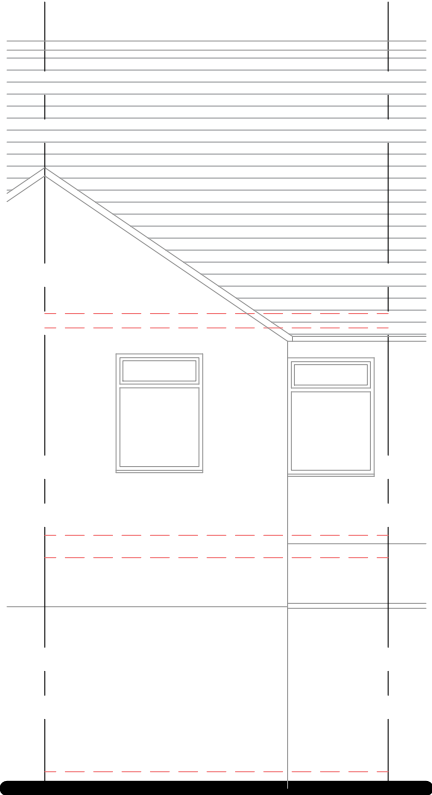

Rear Elevation

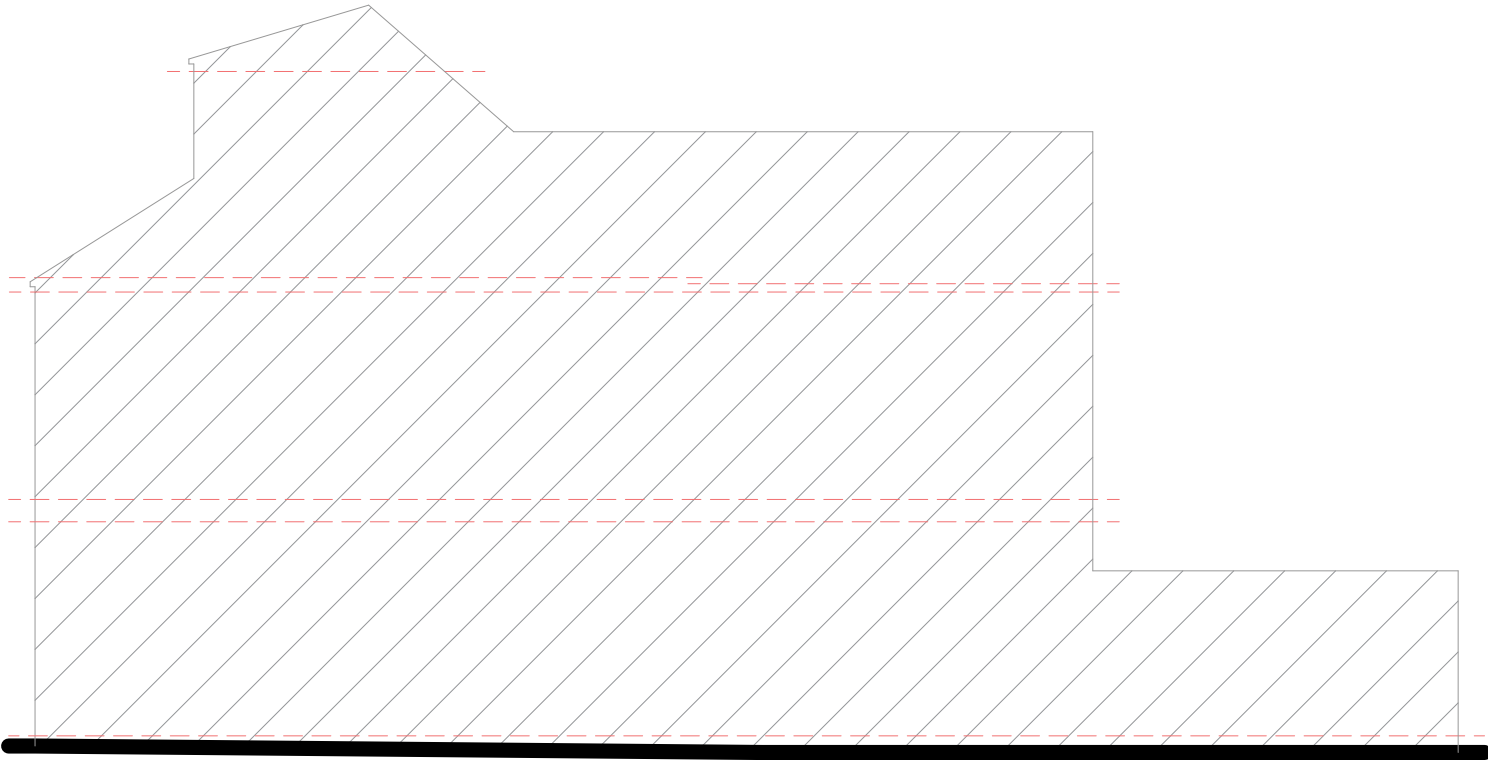

Side Elevation 2



ARCHITECTURE


www.m1architecture.co.uk
T:0161 327 2011
M:07506237914

Great Western St
309 Great Western St

2317

03.

Elevations 1:100@A3
Existing

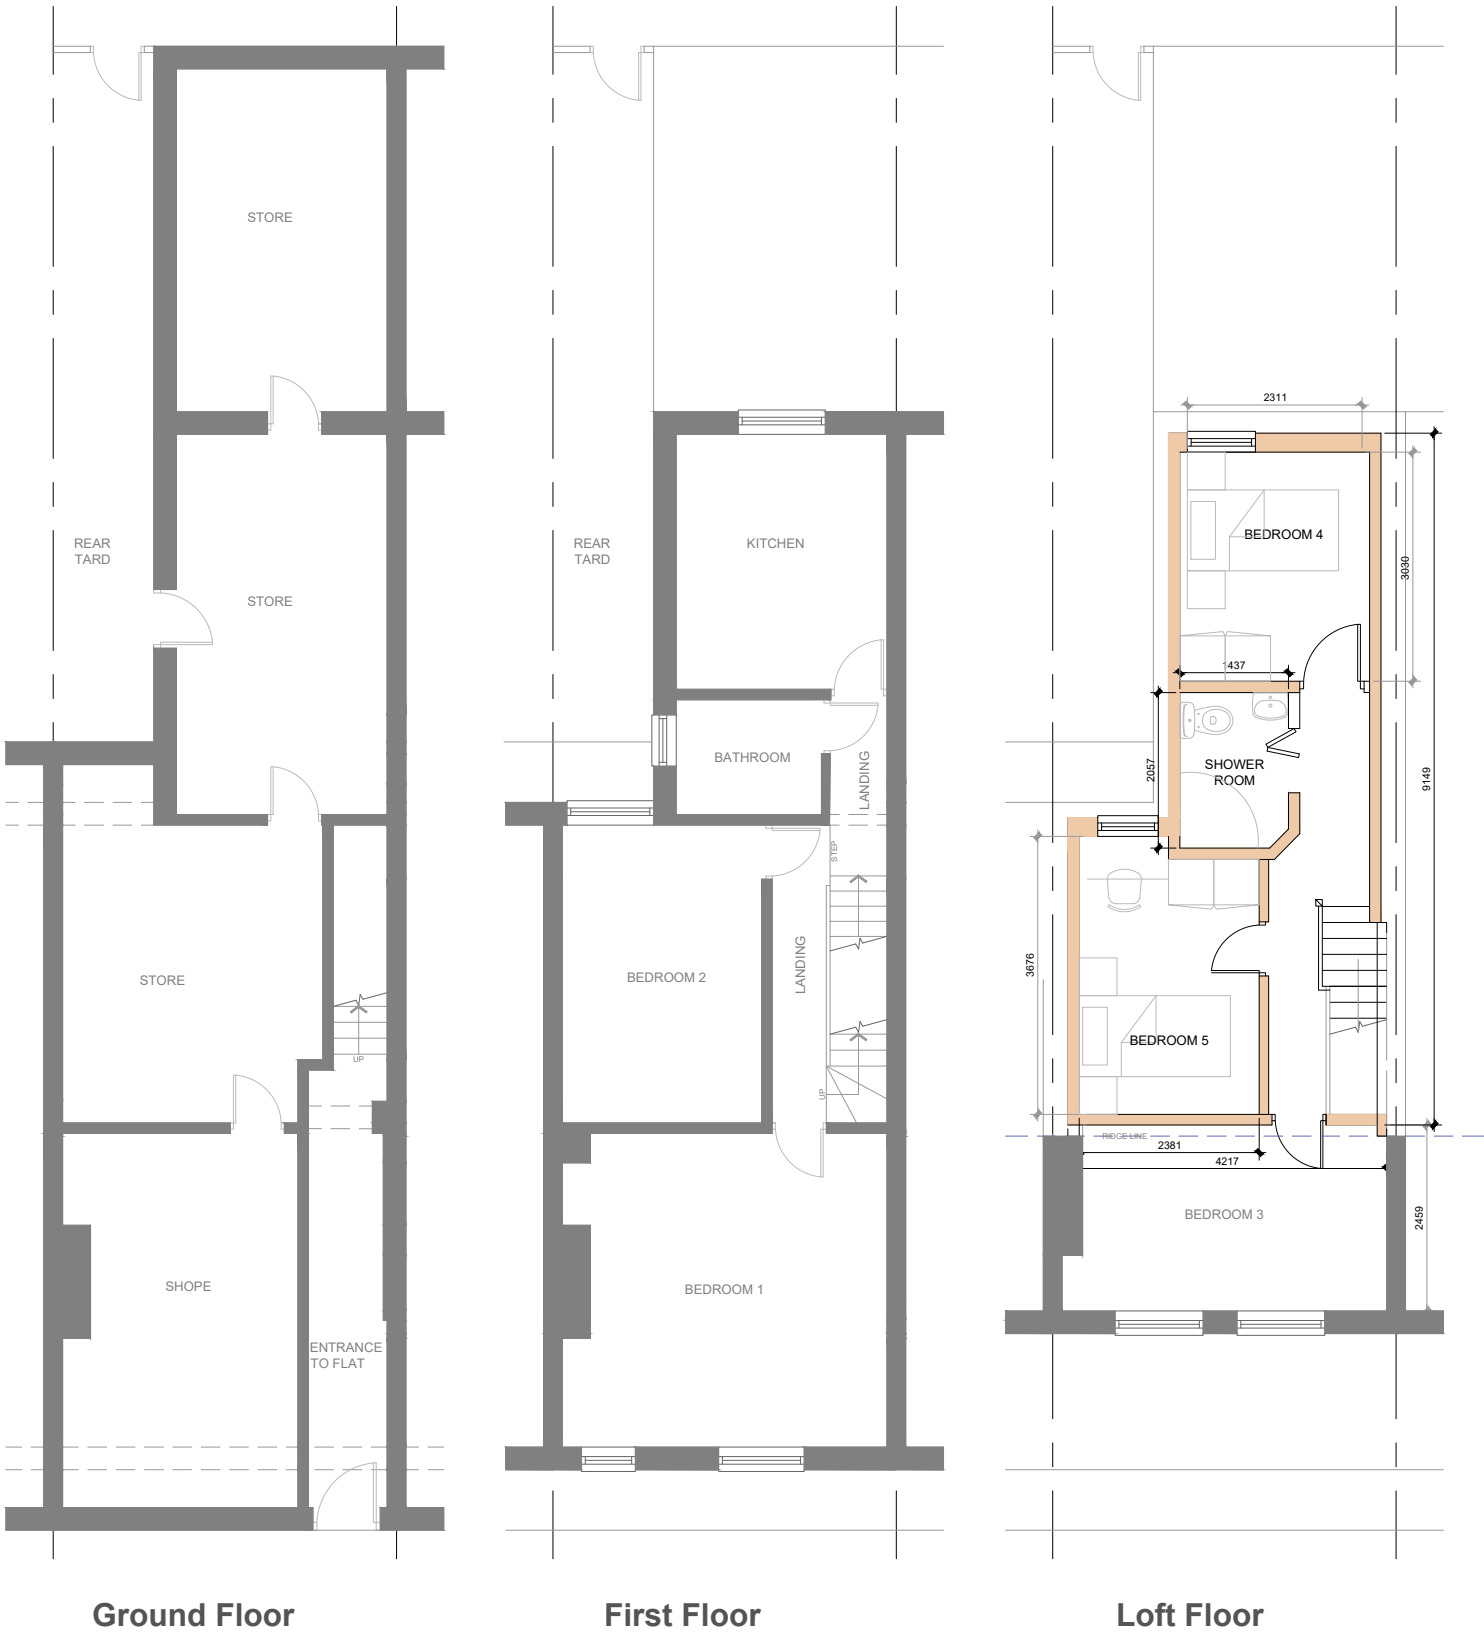

Ground Floor

First Floor

Loft Floor




ARCHITECTURE

Great Western St
309 Great Western St
2317


04.

www.m1architecture.co.uk
T:0161 327 2011
M:07506237914


Floor Plans 1:100@A3
Proposed

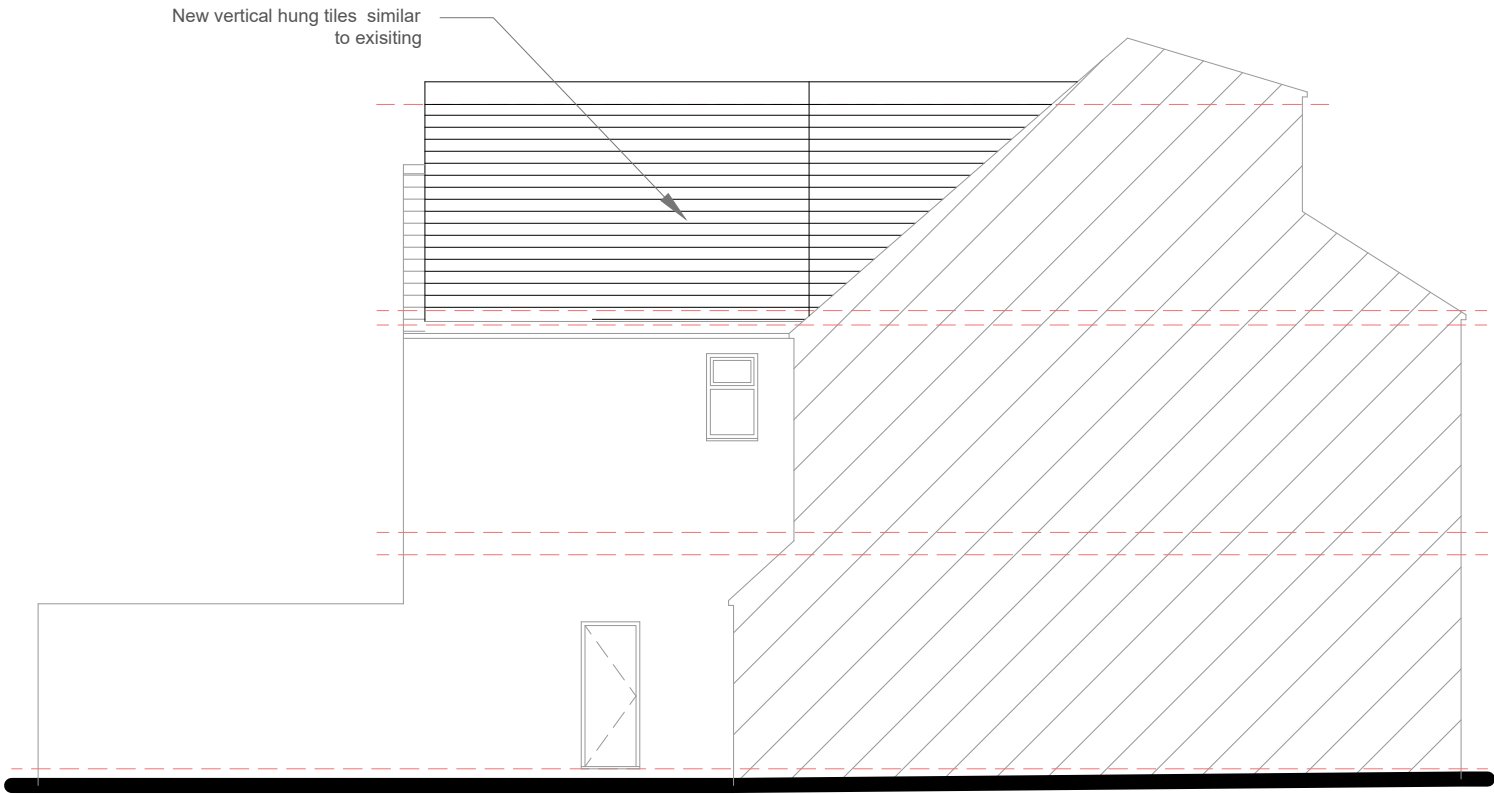

Side Elevation 1

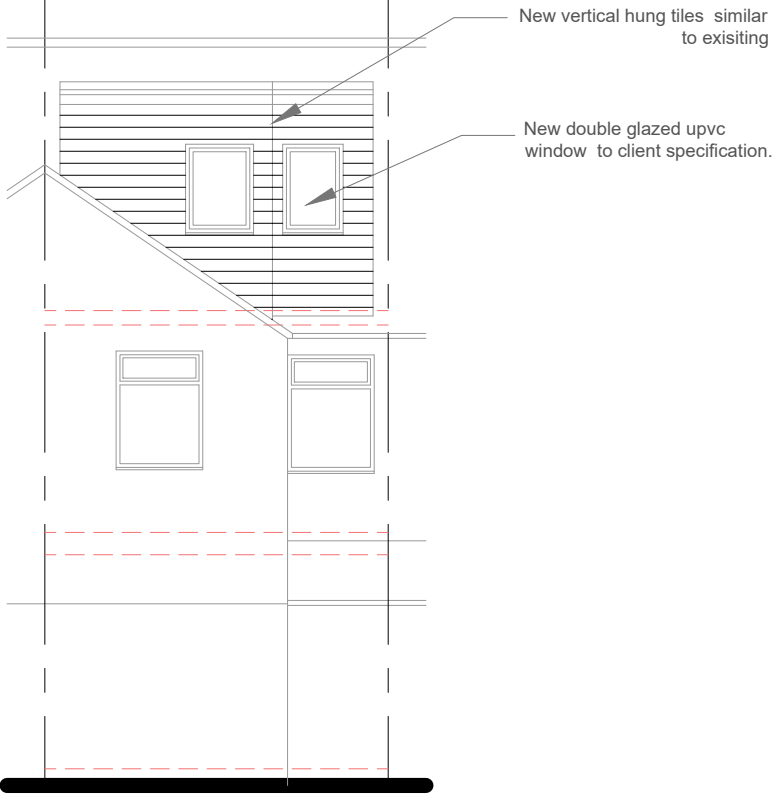

Rear Elevation

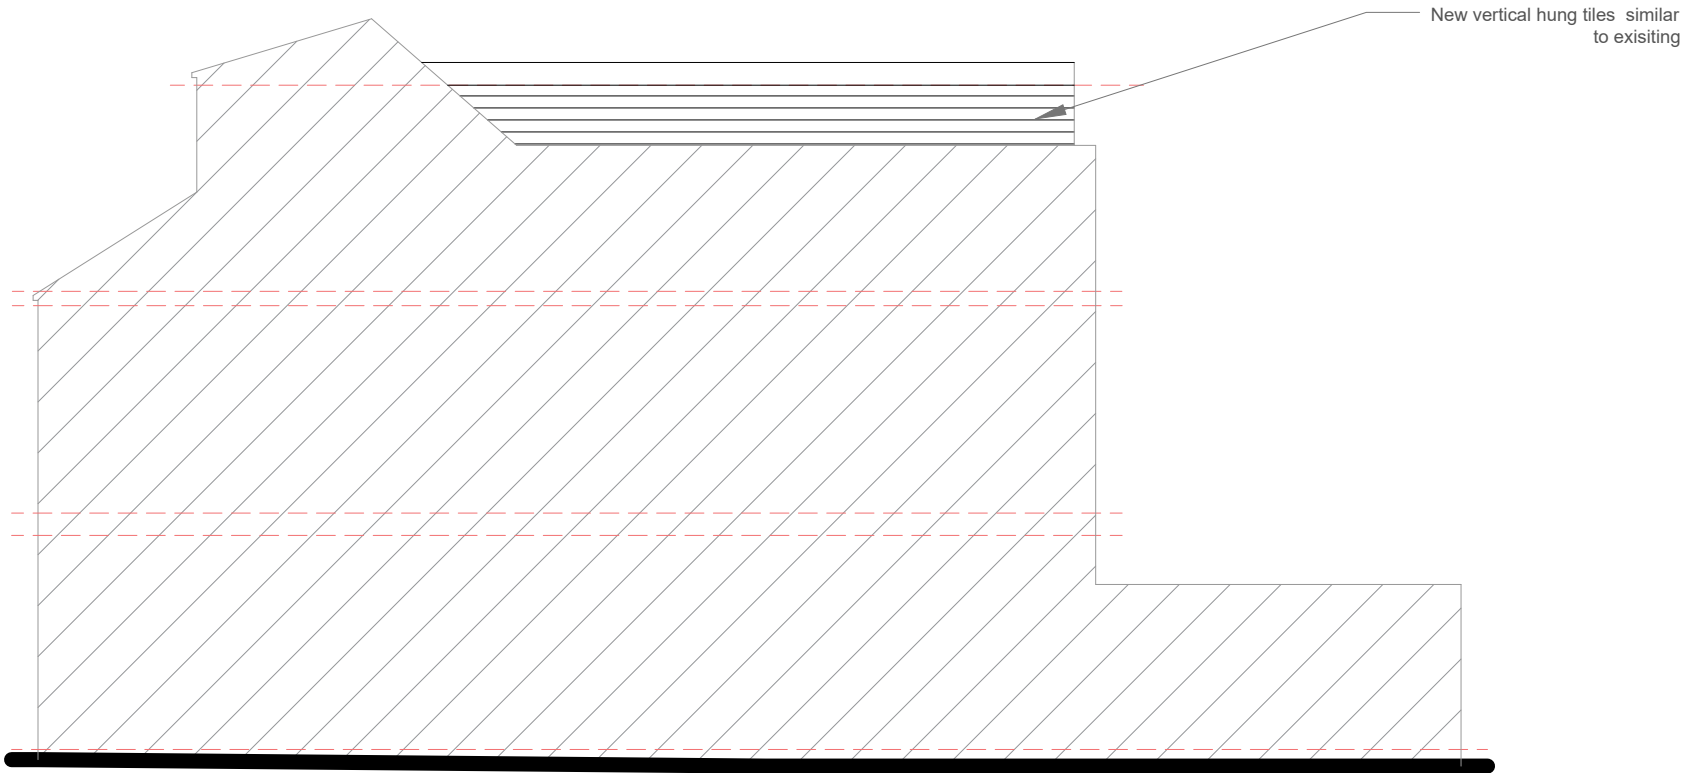

Side Elevation 2



ARCHITECTURE

www.m1architecture.co.uk
T:0161 327 2011
M:07506237914

Great Western St
309 Great Western St

2317

05.

Elevations 1:100@A3
Proposed