




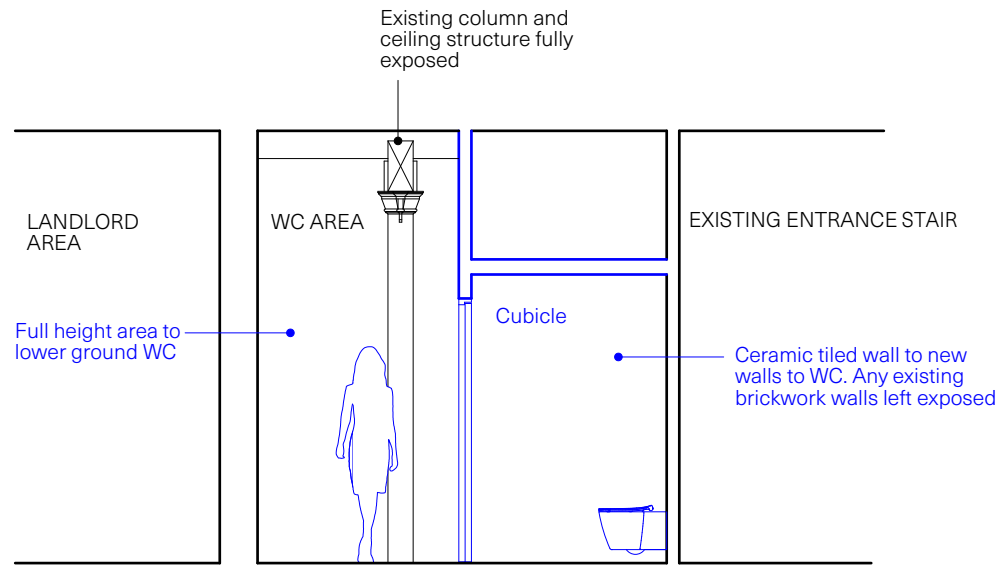

SECTION BB

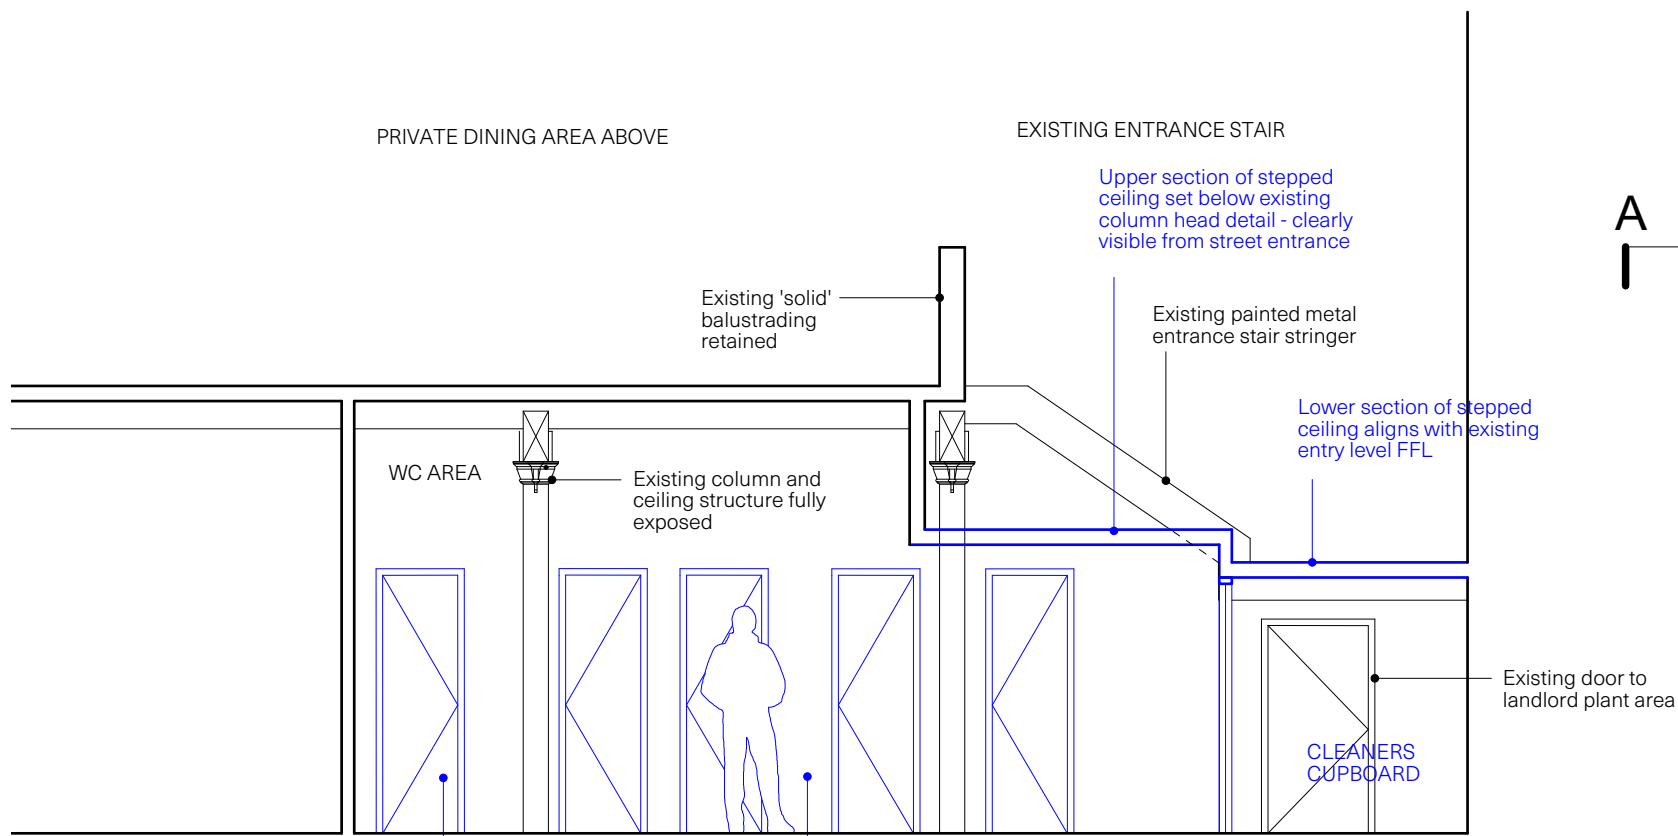

SECTION AA

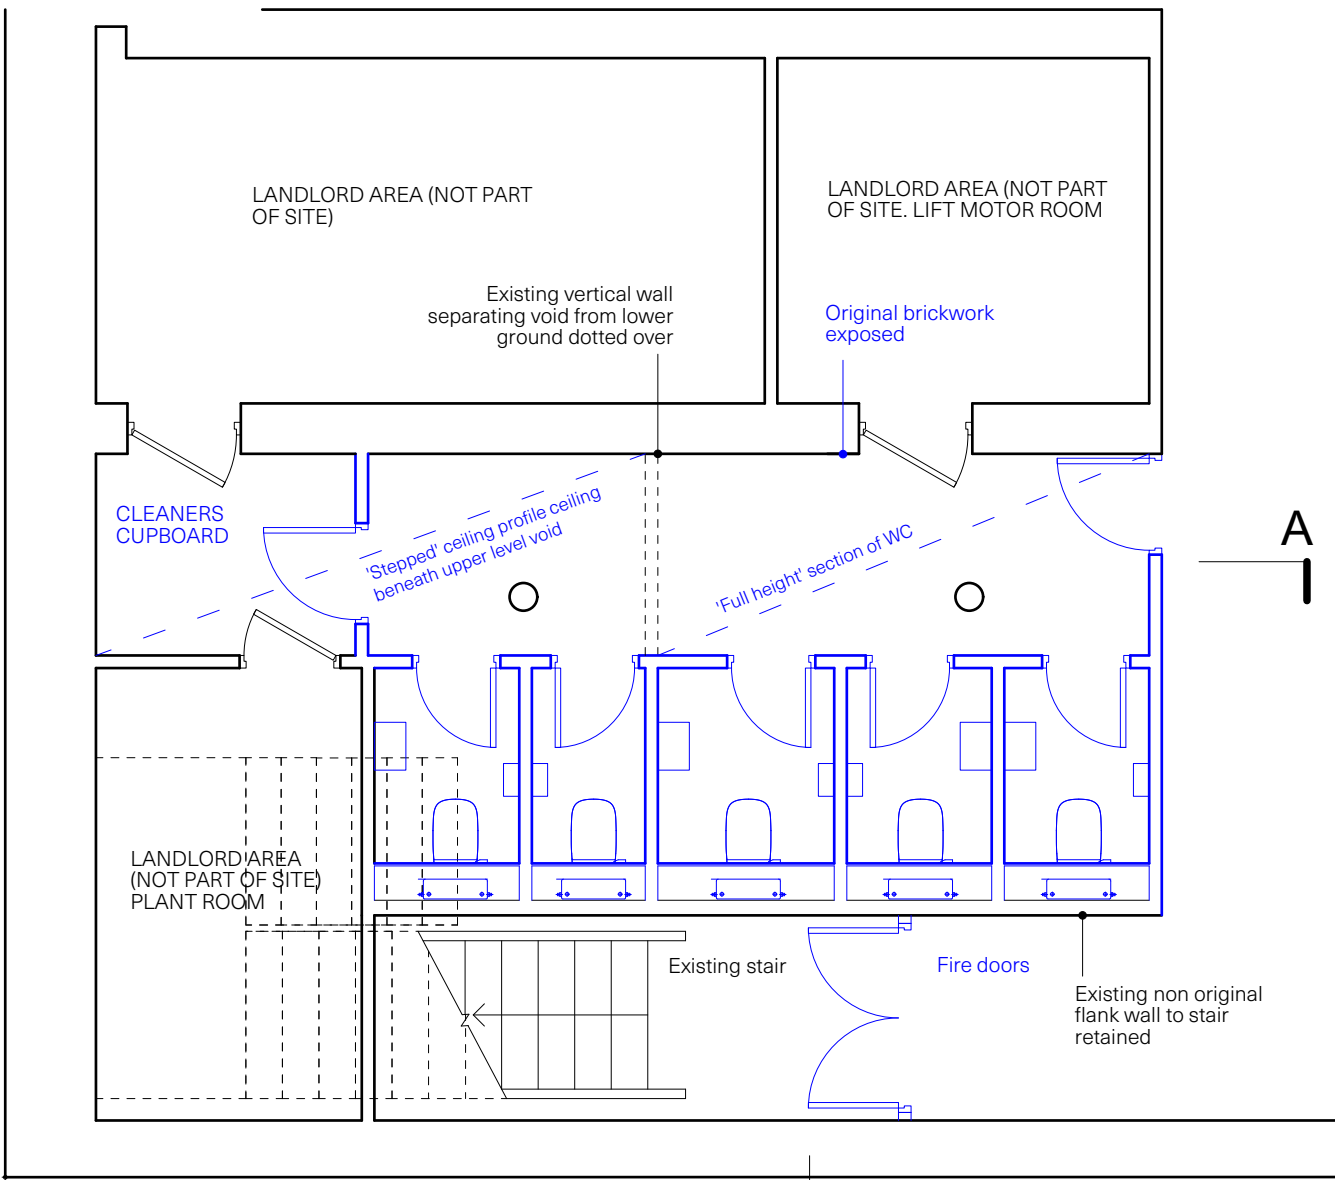

LOWER GROUND WC PLAN

New construction shown blue