


MapServe®

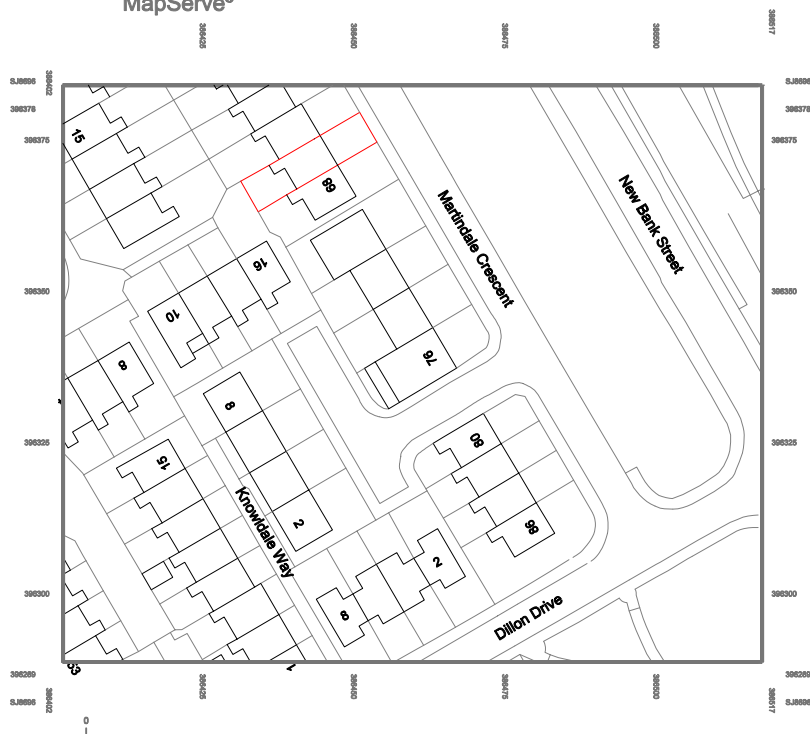

© Crown copyright 2023 Ordnance Survey 100019143

Drawing Title:

O.S. MAP

Site Address:

66 MARTINDALE CRESCENT, LONGSIGHT
MANCHESTER M12 4WQ

Scale: 1:1250

Drwg No. 66MC/SP01

