


The height difference between threshold and footpath is
460mm - 60mm = 400mm therefore the ramp length @ 1:12 = 4800MM

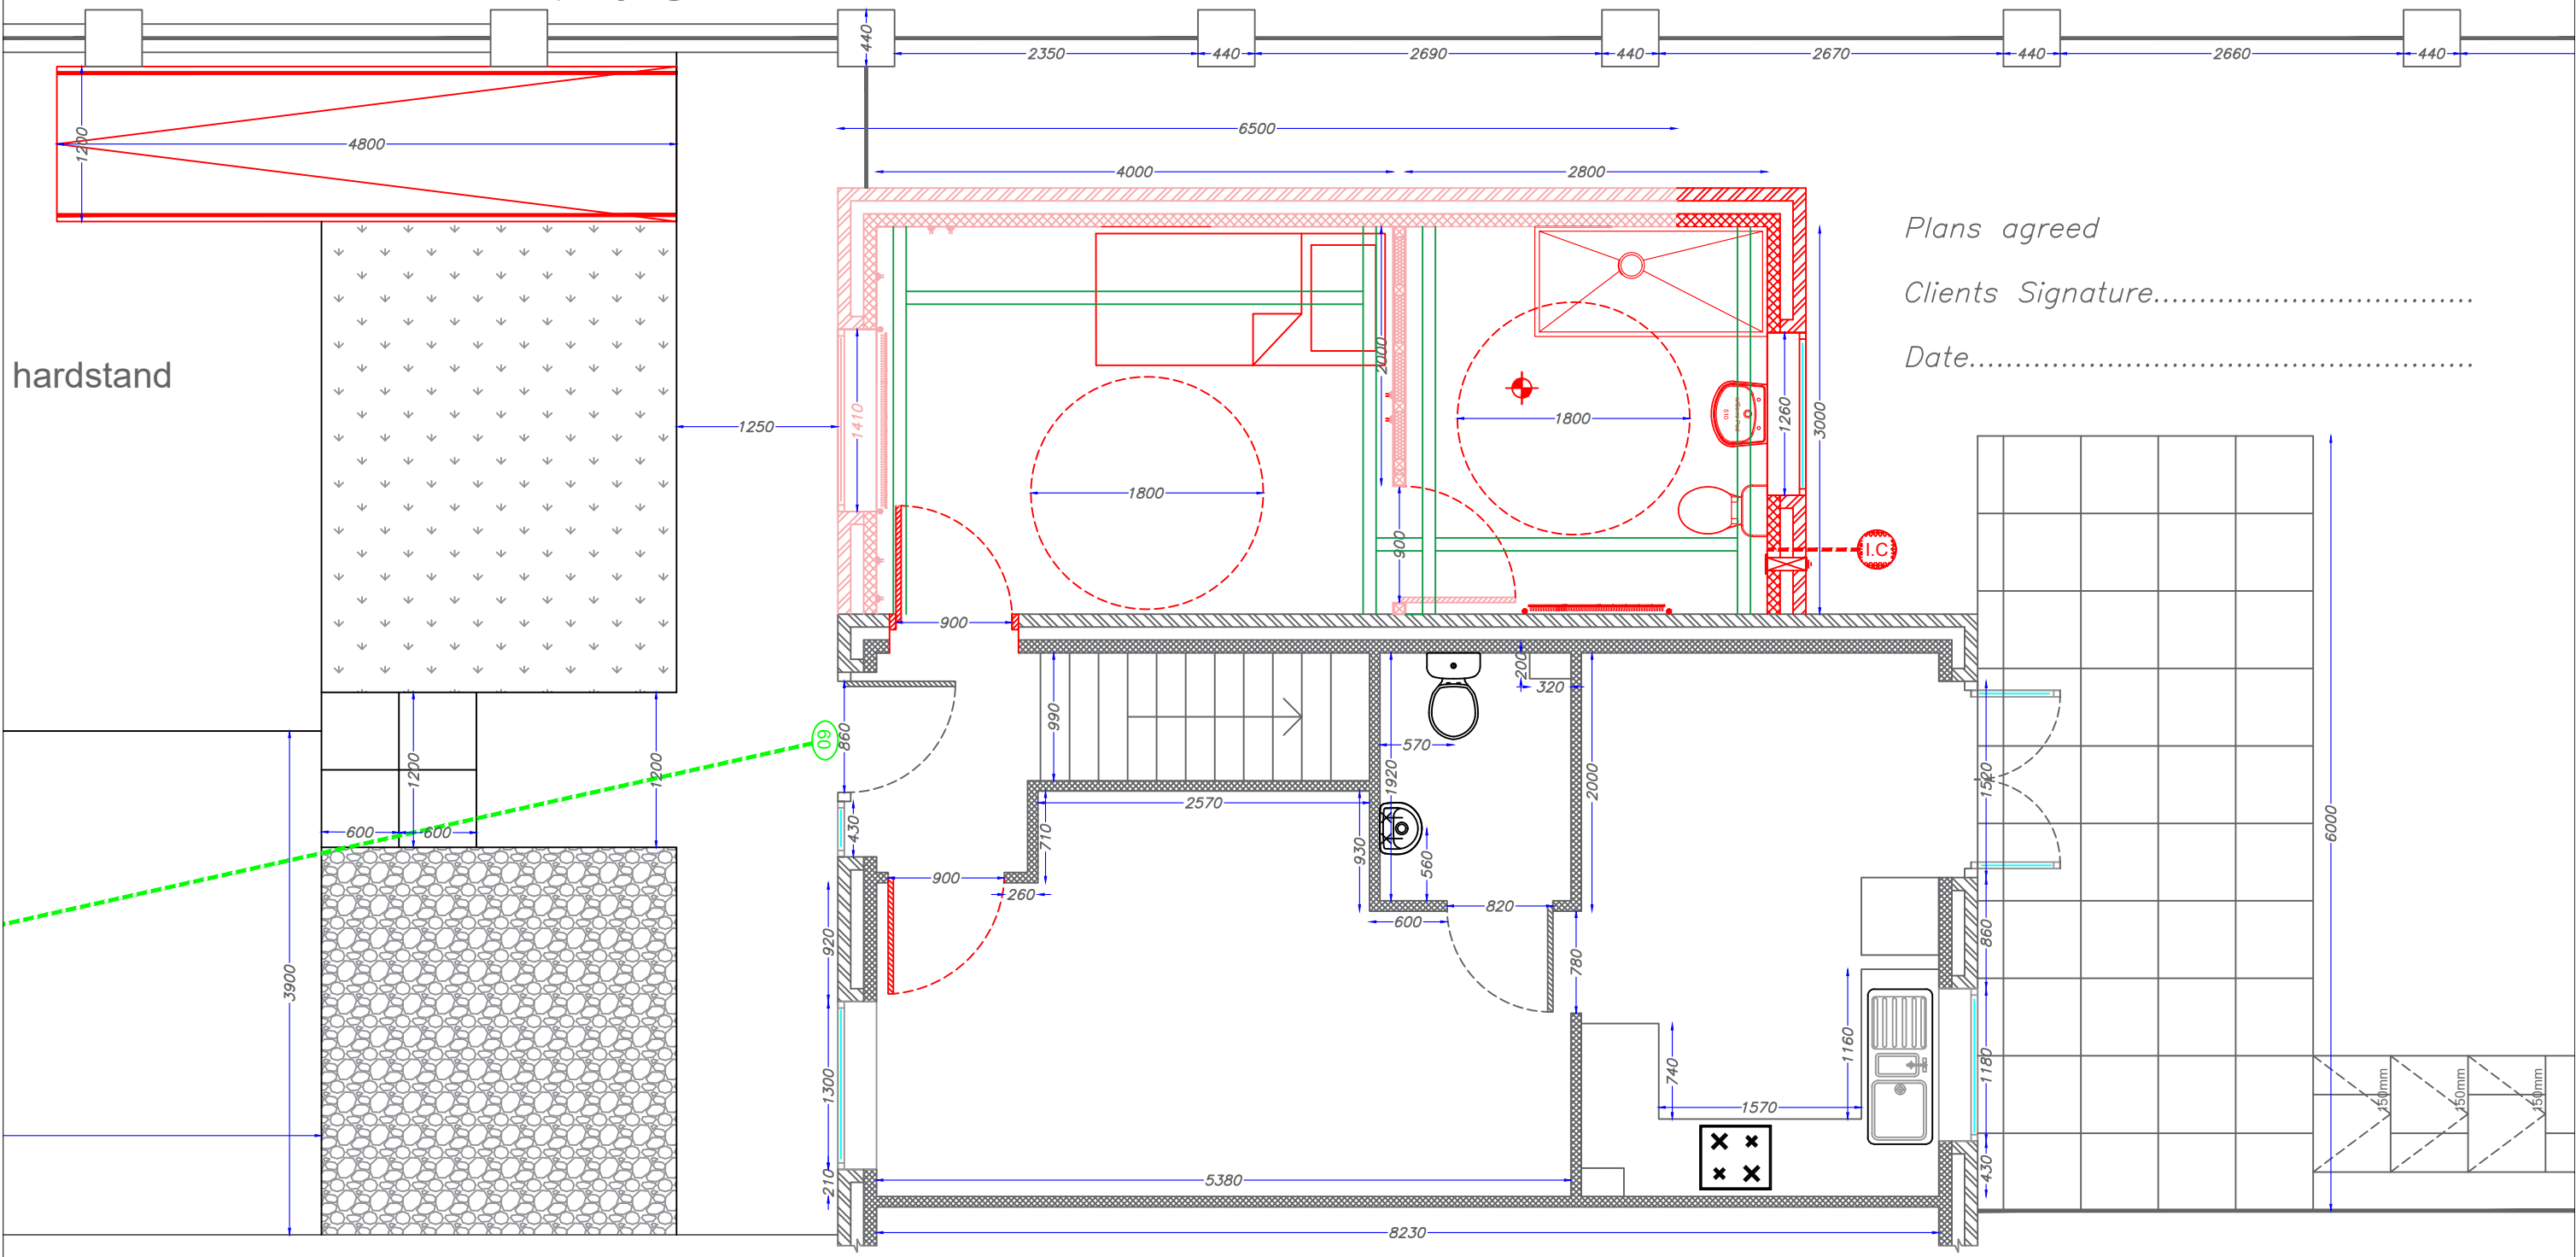

Amended Extension Layout

Manchester's Local Care Organisation Technical Officer Service 29 Poland St, Unit 1 Ancoats, Manchester, M4 6AZ	Applicants Name: Miss Juan Maria Jis Property Address: 3 Hartfield Close Brunswick Manchester M13 9YX	REVISIONS - Rev - Wet Room Extended by 1000mm to allow for Shower stretcher to be installed - 02/06/2023	Date: 26/06/2023 Paper Size: A3 Scale: 1:50 Drawn By: Brian Taylor	 Manchester Equipment & Adaptations Partnership
--	---	---	---	---