
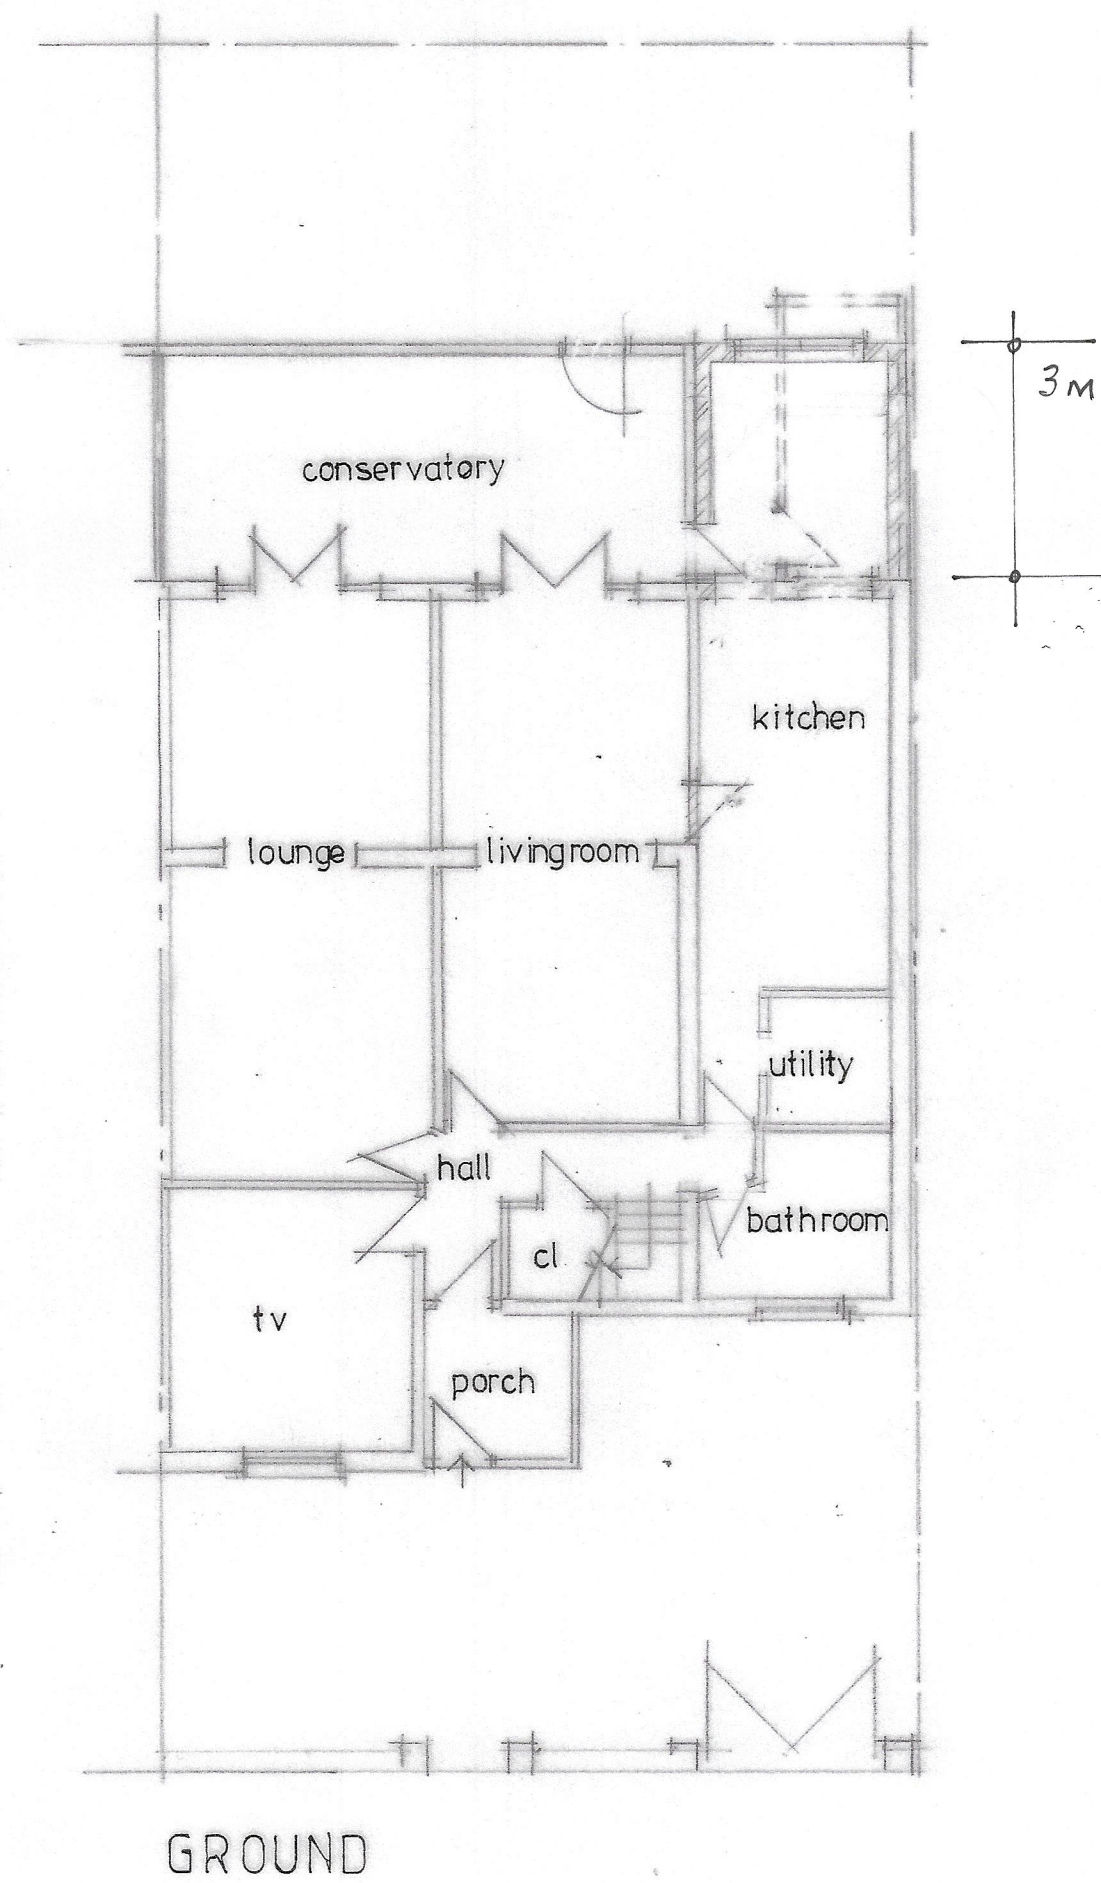


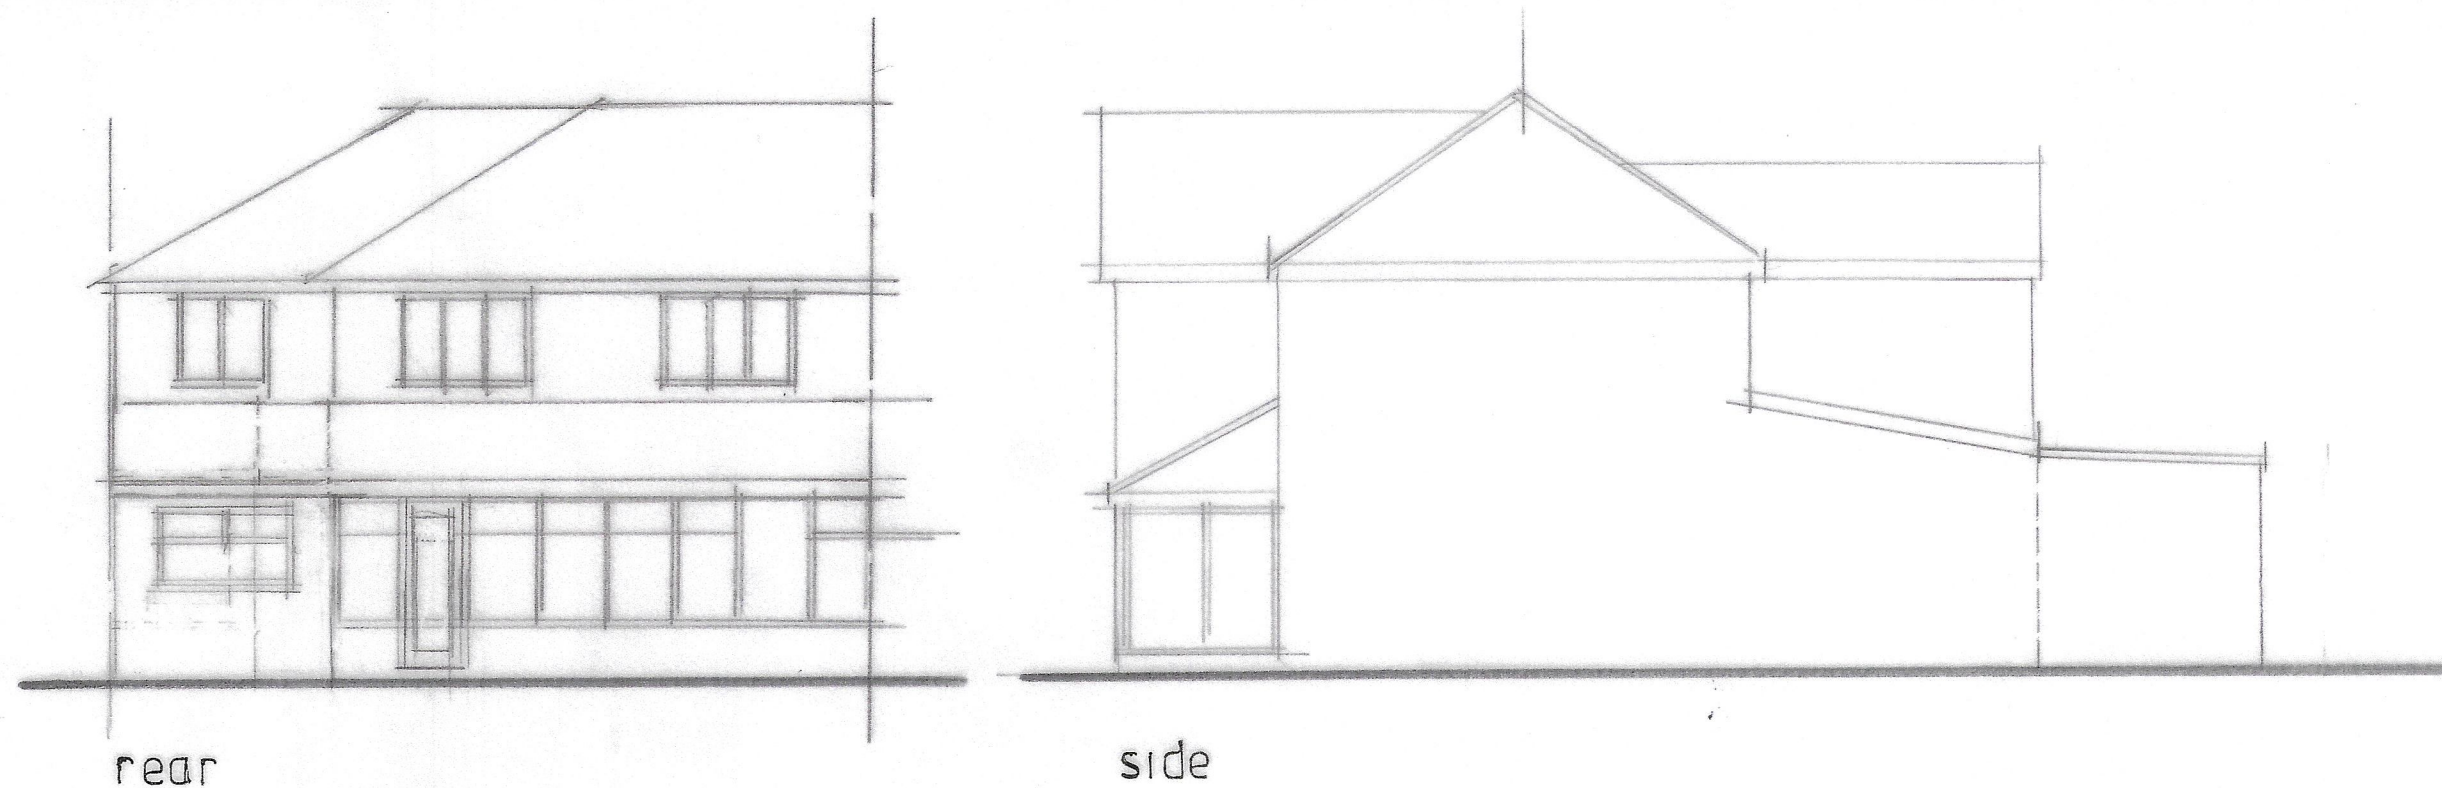

CLIENT

MR N AHMED
7 TELFER ROAD
RUSHOLME M13 0XS

JOB TITLE

PROPOSED GROUND FLOOR
REAR REAR EXTENSION

DRG. TITLE

PLAN & ELEVATIONS
AS PROPOSED

**HOLBOROW +
ORMESHER +**
Limited

**architectural &
interior design**

15 OVERTON CLOSE
MIDDLEWICH
CHESHIRE CW10 0PZ

phone: 07770 834939

ISSUE	ORIGINAL	1	2	3	4	5	6	7
REVISION		A	B					
DATE		JUNE 23	JUN 23					
DRAWN		DKO	GU					
CHECKED								
APPROVED								
SCALE	1:100 at A2							
DRAWING NUMBER	2281/23/02 ^{KB}							