




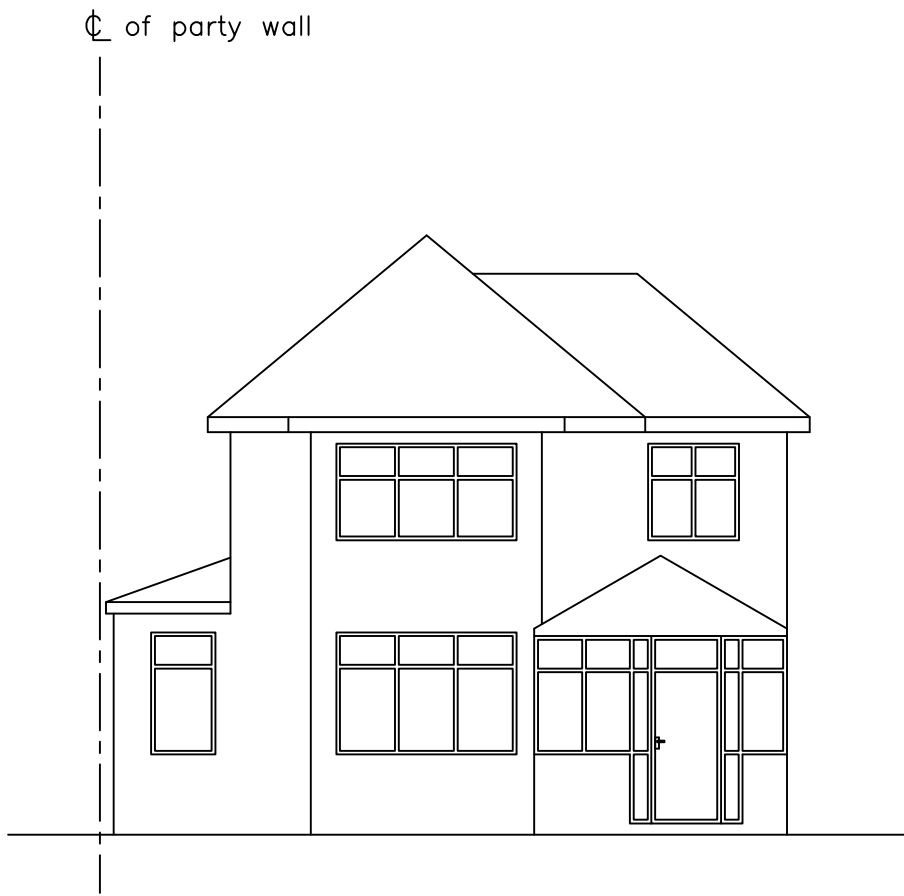


PROPOSED FRONT ELEVATION

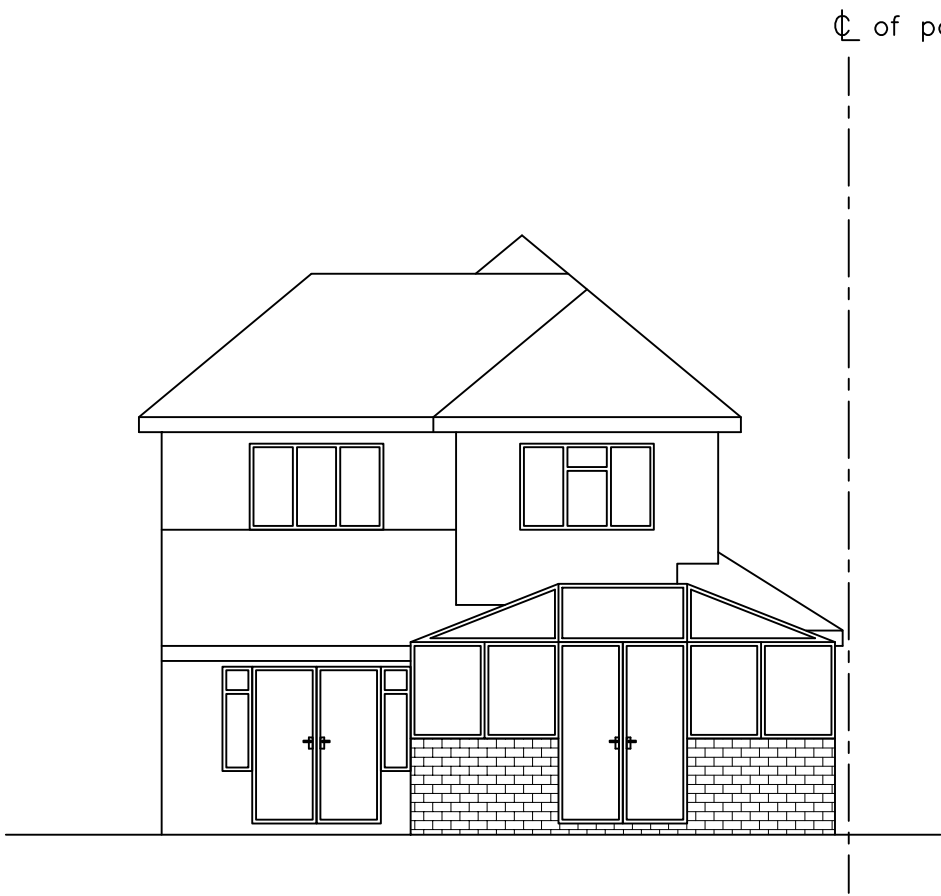

PROPOSED REAR ELEVATION

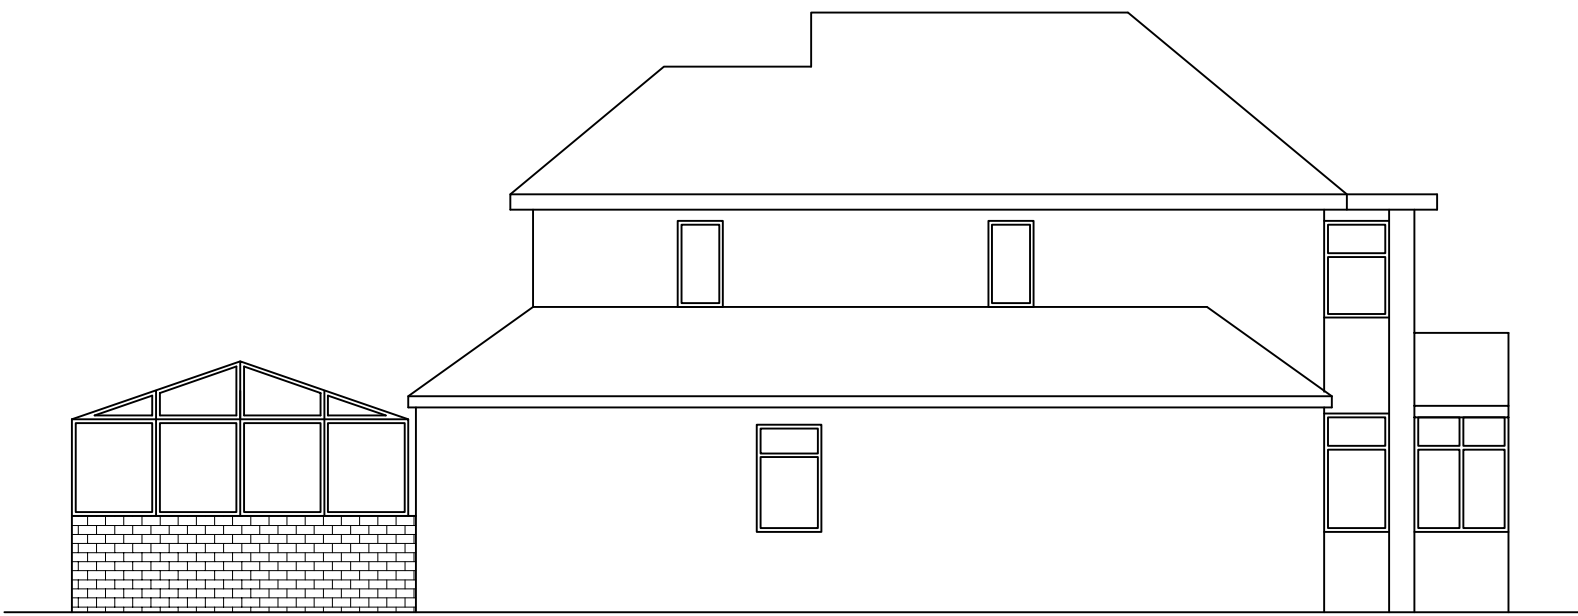

PROPOSED SIDE ELEVATION FROM NO. 661 Kingsway

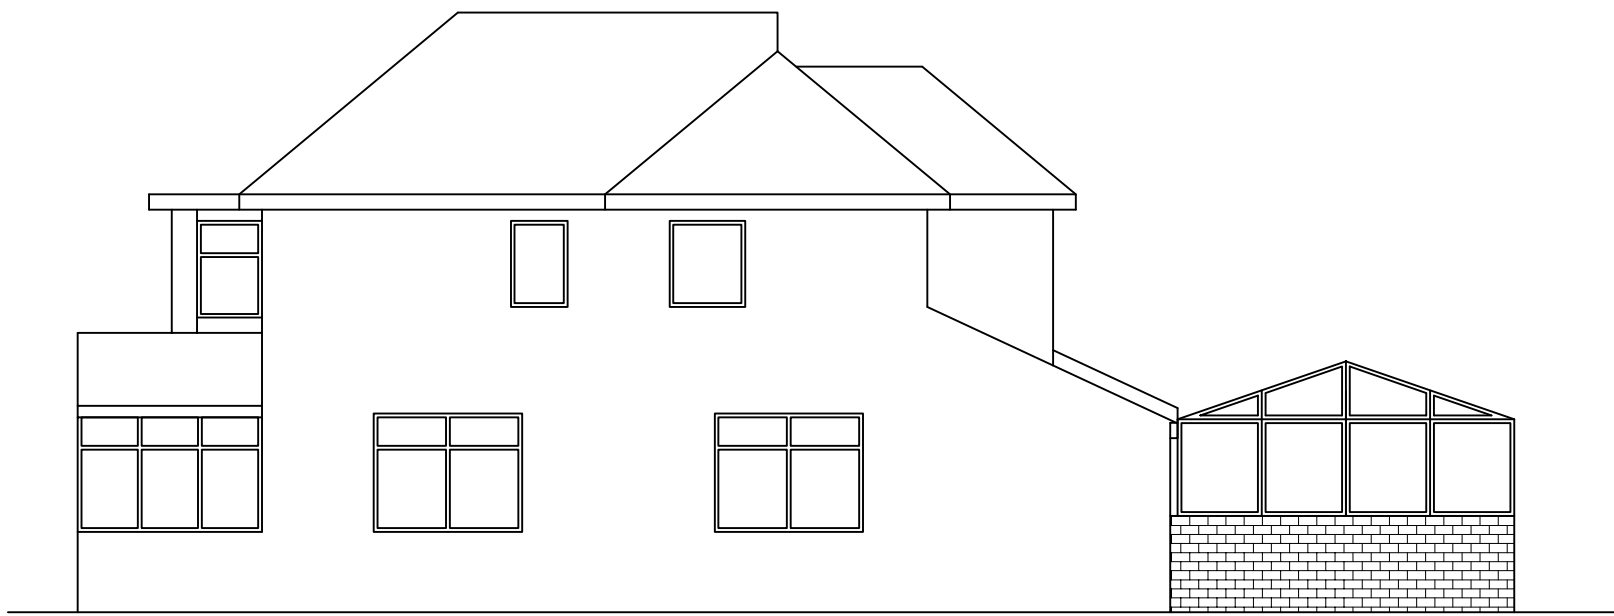

PROPOSED SIDE ELEVATION FROM NO. 3 Queensway