


SHIP CANAL HOUSE


TYPICAL WASHROOMS - FEMALE WCS - SHEET 4 OF 4

This drawing is the property of **bluesky** Design and must not be copied or otherwise reproduced. All dimensions must be checked on site before commencing work. This drawing was produced using AutoCAD 2019.

**NOTE: ALL DRAWING INFORMATION
SUBJECT TO SITE SURVEY AND DRAWING
UPDATES POST STRIP-OUT**

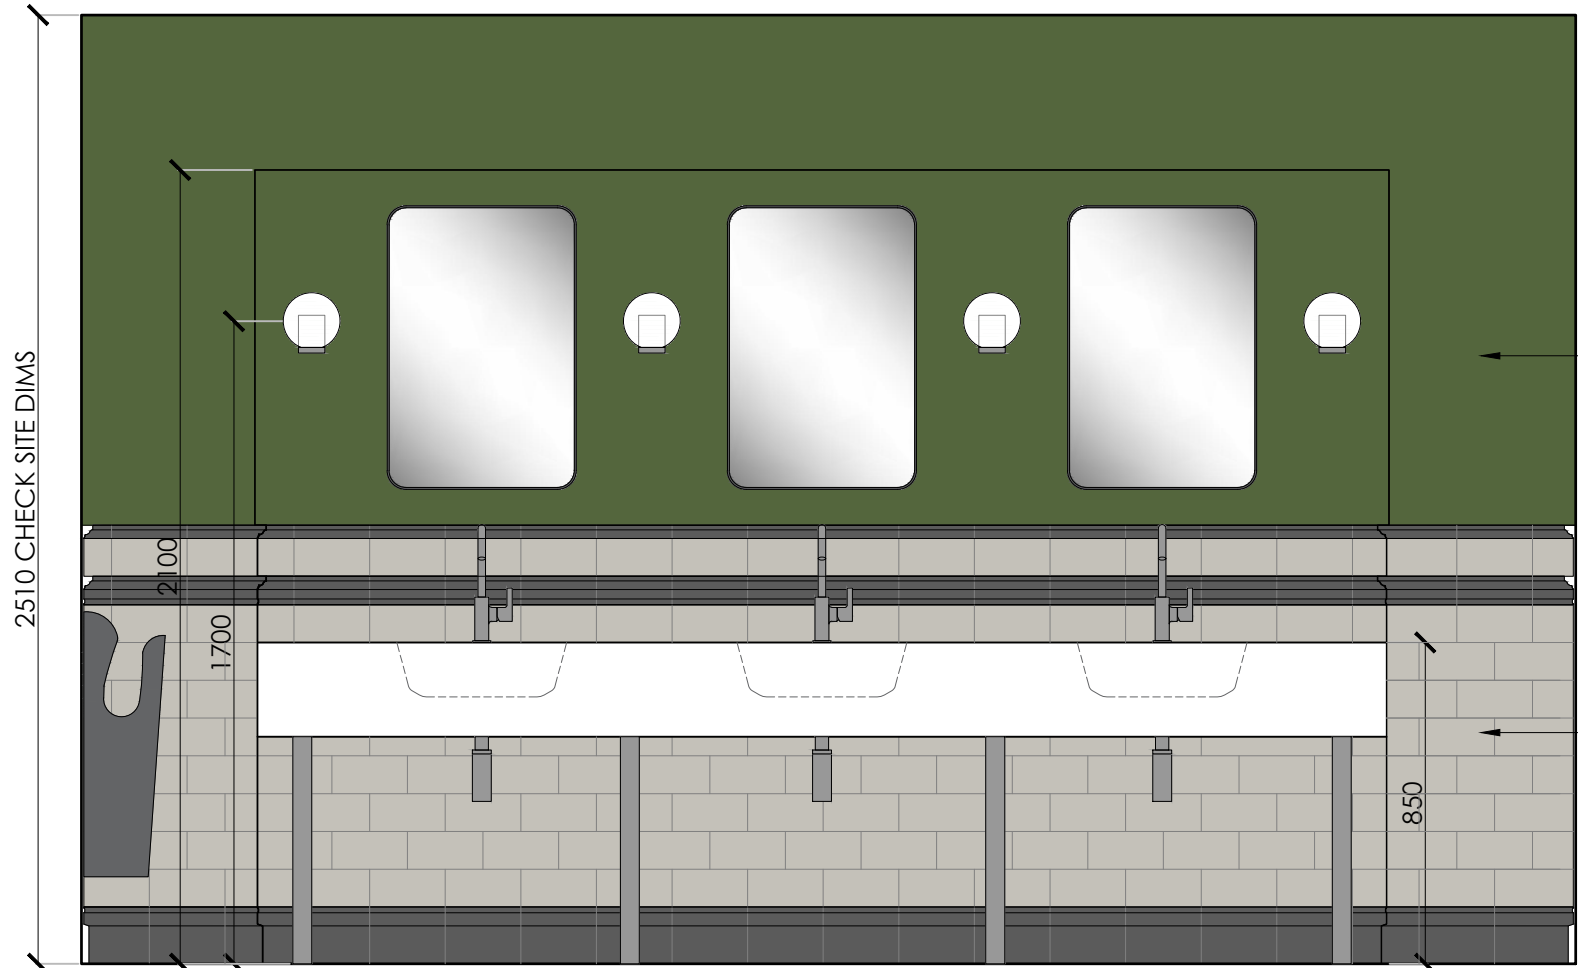


ELEVATION L-L - TILE SETTING OUT + PAINT COLOUR REFERENCE

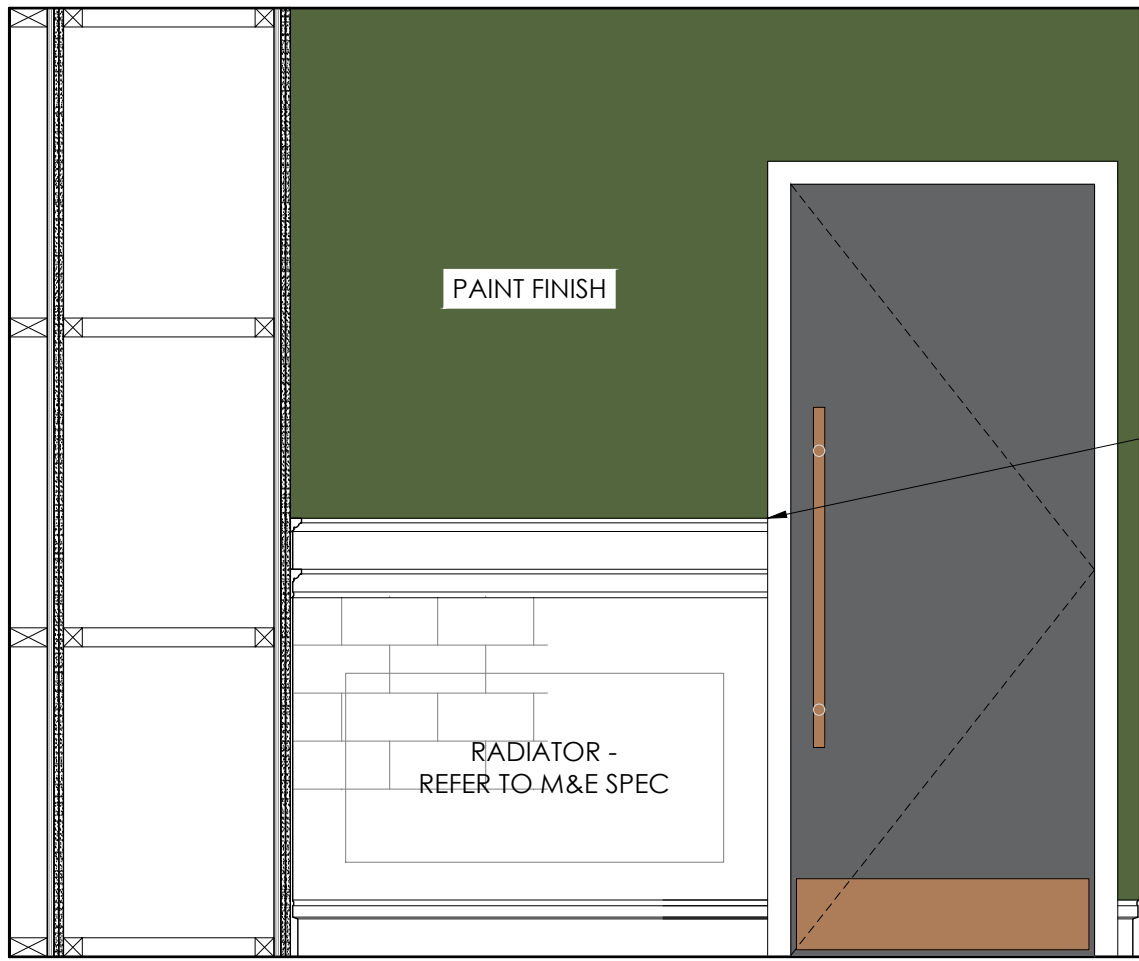


ELEVATION M-M




ELEVATION N-N

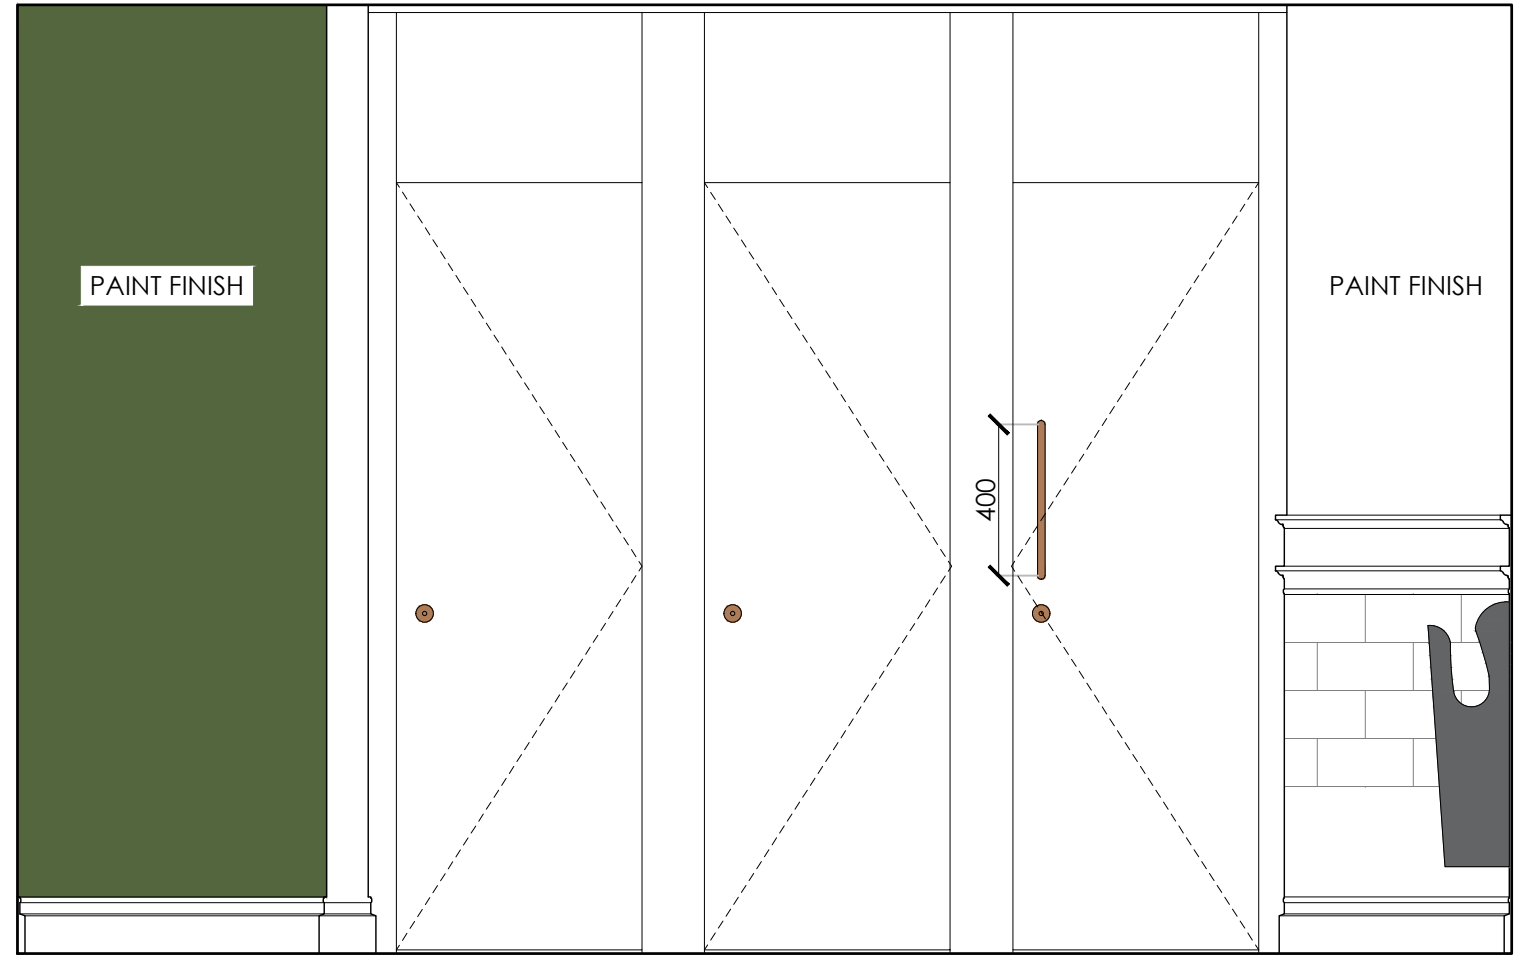


ELEVATION P-P

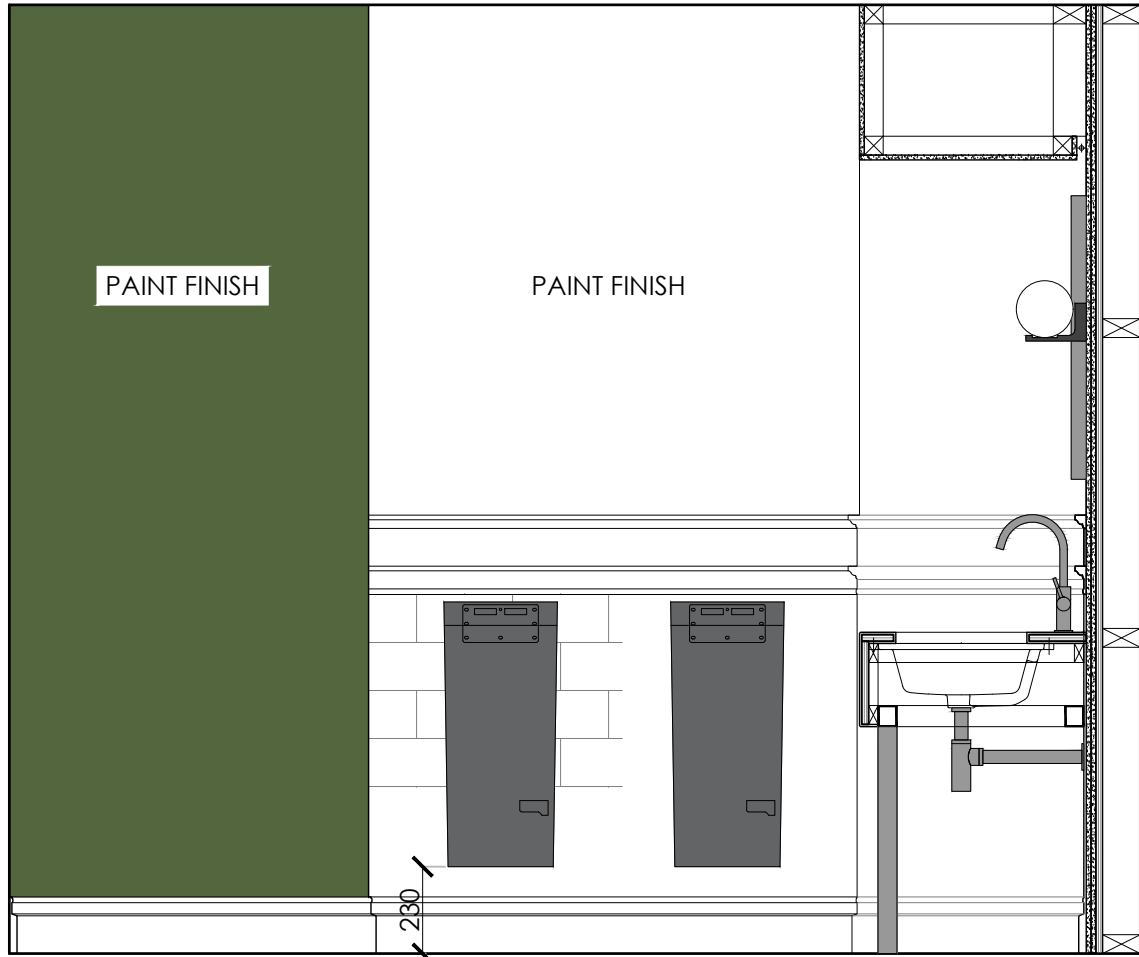


ELEVATION Q-Q

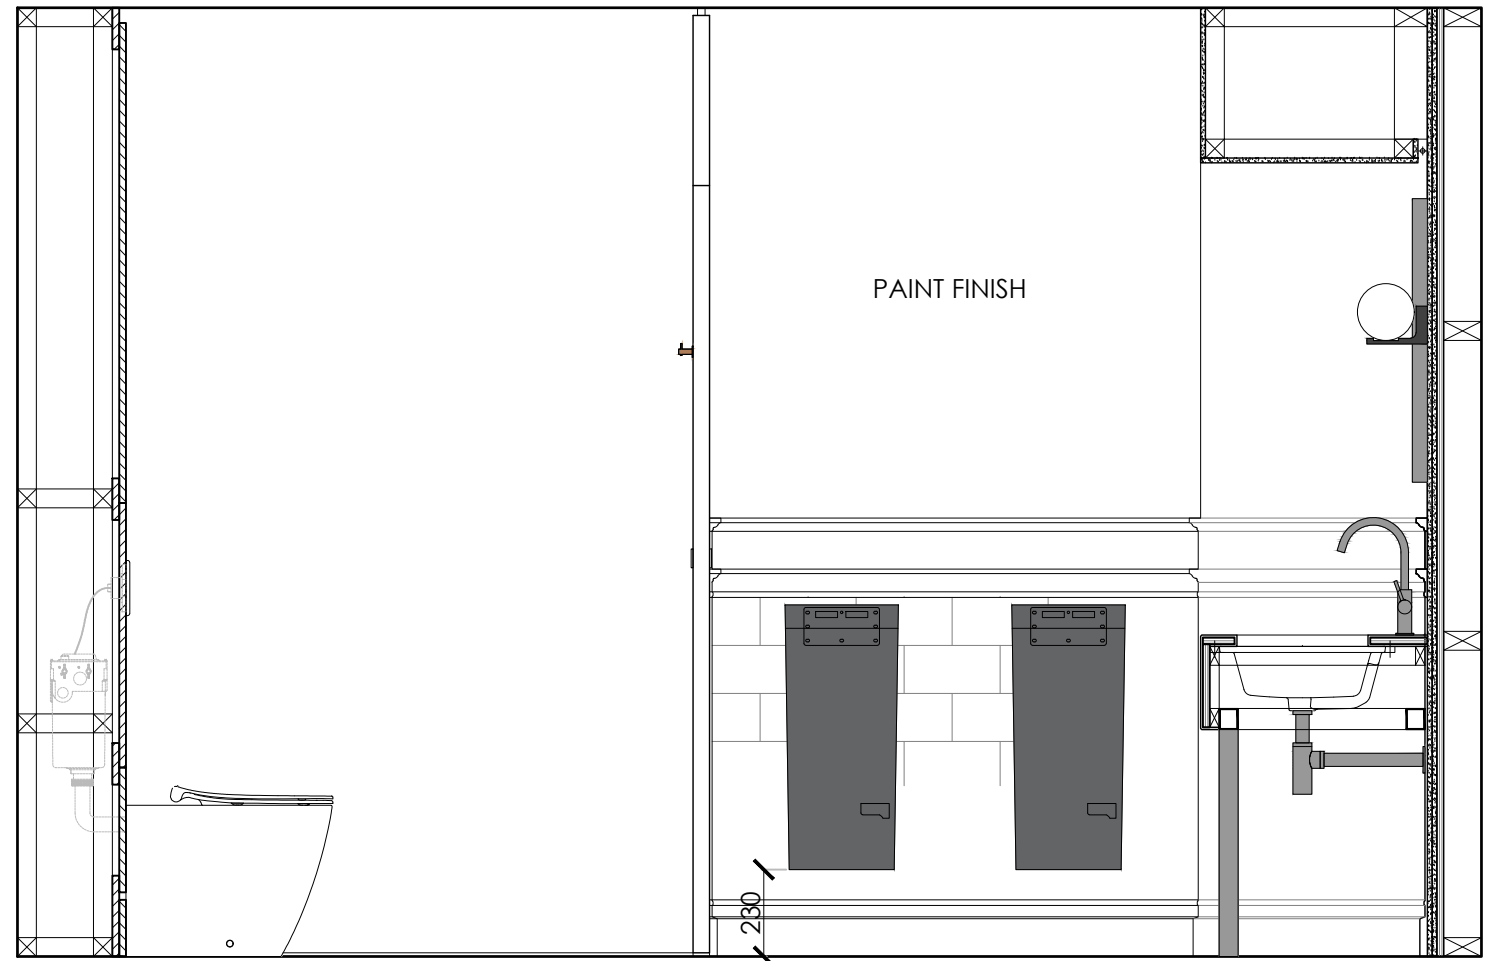


ELEVATION R-R

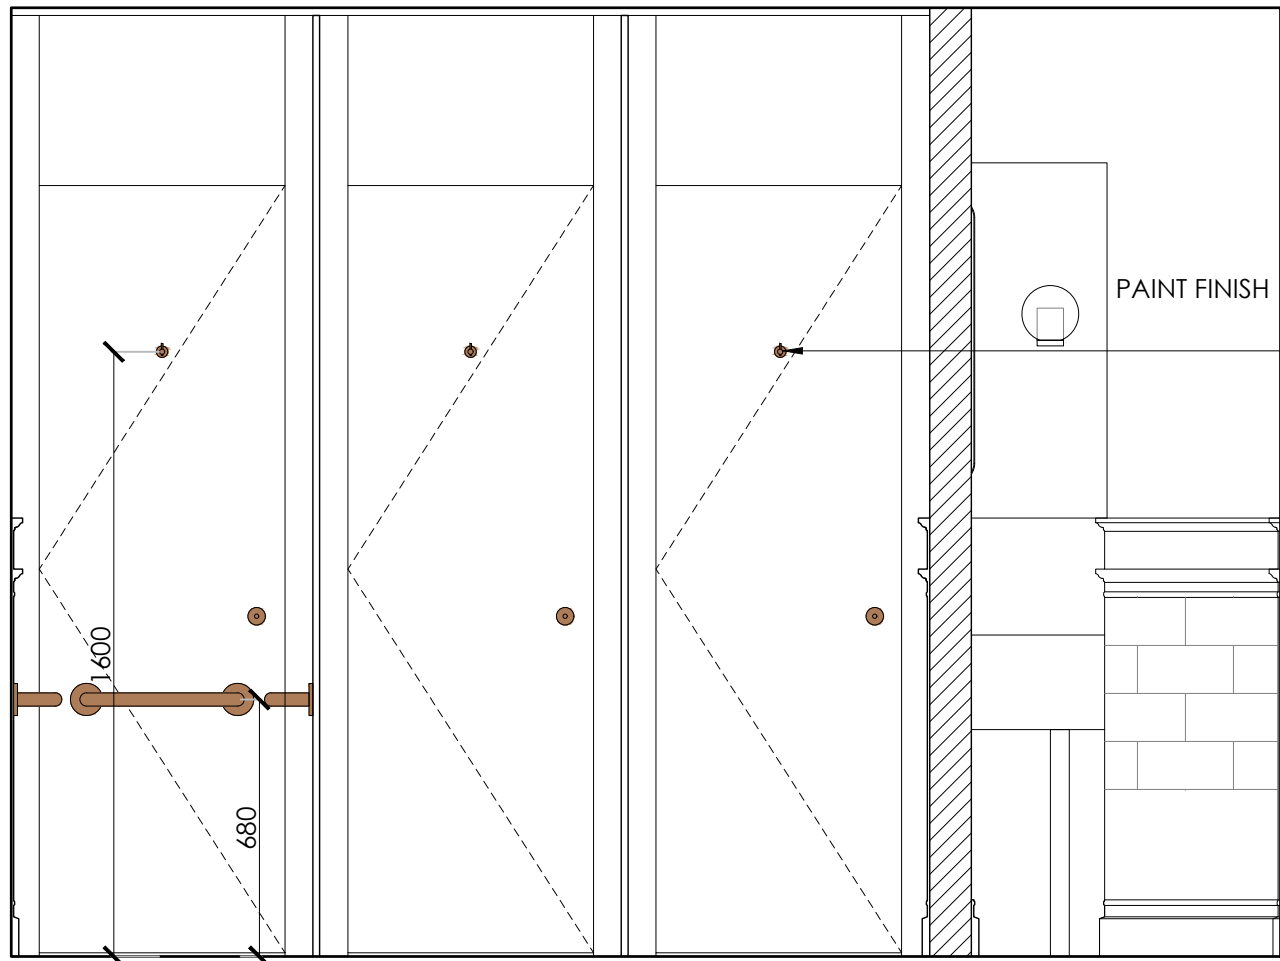

ELEVATION S-S

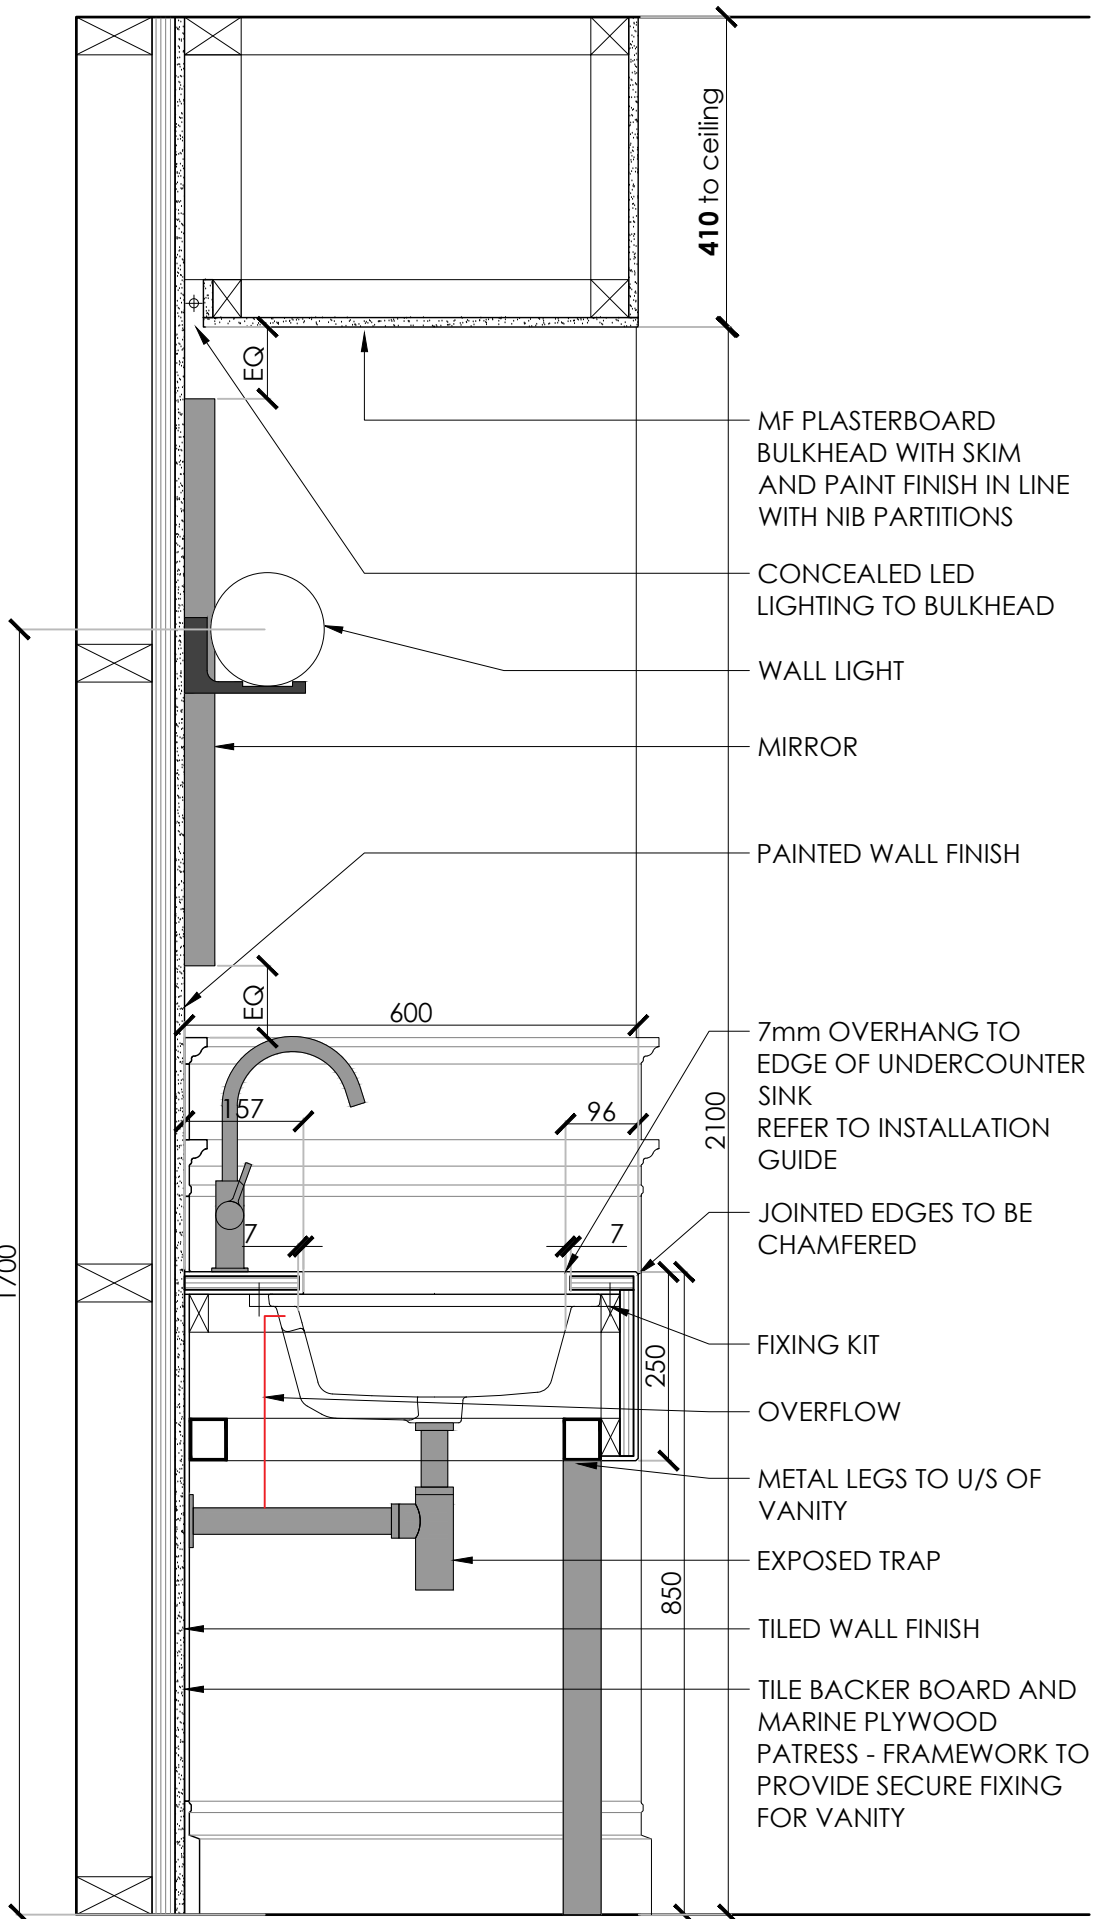

SECTION THROUGH VANITY
SCALE 1:10

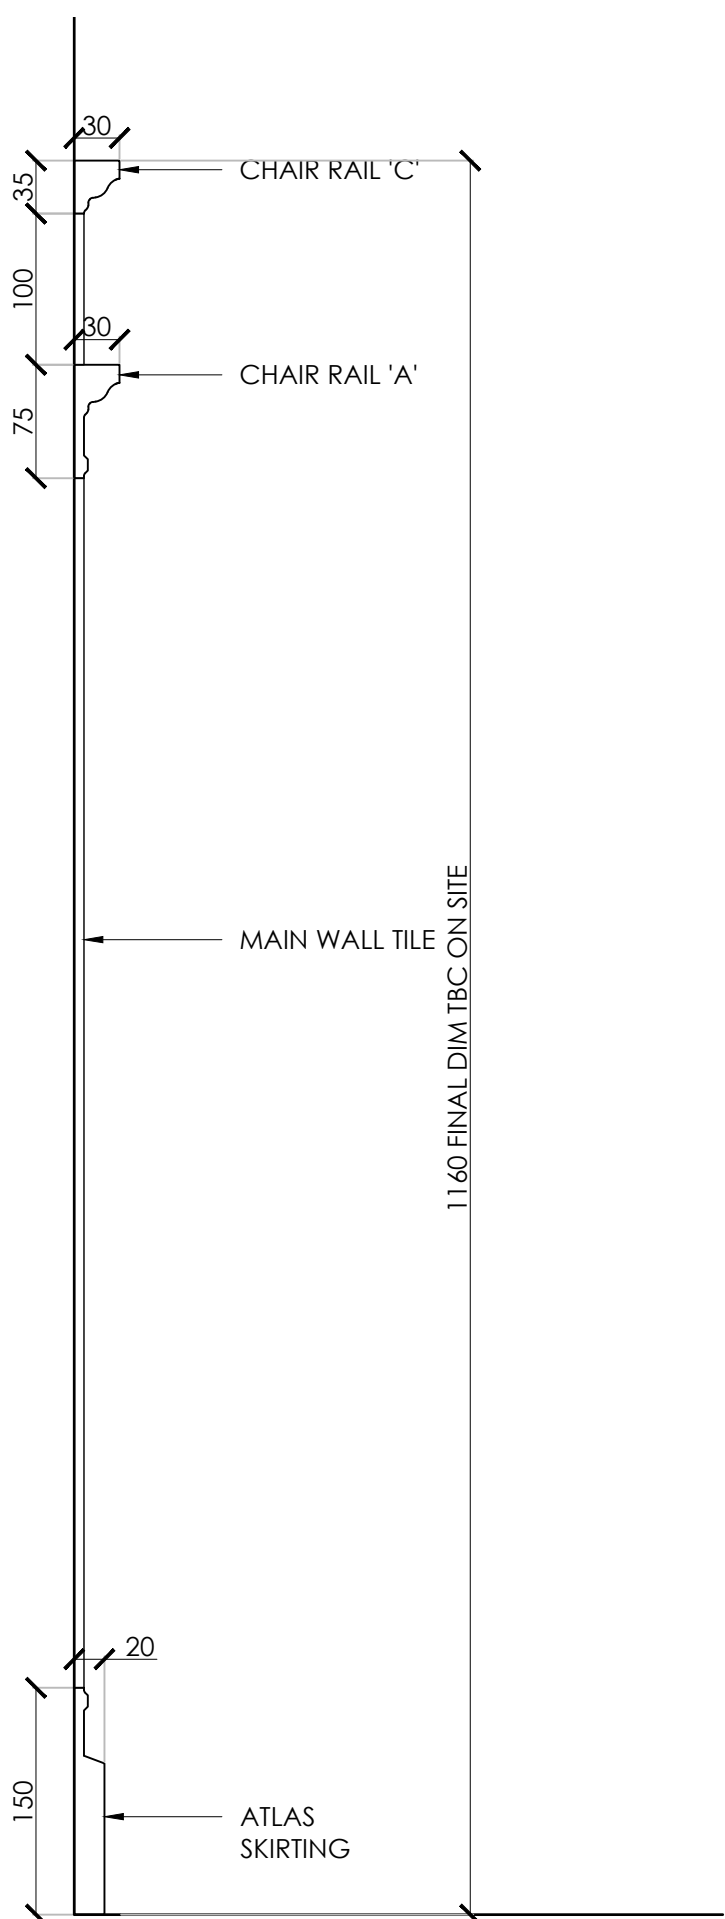

SECTION THROUGH TILING
SCALE 1:5

**READ IN CONJUNCTION WITH
1308-0X-WC-01**

Rev	Date	Description	Initials
A	13.12.22	HERITAGE ISSUE	ST

FOR TENDER

Client:	GROSVENOR
Project:	SHIP CANAL HOUSE
Address:	SHIP CANAL HOUSE, KING STREET
Drawing Title:	TYPICAL WASHROOMS - FEMALE WCS - SHEET 4 OF 4
Date:	25.11.2022
Project Number:	1308
Scale:	1:20 / 1:10 / 1:5 @A1
Drawn by:	CEB
Drawing Number:	1308-0X-WC-04A