


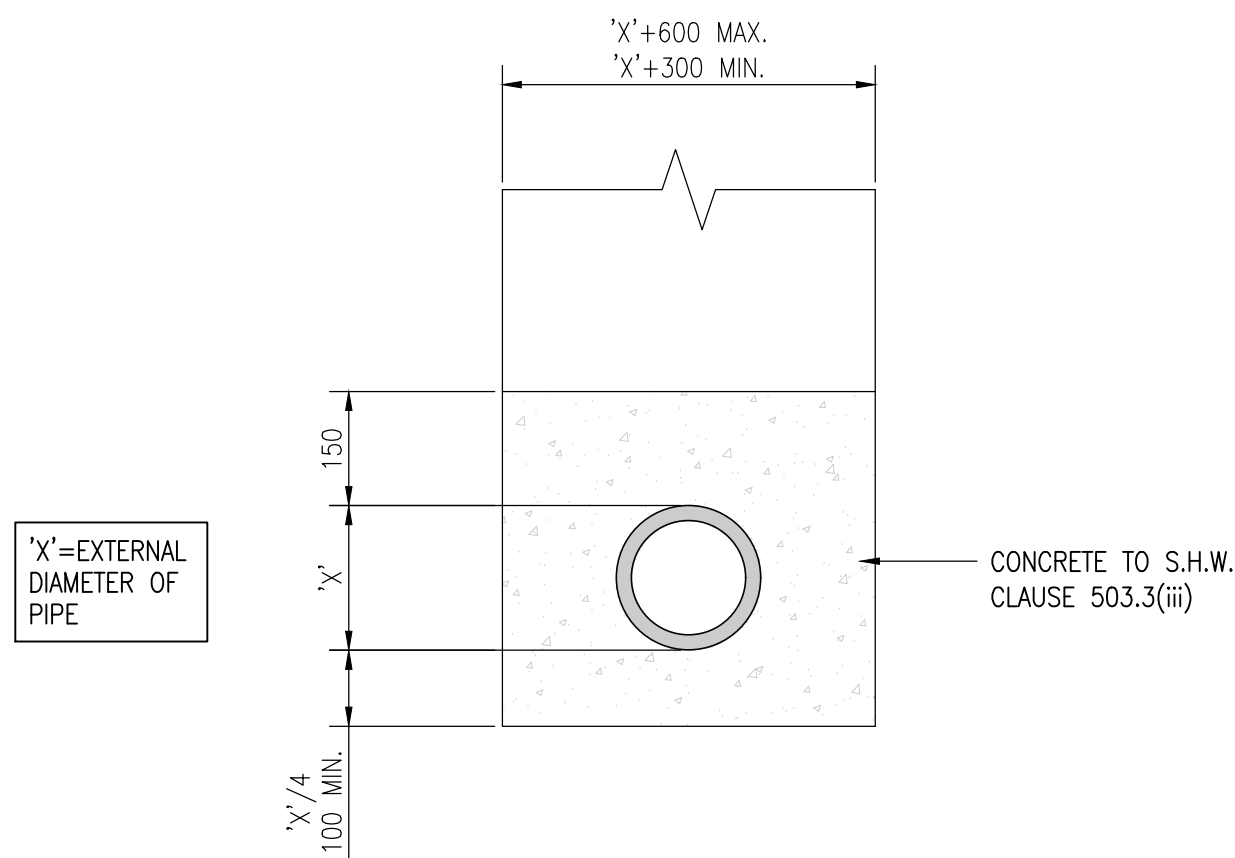


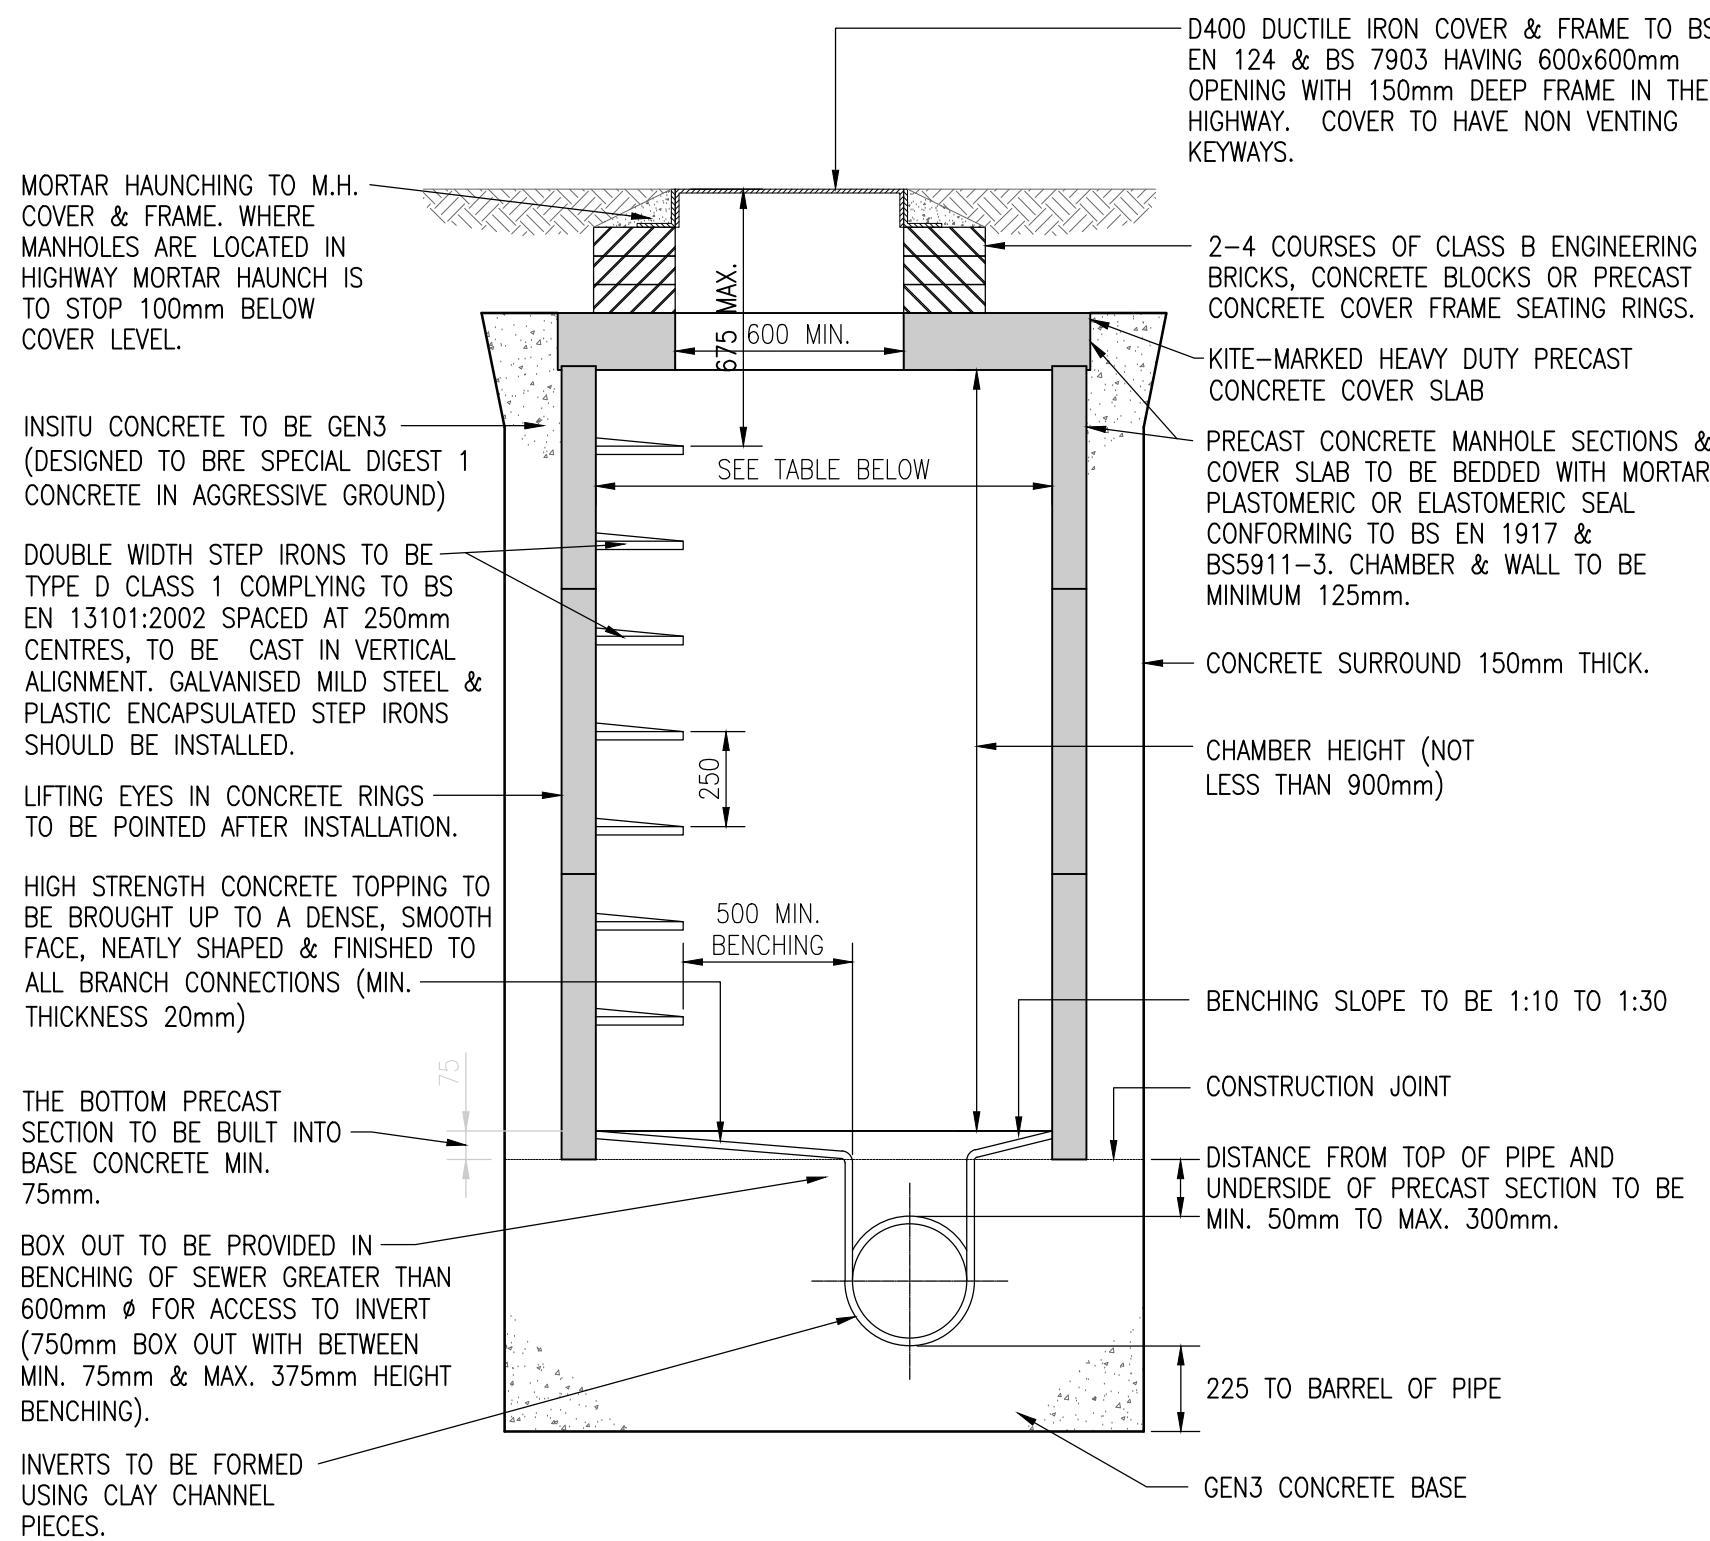

CLASS Z PIPE BEDDING DETAIL 1:10

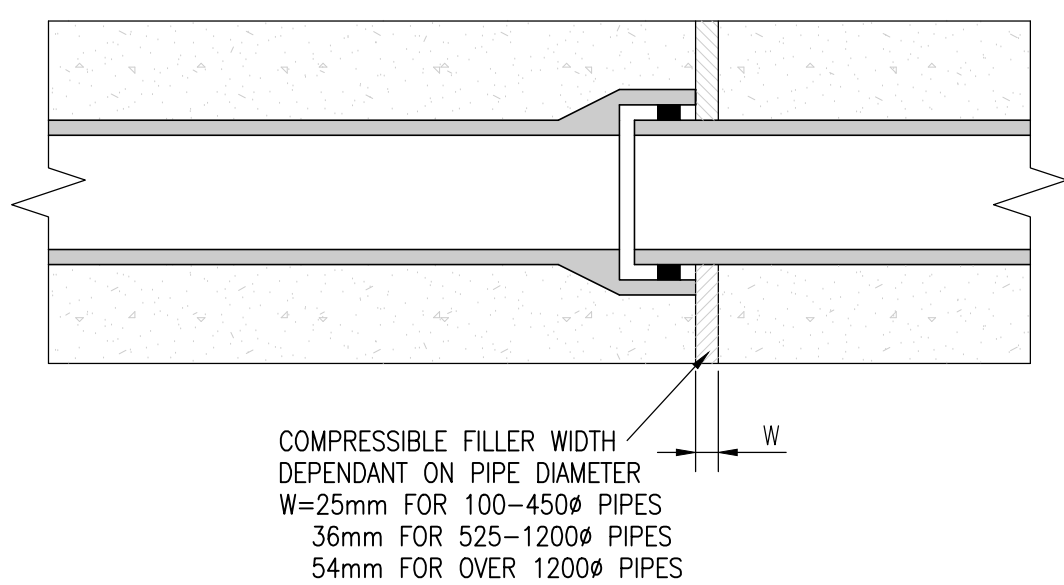

FLEXIBLE JOINT DETAIL FOR CLASS Z BED & SURROUND SPIGOT AND SOCKET PIPES 1:10

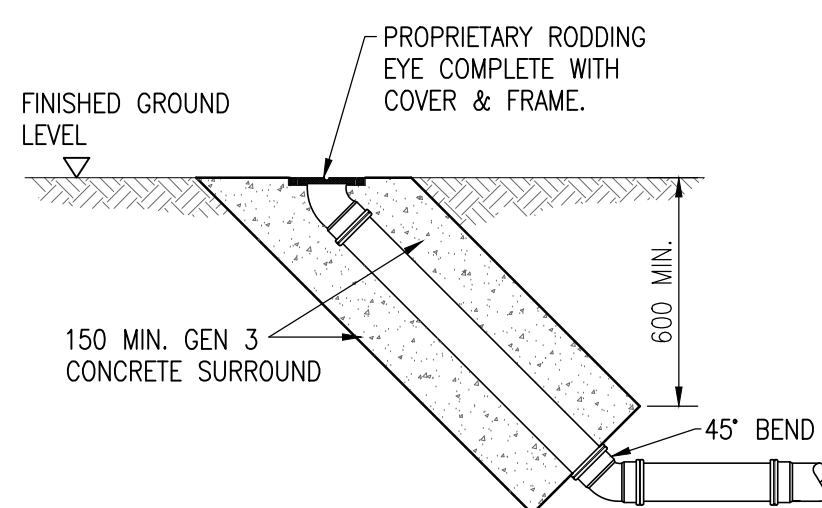


RODDING EYE DETAIL 1:20


MANHOLE DIAMETERS:-

DIAMETER OF LARGEST PIPE IN MANHOLE (mm)	INTERNAL DIAMETER OF MANHOLE (mm)
UP TO 300	1200
375-450	1350
500-750	1500
750-900	1800
GREATER THAN 900	REFER SPECIFIC DETAIL


TYPICAL MANHOLE DETAIL - TYPE B 1:20

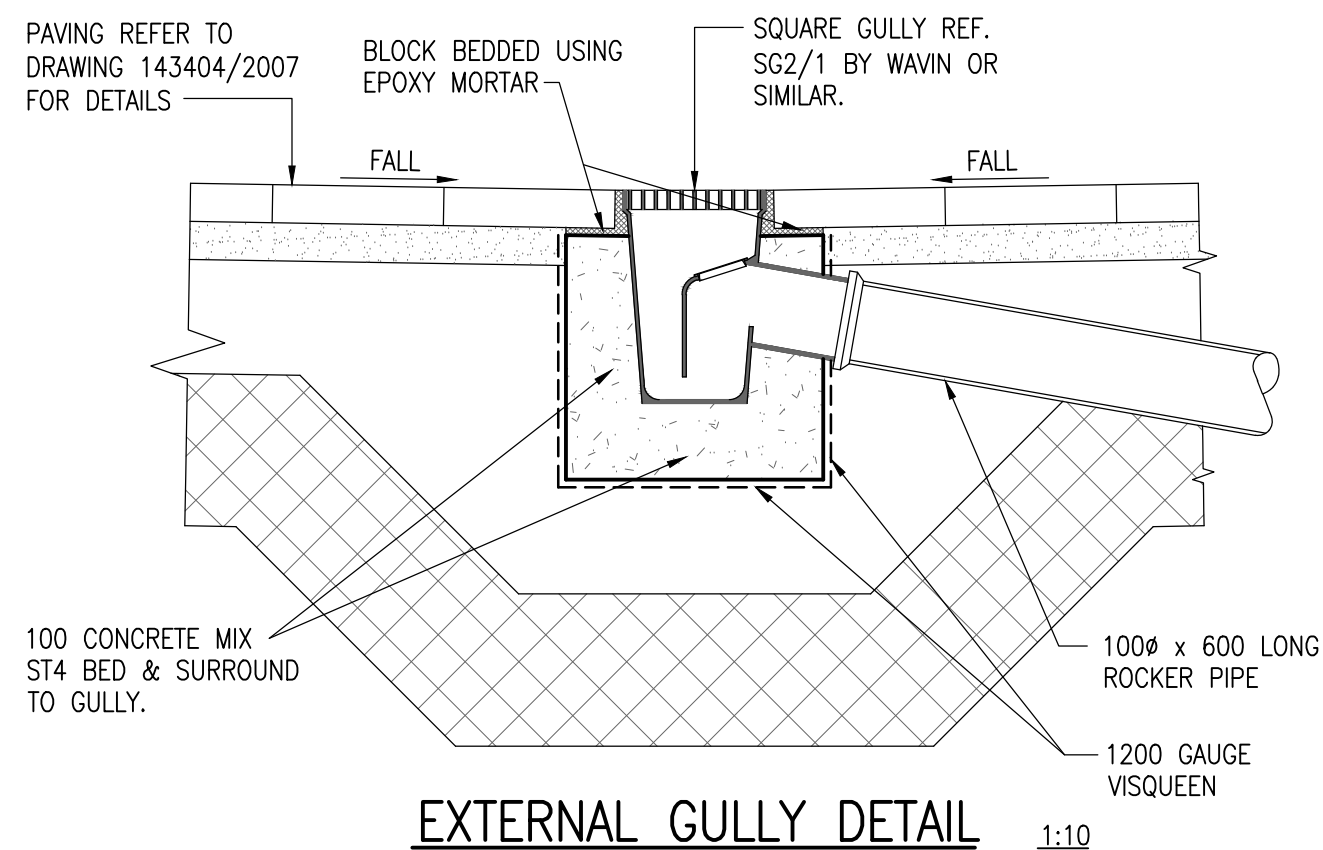


EXTERNAL GULLY DETAIL 1:10

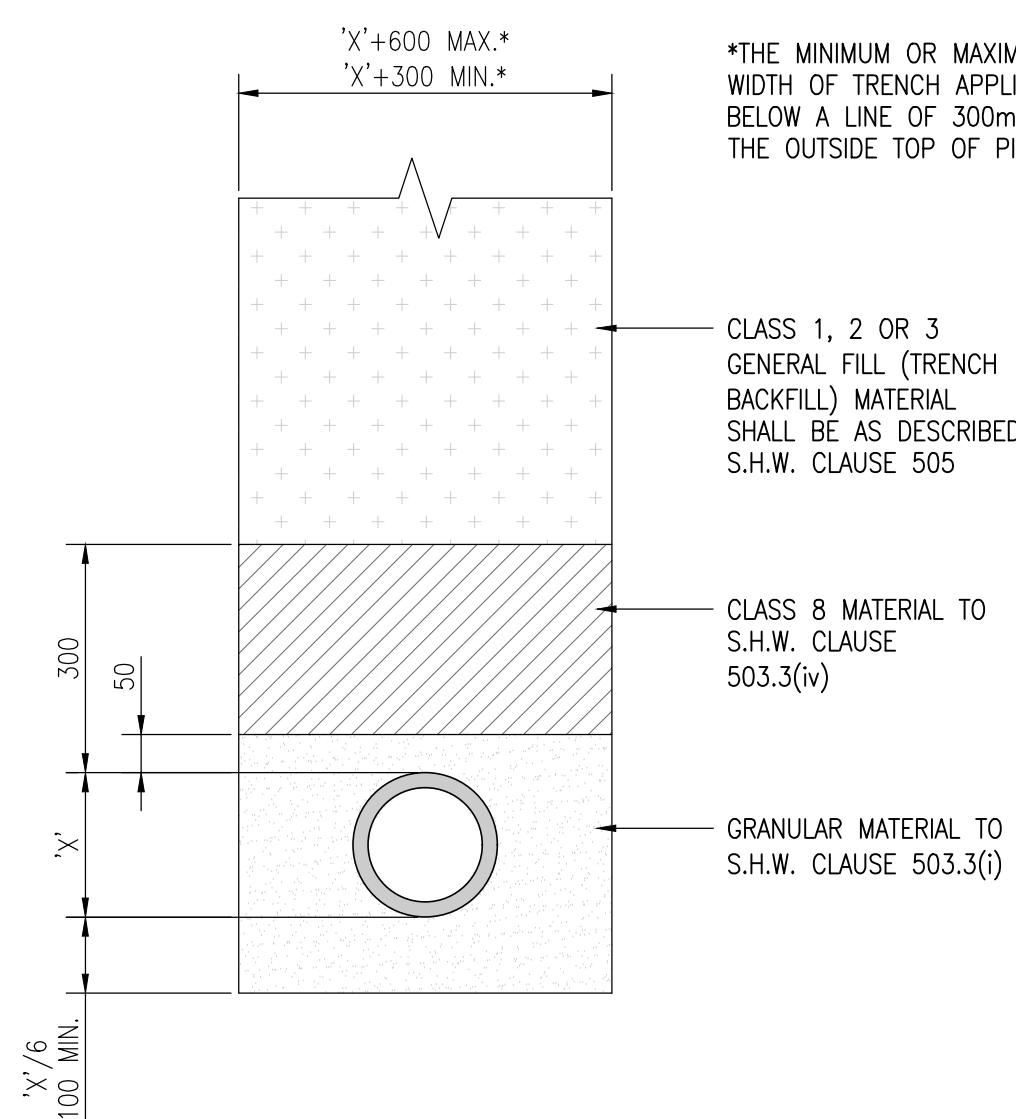


CLASS S PIPE BEDDING DETAIL 1:10

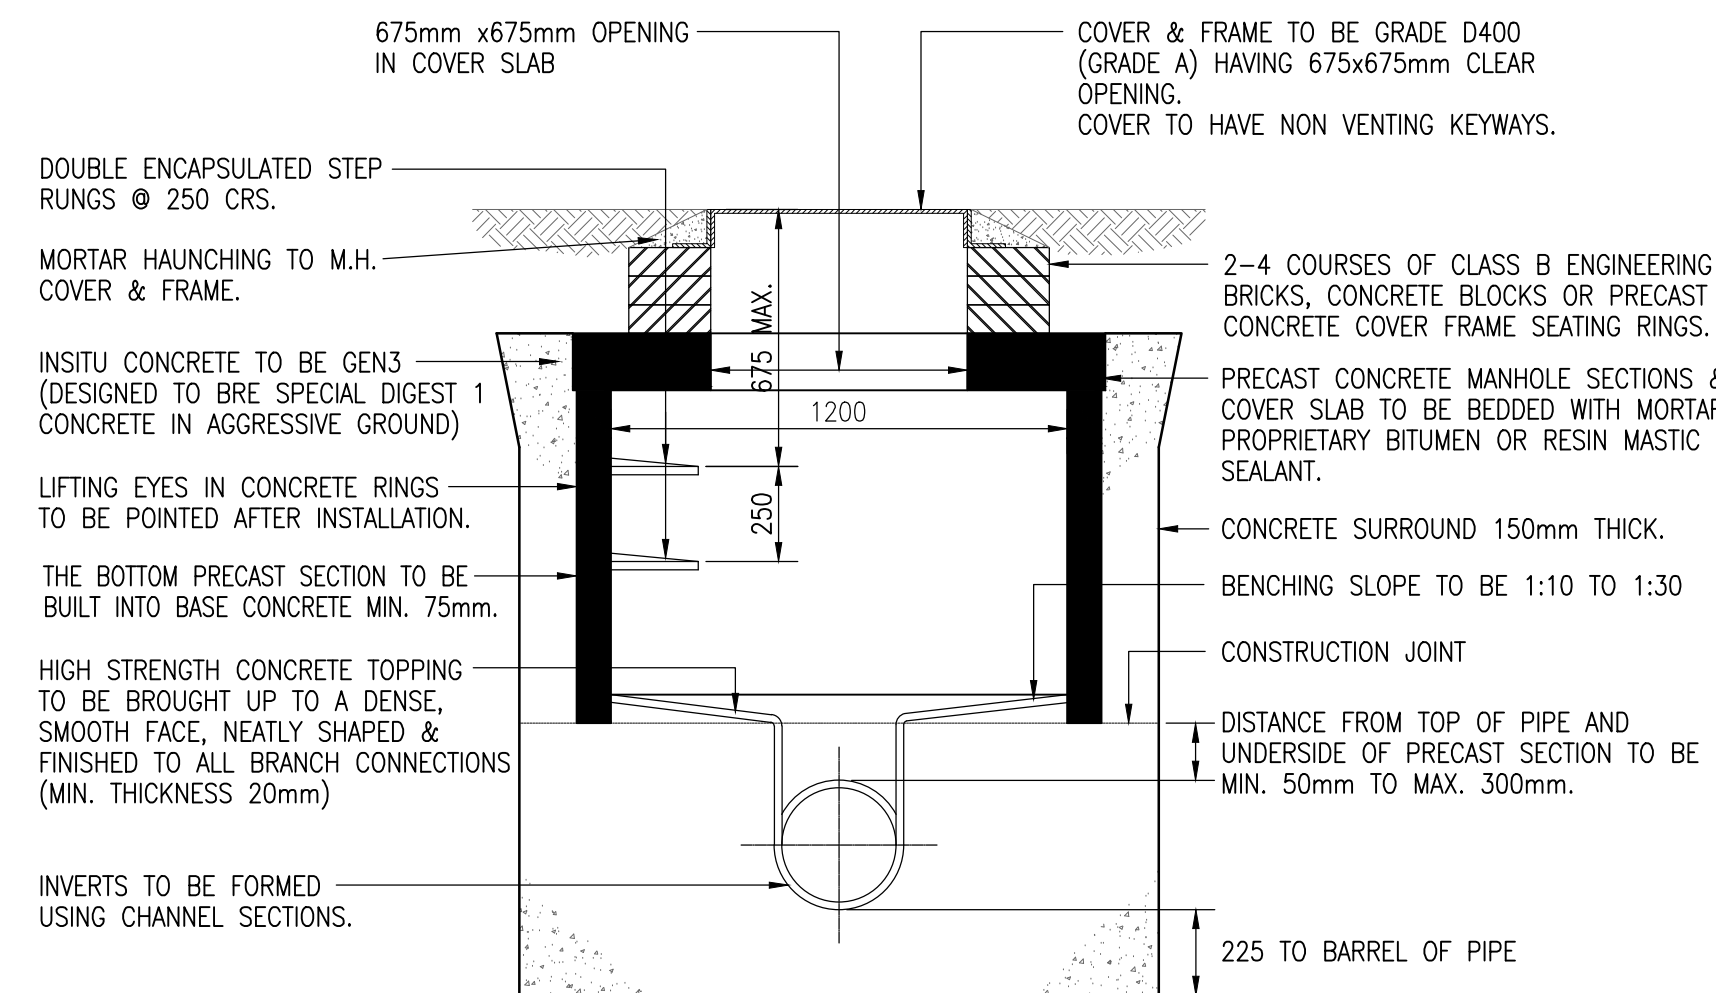

TYPICAL MANHOLE DETAIL - TYPE E 1:20
(MAXIMUM DEPTH FROM COVER LEVEL TO SOFFIT OF PIPE 1.0m TO 1.5m)
MAXIMUM SEWER DIAMETER 375mm

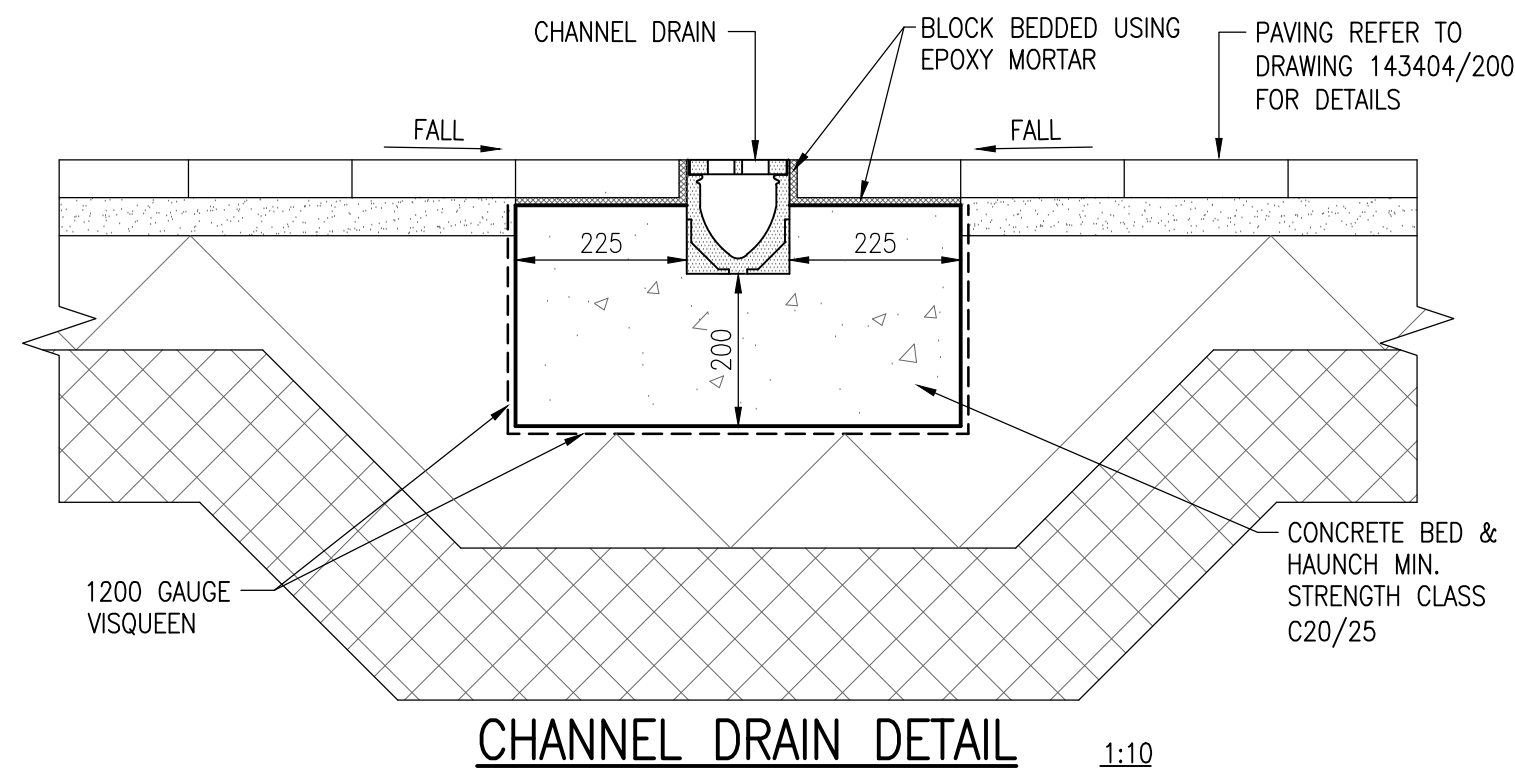

CHANNEL DRAIN DETAIL 1:10

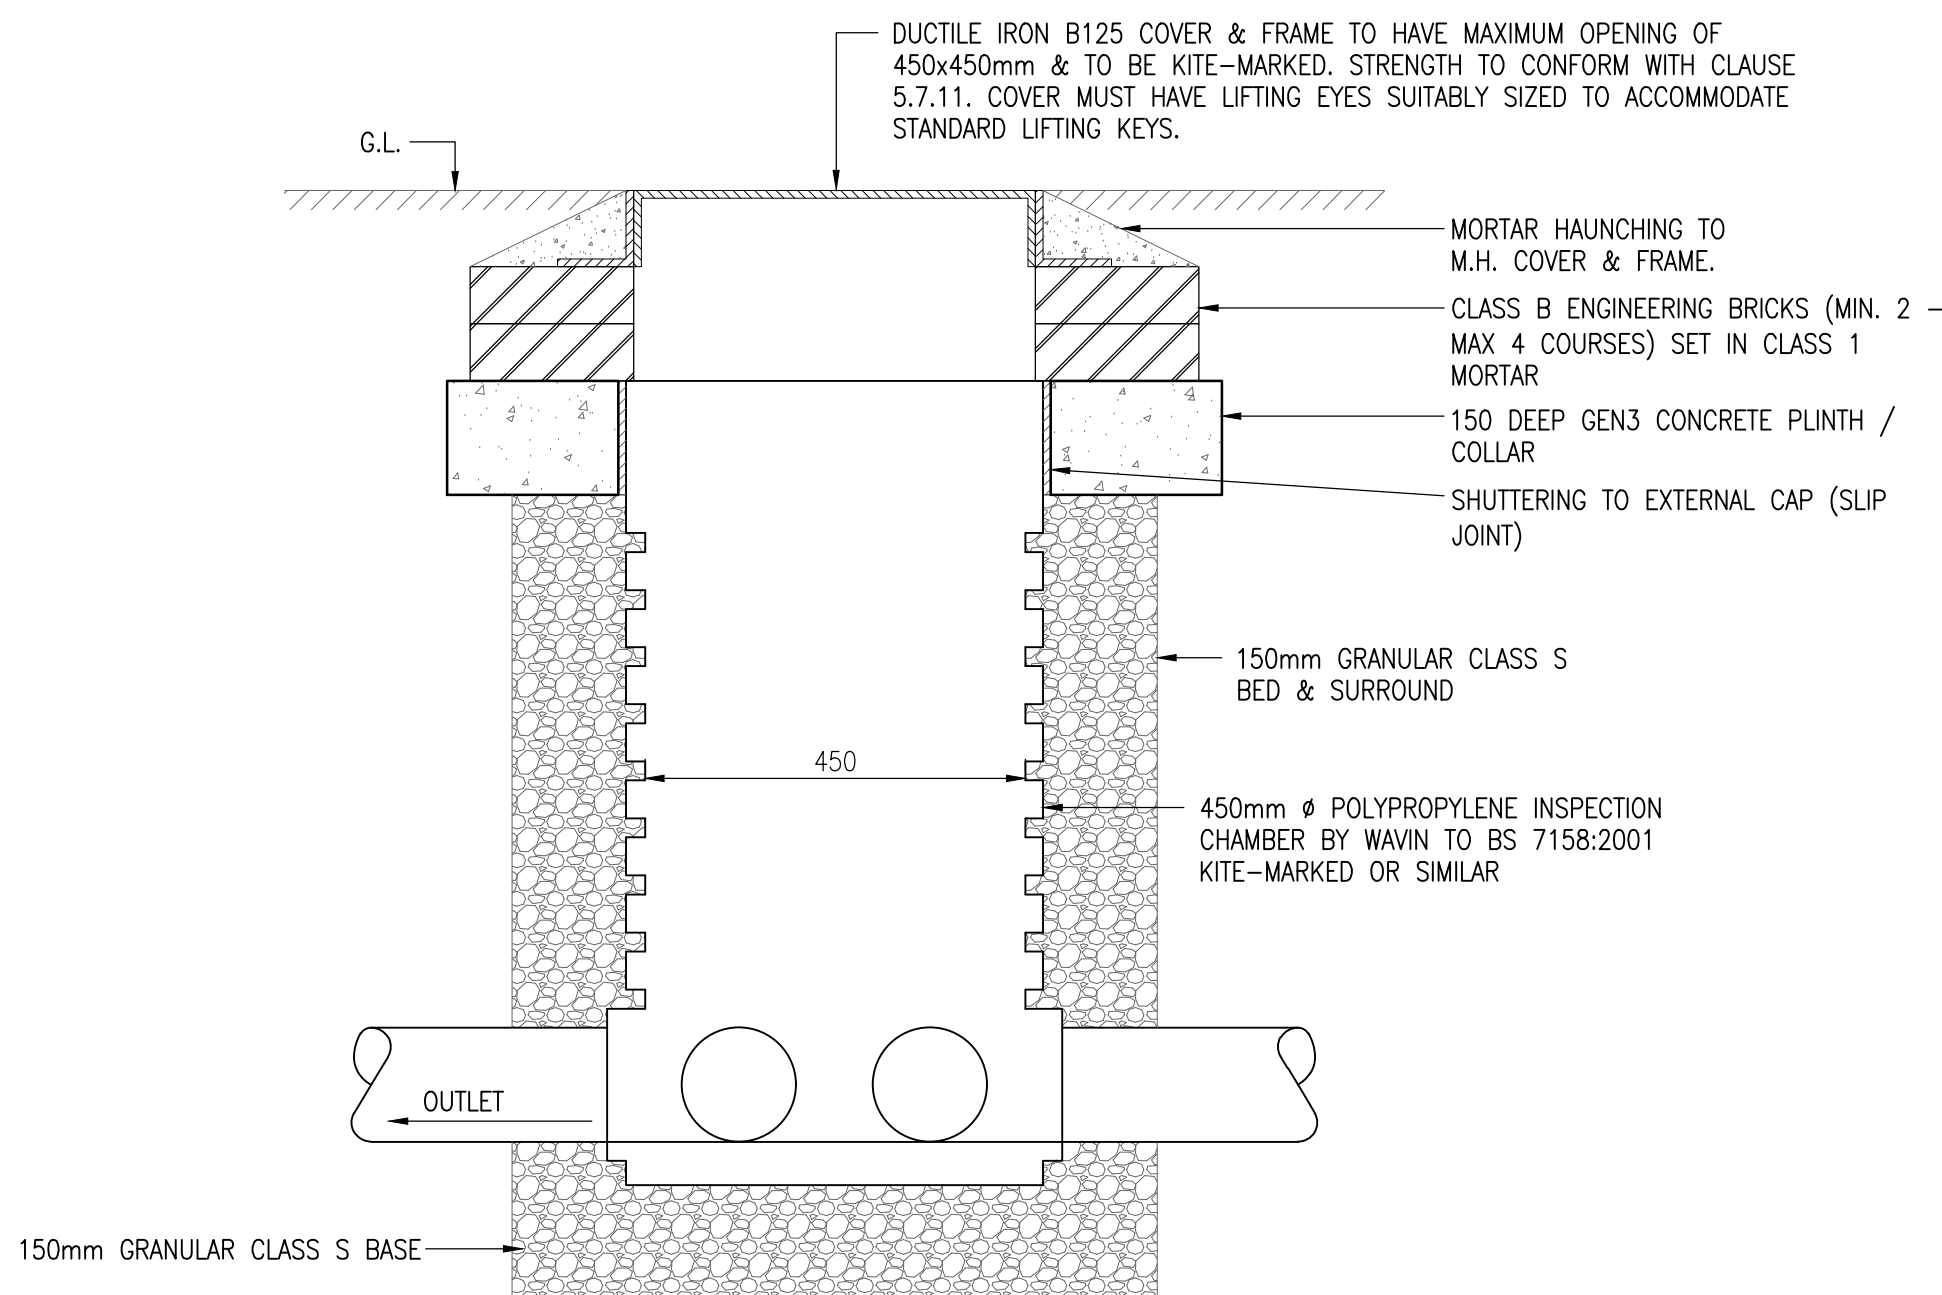

POLYPROPYLENE INSPECTION CHAMBER LOCATED IN PEDESTRIAN AREAS DETAIL (PPIC)
(DEMARICATION CHAMBER DEPTH FROM COVER LEVEL TO INVERT OF PIPE LESS THAN 1.2M, IF CHAMBER IS DEEPER THAN 1.2M DEEP A RESTRICTION ACCESS CAP 450 TO 350mm DIAMETER MUST BE FITTED)

Do not scale from this drawing.																								
SAFETY HEALTH AND ENVIRONMENTAL INFORMATION																								
IN ADDITION TO THE HAZARD/RISKS NORMALLY ASSOCIATED WITH THE TYPES OF WORK DETAILED ON THIS DRAWING, NOTE THE FOLLOWING RISKS AND INFORMATION.																								
RISKS LISTED HERE ARE NOT EXHAUSTIVE. REFER TO DESIGN ASSESSMENT FORM NO.																								
CONSTRUCTION																								
· RESTRICTED SITE/CONFINED SPACES																								
· GROUND WATER/INUNDATION																								
DEMOLITION																								
FOR INFORMATION RELATING TO USE, CLEANING AND MAINTENANCE SEE THE HEALTH AND SAFETY FILE.																								
IT IS ASSUMED THAT ALL WORKS WILL BE CARRIED OUT BY A COMPETENT CONTRACTOR WORKING, WHERE APPROPRIATE, TO AN APPROVED METHOD STATEMENT.																								
<table border="1"> <tr> <td>Rev.</td> <td>Date</td> <td>Description</td> <td>Drawn</td> <td>Chkd</td> <td>Appd.</td> </tr> <tr> <td>A</td> <td>16/06/23</td> <td>EXTERNAL GULLY & CHANNEL DRAIN DETAILS ADDED.</td> <td></td> <td></td> <td></td> </tr> </table>					Rev.	Date	Description	Drawn	Chkd	Appd.	A	16/06/23	EXTERNAL GULLY & CHANNEL DRAIN DETAILS ADDED.											
Rev.	Date	Description	Drawn	Chkd	Appd.																			
A	16/06/23	EXTERNAL GULLY & CHANNEL DRAIN DETAILS ADDED.																						
<table border="1"> <tr> <td colspan="2"> FAIRHURST 51a St. Pauls Street LEEDS LS1 2TE Tel: 0113 243 4671 Fax: 0844 381 4412 </td> <td colspan="3"> Client: 1 NQ & CLEMENTS BUILDING TARIFF STREET MANCHESTER </td> </tr> </table>					FAIRHURST 51a St. Pauls Street LEEDS LS1 2TE Tel: 0113 243 4671 Fax: 0844 381 4412		Client: 1 NQ & CLEMENTS BUILDING TARIFF STREET MANCHESTER																	
FAIRHURST 51a St. Pauls Street LEEDS LS1 2TE Tel: 0113 243 4671 Fax: 0844 381 4412		Client: 1 NQ & CLEMENTS BUILDING TARIFF STREET MANCHESTER																						
<table border="1"> <tr> <td colspan="2"> Scale at A1: AS SHOWN </td> <td colspan="3"> Status: Preliminary </td> </tr> <tr> <td colspan="2"> Drawn: DS </td> <td colspan="2"> Checked: DS </td> <td> Approved: DS </td> </tr> <tr> <td colspan="2"> Date: 31/05/23 </td> <td colspan="2"> Date: 31/05/23 </td> <td> Date: 31/05/23 </td> </tr> <tr> <td colspan="4"> Drawing No.: 143404/2002 </td> <td> Revision: A </td> </tr> </table>					Scale at A1: AS SHOWN		Status: Preliminary			Drawn: DS		Checked: DS		Approved: DS	Date: 31/05/23		Date: 31/05/23		Date: 31/05/23	Drawing No.: 143404/2002				Revision: A
Scale at A1: AS SHOWN		Status: Preliminary																						
Drawn: DS		Checked: DS		Approved: DS																				
Date: 31/05/23		Date: 31/05/23		Date: 31/05/23																				
Drawing No.: 143404/2002				Revision: A																				