11383-EPR-ZZ-ZZ-A3-A-Central.rvt

20/06/2023 11:13:06

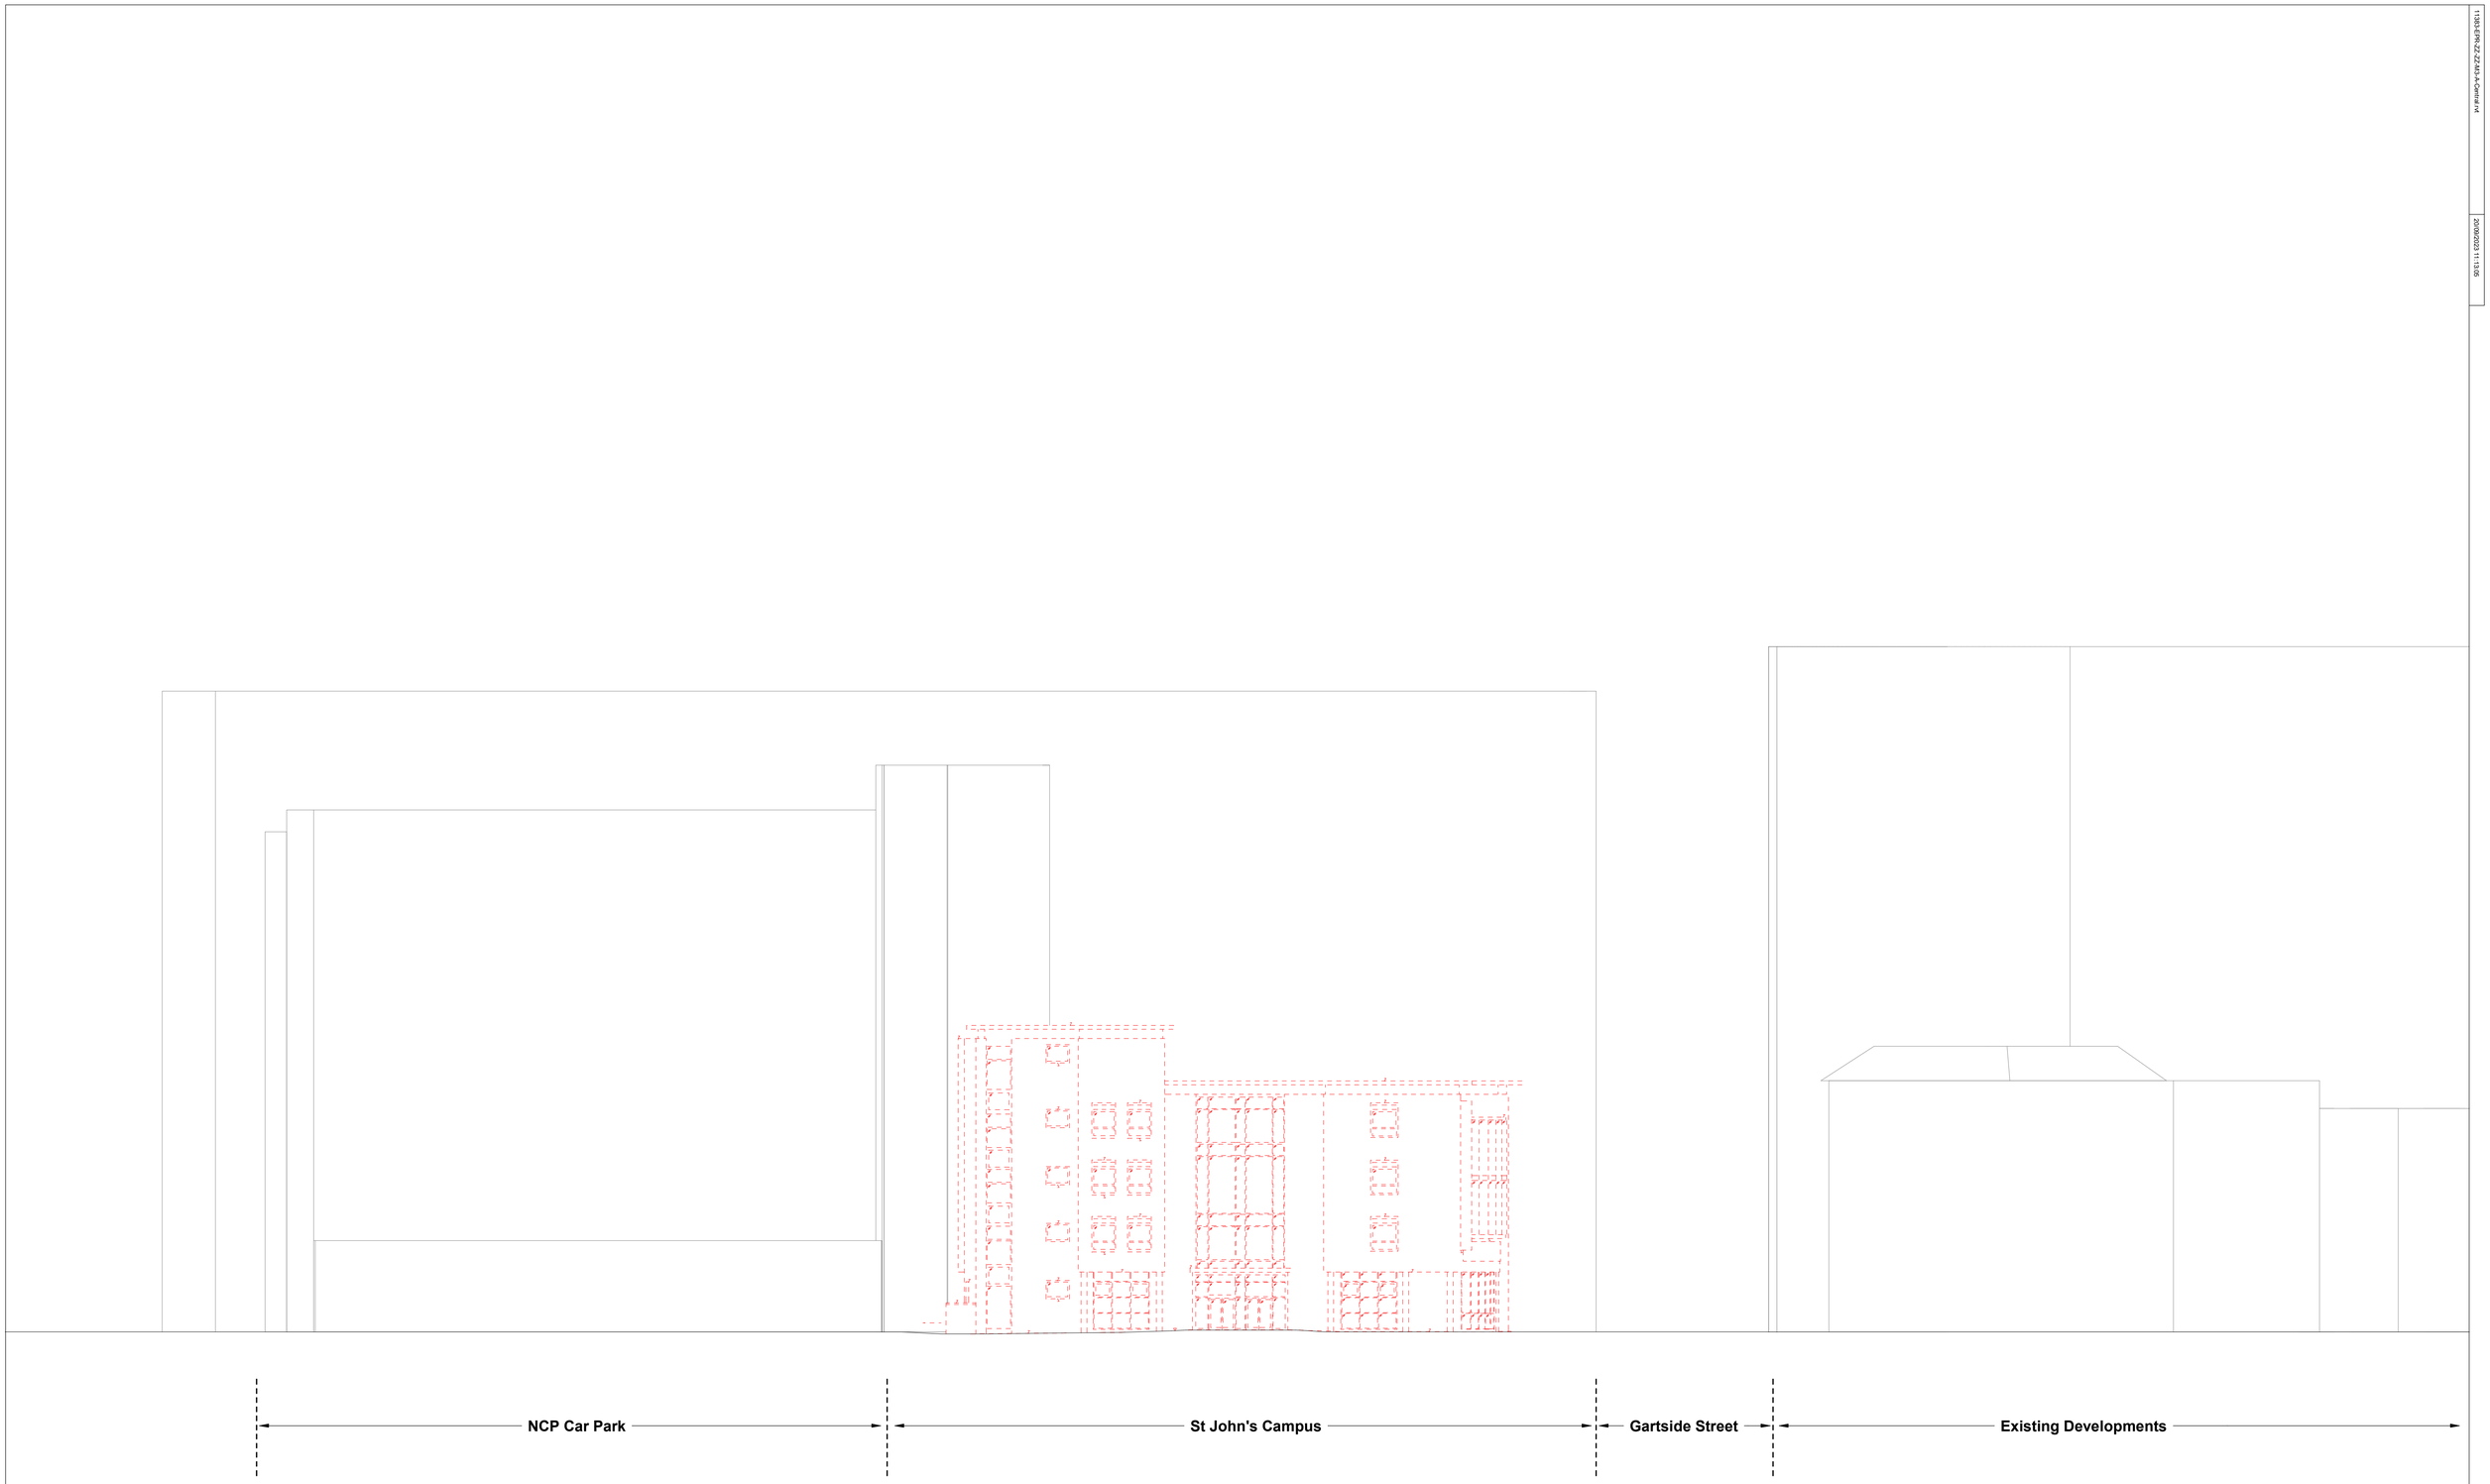


**Keyplan**

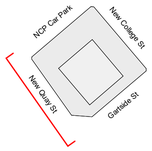


**North**

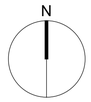


**Scale bar**

0 2 4 6 8 10 12

SCALE 1: 200 m

**Notes:**
Do not scale off this document/drawing/model for any purposes other than those required in connection with the application for planning consent for the project.
This document/drawing/model is prepared for the sole use of EPR Architects' employer and the benefit of the employer's permitted licensees. No liability to any other persons is accepted by EPR Architects.
EPR Architects accepts no liability for any use of this document/drawing/model by parties other than the party for whom it was prepared or for purposes other than those for which it was prepared.
Copyright in the design contained in this document/drawing/model remains vested in EPR Architects.

For demolition

| No. | Revision | Date | Initial | Chk'd |
|---|---|---|---|---|
| P01 | Issue for Planning | Sept.23 | RW | JAJ |

EPR ARCHITECTS
+44 20 7932 7600
www.epr.co.uk

Colloco
New Quay St, Manchester M3 3BE

Elevation South West Demolition

| Scale @A1 | Status | Suitability | Revision |
|---|---|---|---|
| 1 : 200 | Planning | S2 | - P01 |

| Project Code | Originator | Zone | Level | Type | Role | Class. | Number |
|---|---|---|---|---|---|---|---|
| 11383 | EPR | 00 | SW | DR | A | 04 | 0400 |