





Existing North Road Elevation 1:100



Proposed North Road Elevation 1:100

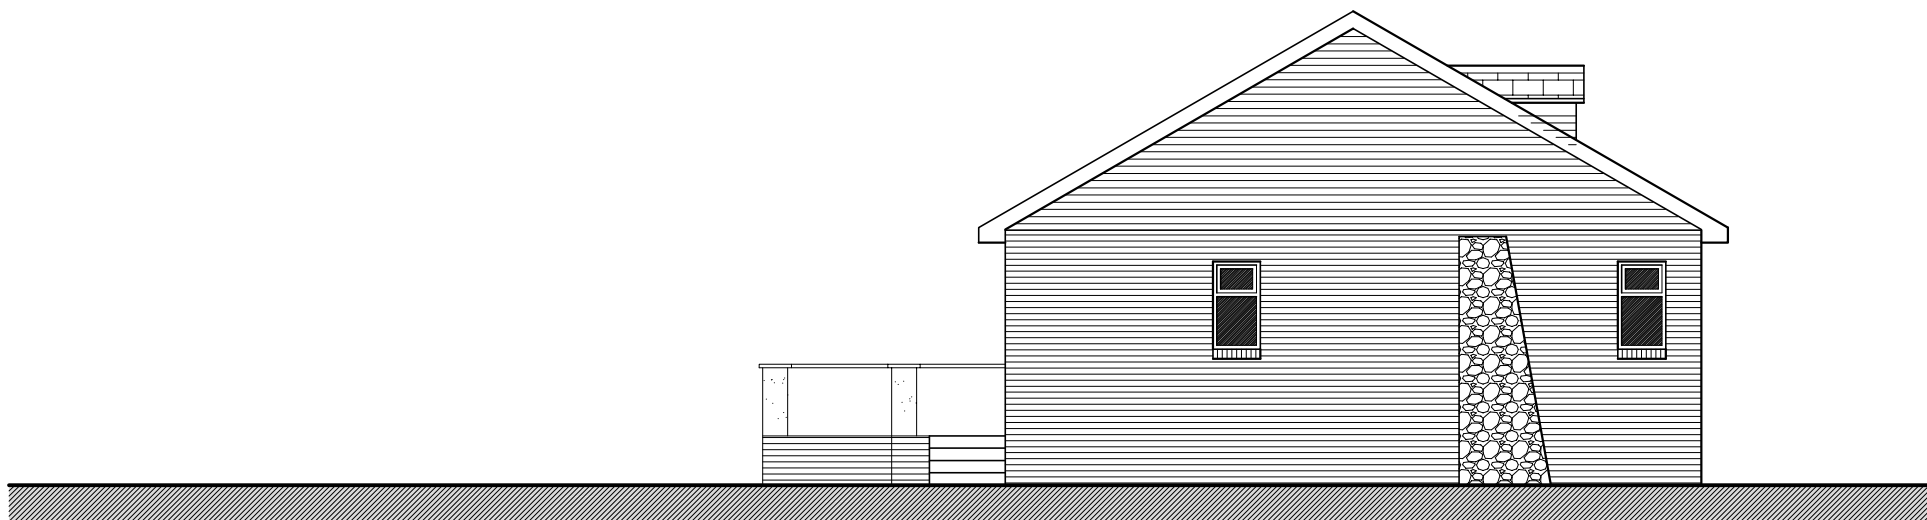


Existing West Elevation 1:100

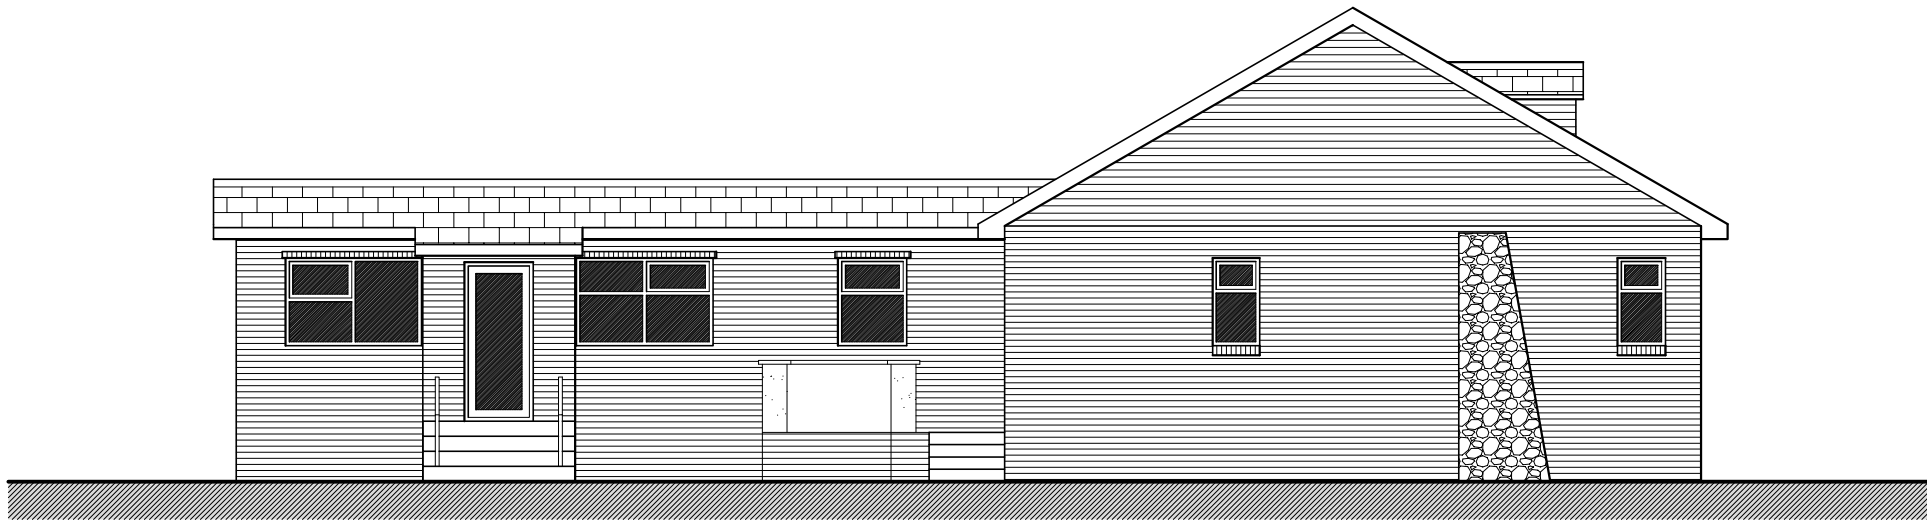


Proposed West Elevation 1:100



Existing Rear Elevation 1:100


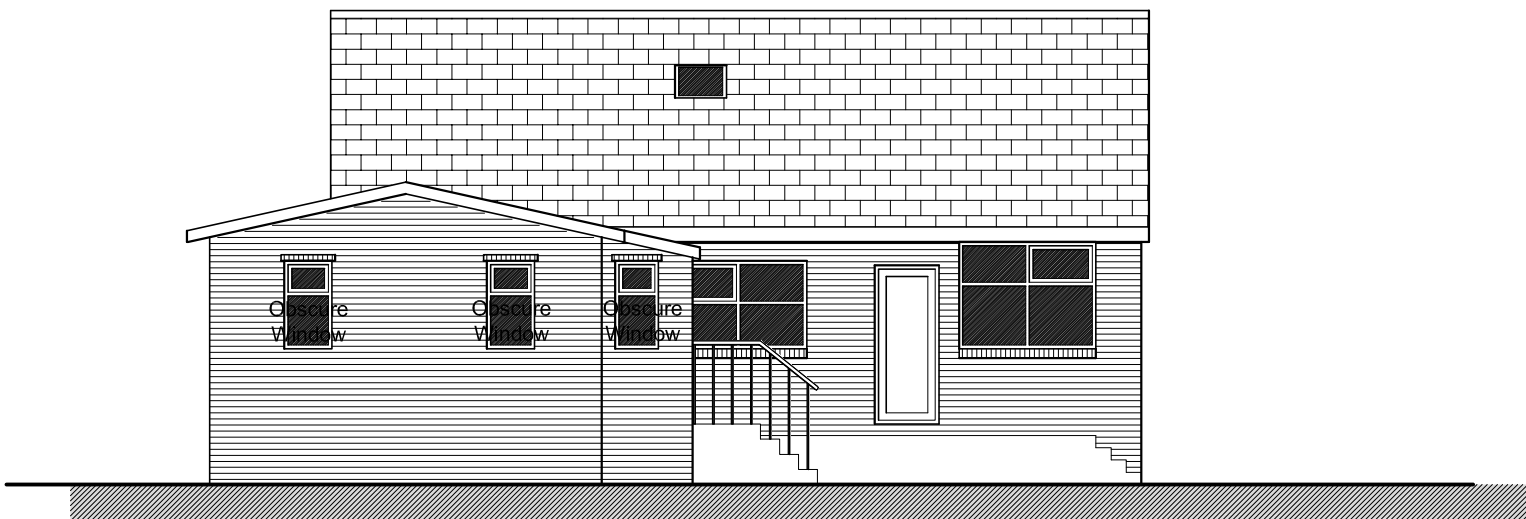


Proposed Rear Elevation 1:100

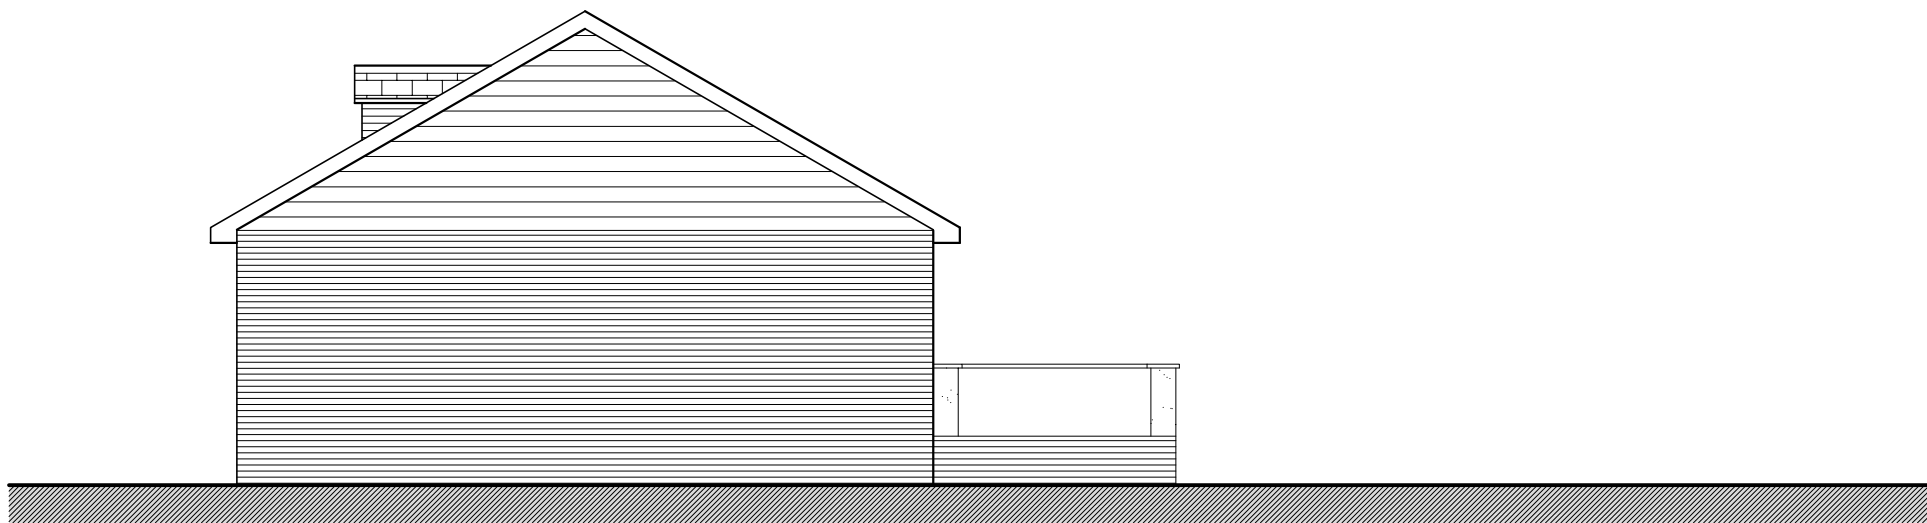

Existing Edge Lane Elevation 1:100

Scale Bar 1:100

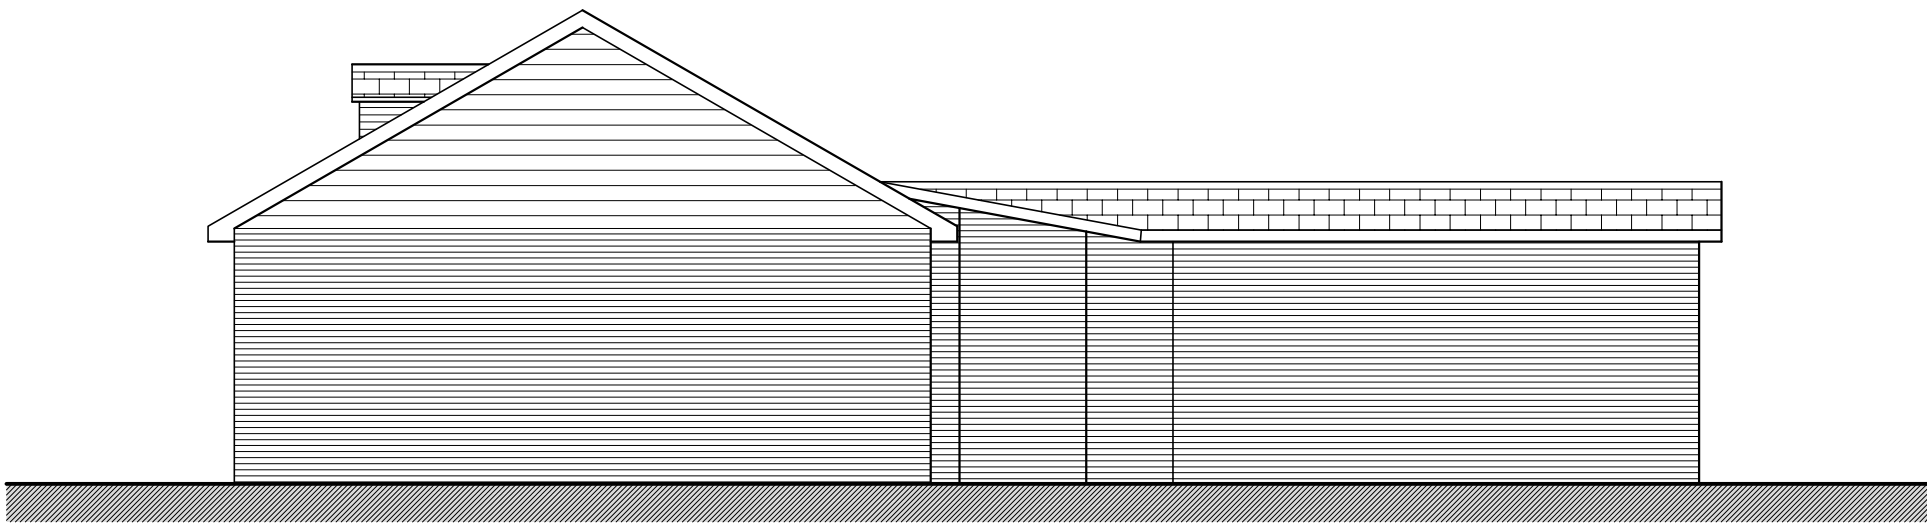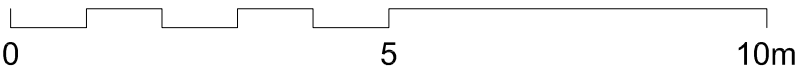

Proposed Edge Lane Elevation 1:100