


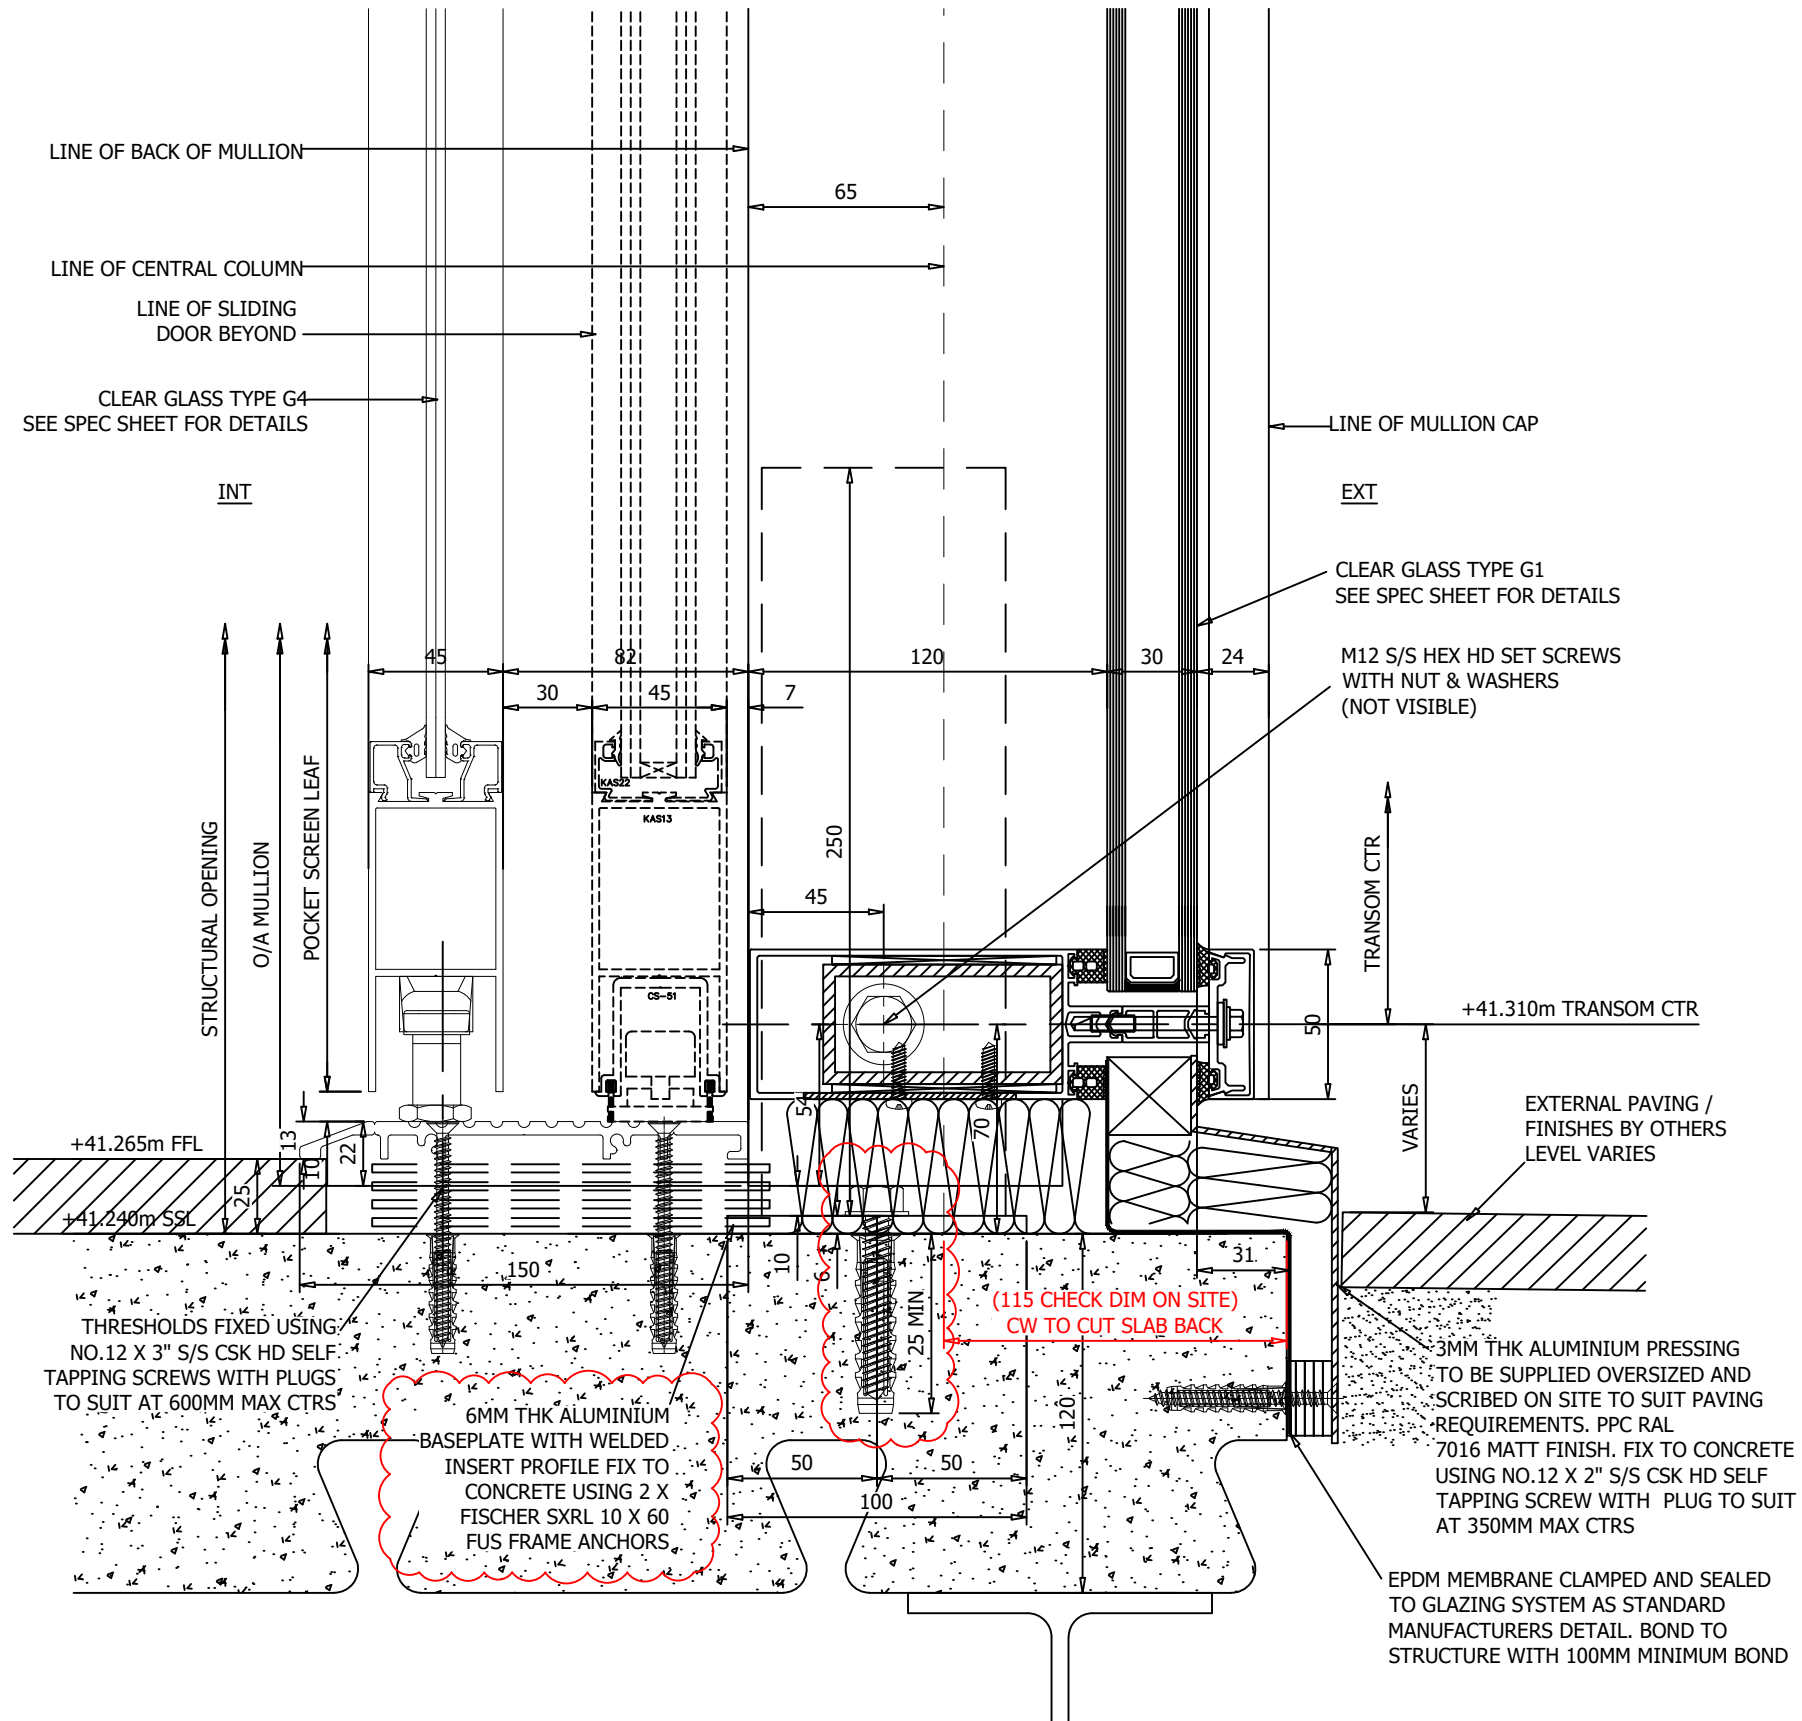

REVISIONS				NOTES	Client:	Drawn:		H-K-L Specialists Ltd Common Road, Huthwaite, Notts, NG17 2JT tel: 01623 550357 hello@hklspecialists.co.uk
					Project:	Date:		
03	26.10.22	JP	REVISED TO STRUCTURAL ENGINEERING	DRAWING ISSUED FOR : CONSTRUCTION	Princess Street, Manchester	20/09/22	CAD Ref:	HKL/JN223/PSM/MASTERFILE
CHKD					Manchester	Design Check:	JP	
02	20/10/22	JP	CONSTRUCTION ISSUE		Window Ref WP.0.03 / WP.0.04	Scales:	1:2.5 @ A3	
01	13/10/22	JP	REVISED TO COMMENTS & SURVEY		CILL TRANSOM DETAIL	Project/Drawing No.:	JN223-HKL-4010	Revision:
CHKD			ISSUED FOR FINAL APPROVAL				03	THIS DRAWING REMAINS THE PROPERTY OF J.P. SPECIALIST DESIGN LIMITED AND MAY NOT BE COPIED, REPRODUCED OR ITS CONTENTS DIVULGED WITHOUT PRIOR WRITTEN CONSENT FROM HKL SPECIALISTS LIMITED.
00	20.09.22	JP	ISSUED FOR APPROVAL					
CHKD								